




EXISTING BLOCK PLAN
1:200 scale

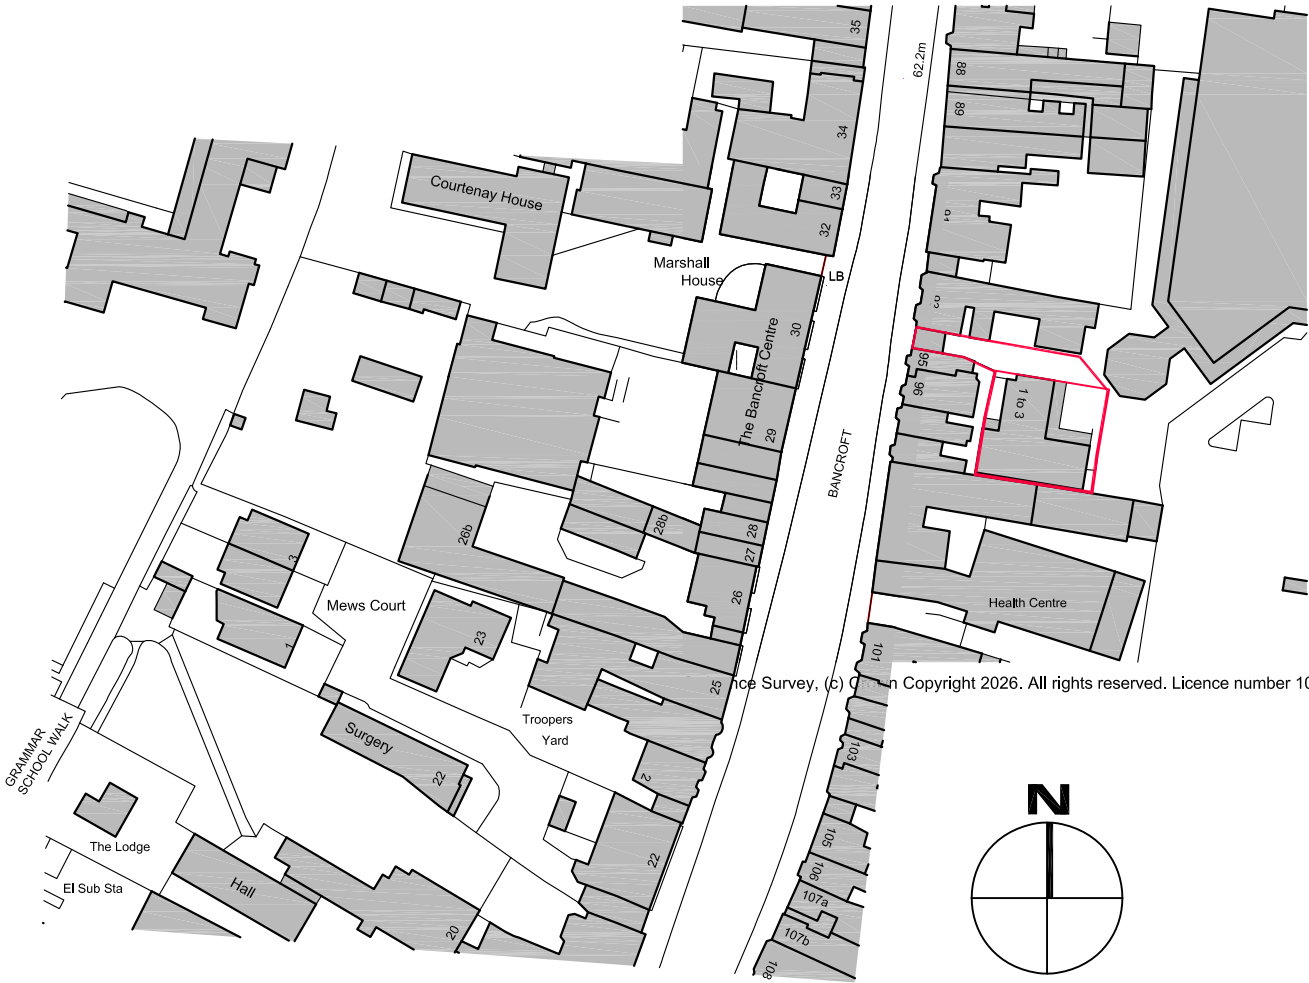


0 50m 100m
Scale 1:1250

LOCATION PLAN
1:200 scale

DIMENSIONS TO BE CHECKED ON SITE BEFORE ANY WORKS. ANY QUERIES REGARDING DIMENSIONS TO BE TAKEN UP WITH PENTANGLE DESIGN GROUP. ALL DIMENSIONS OF EXISTING BUILDINGS TO BE VERIFIED ON SITE. THIS DRAWING IS THE COPYRIGHT OF PENTANGLE DESIGN GROUP AND SHALL NOT BE IN ANY WAY USED OR REPRODUCED WITHOUT THEIR PRIOR WRITTEN CONSENT.

NOTES

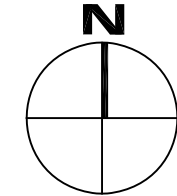

PLANNING

PENTANGLE

DESIGN GROUP


SUITE 1, 21 BANCROFT HITCHIN HERTS SG5 1JW
T:01462 431133 E:pdg@pentangledesign.co.uk

JOB TITLE

Proposed Extensions and Alterations to
Units 1-3, 93-98 Bancroft, Hitchin

DRAWING TITLE

Location Plan and Block Plan

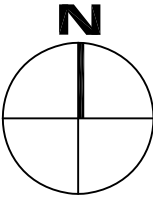

SCALE 1:1250 / 1:200	DRAWING NUMBER	REVISION
DATE July '26	01	A
SHT SIZE A3		
JOB NUMBER 3988		

CHARTERED ARCHITECTS