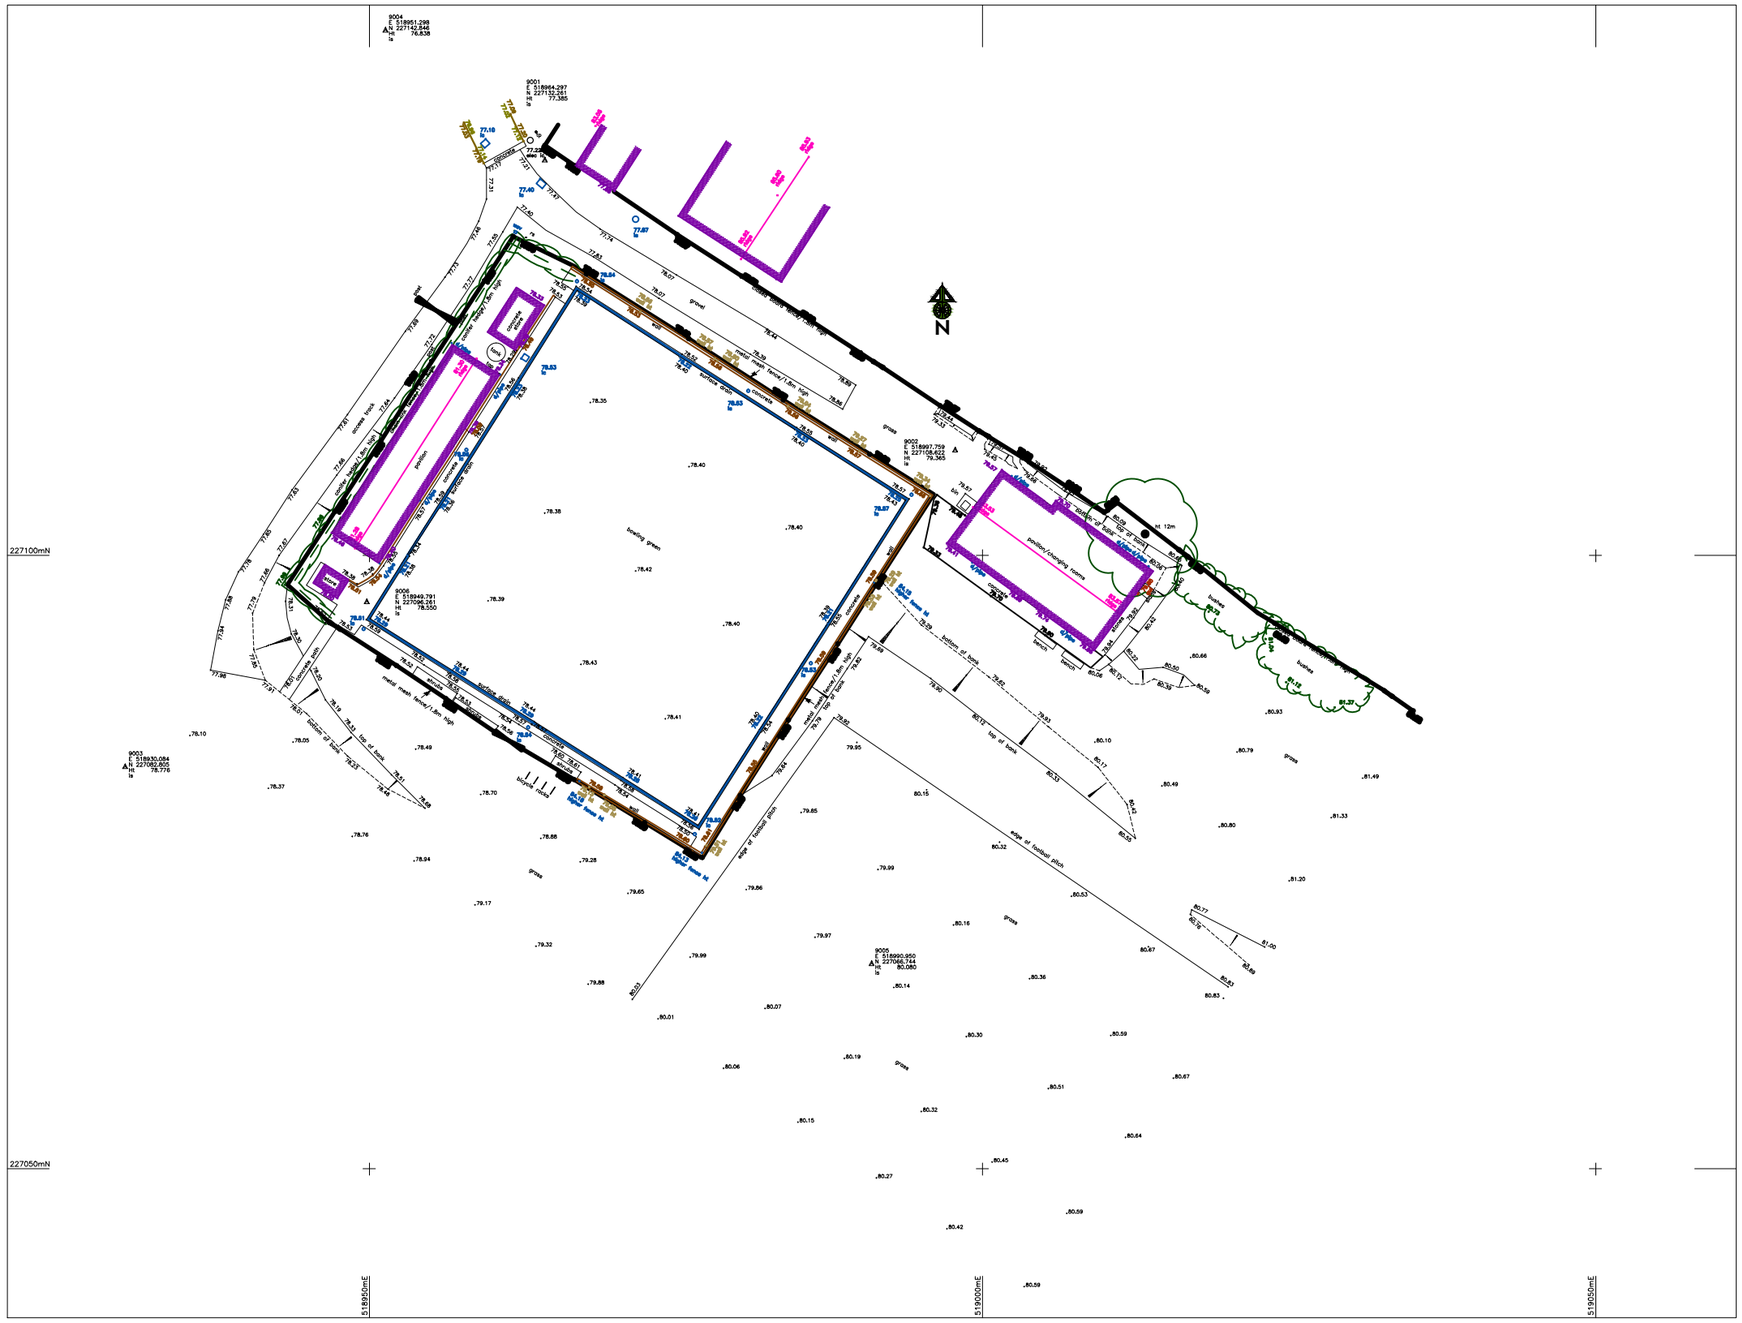


TOPOGRAPHICAL PLAN

PRODUCED BY MIKE WORBY SURVEY CONSULTANCY

NOTES AND REVISIONS

No dimensions are to be scaled from this drawing. All stated dimensions must be verified on site. Lobs Design must be advised of any discrepancies.
This drawing must be read together with the specification/Bill of Quantities and related drawings.

This drawing is for the purpose of obtaining Planning & Building Regulations Approval only. Should the contractor use them to build from then they assume full responsibility for the design.

REV	DESCRIPTION	DRWN	CHKD	DATE

Client
Orchards Close
St Ippolyts
SG4 7RH

Project
Replacement Sports and Social Club

Drawing Title
Topographical Sections

Existing & Proposed

Scale	Date	Drawn	Checked
As Shown	April 2024	KRL	

Project No	Drawing No	Revision
LD684	P06	

LGCHF Garden City Heritage Awards Winning Designer

Lobs Design
Architectural Services
Devonshire B.C.
Works Road,
Letchworth Garden City
Hertfordshire, SG6 1GJ
T: 01462 488212
M: 07960 006077
E: info@lobs-design.co.uk