


W6,W7,

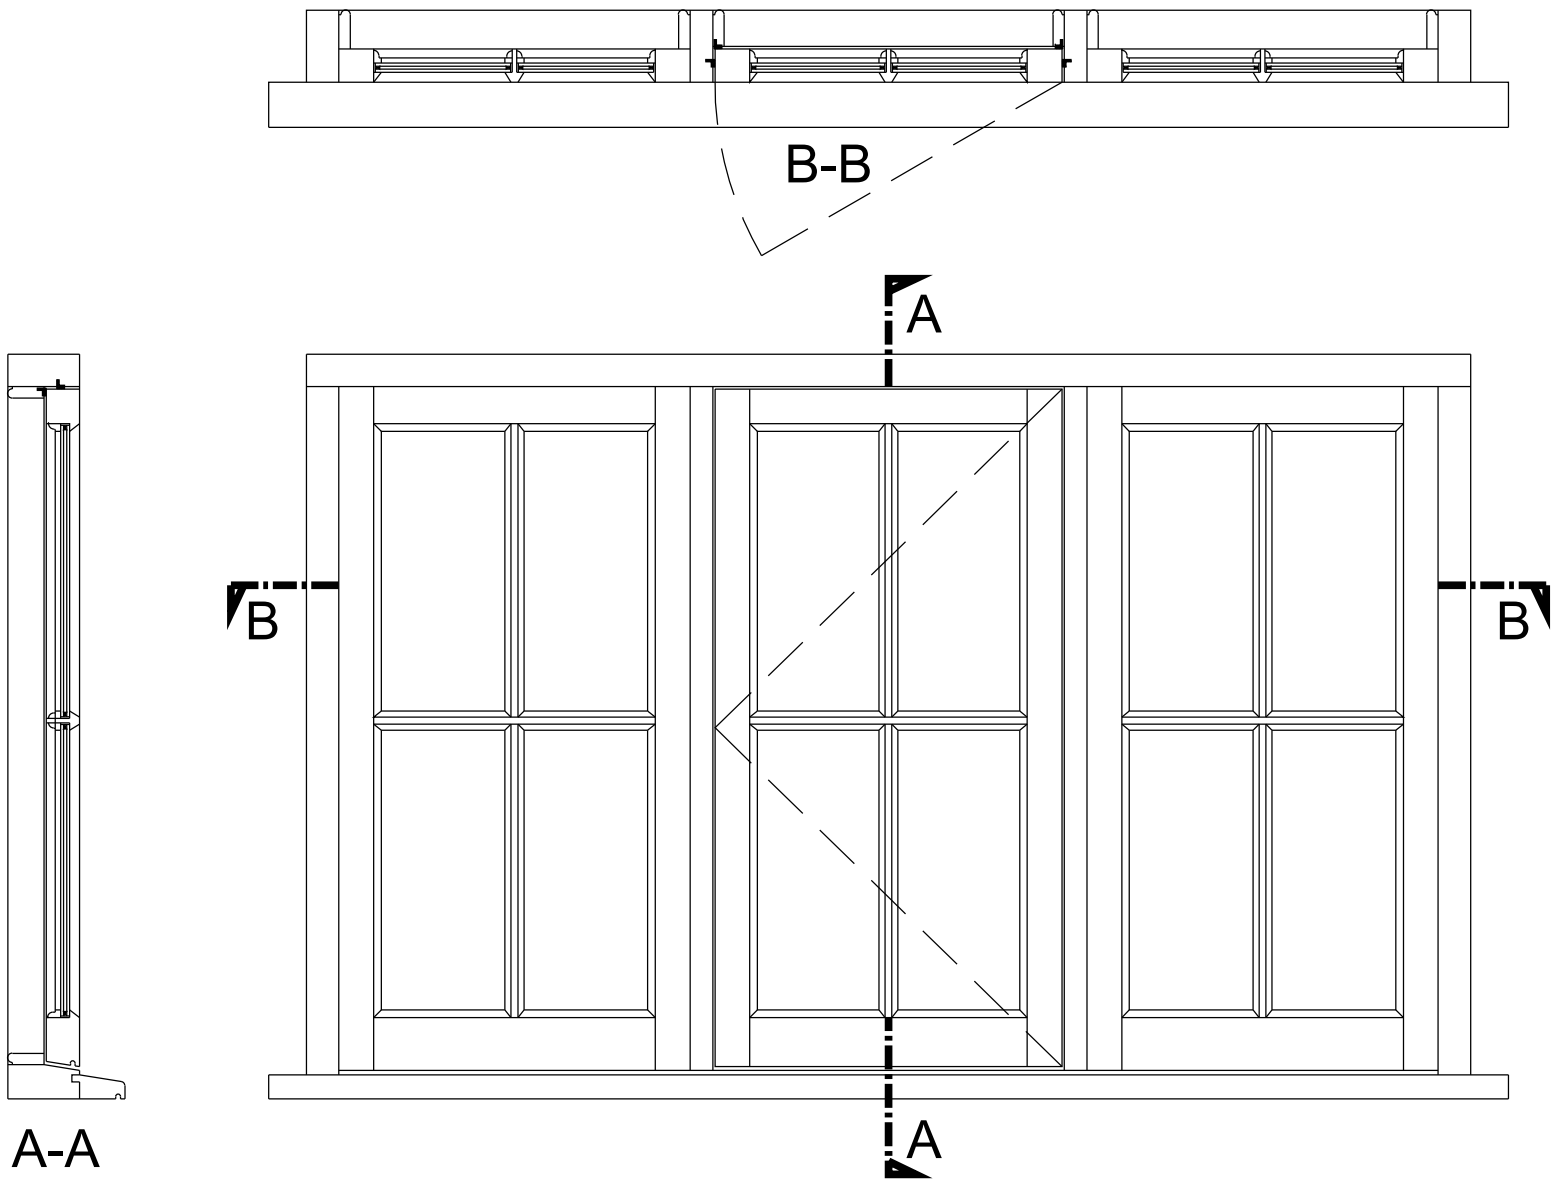

Triple sash window with vertical bars, fixed side panels, centre opening

NOTE: : all replacement windows made to measure to fit existing window openings all dimensions to be verified on site before commencing manufacture

- Material : saple (hardwood)
Finish : 2 coats primer 1 top coat
Colour : sashes white
Colour : frames black
Glazing : 4-4-4
Furniture : 3 point locking
: monkey tail handles
: stays to match existing



Window 6



Window 7

This triple sash window shows a very high moisture content with failed glazing bars to the casement sashes resulting in moisture ingress over a long period of time resulting in the sash base rails cracking and softening particularly around the joints with distortion and loss of strength and discolouration of the exposed bear wood with some fungal growth which is a trait of “wet rot”. The cill also has been affected in the same way it would not be possible to patch repair the affected areas at the structural integrity of the window has been compromised. We recommend replacement of this window as the most cost-effective long-term solution.

This triple sash window shows a very high moisture content with failed glazing bars to the casement sashes resulting in moisture ingress over a long period of time resulting in the sash base rails cracking and softening particularly around the joints with distortion and loss of strength and discolouration of the exposed bear wood with some fungal growth which is a trait of “wet rot”. The cill also has been affected in the same way it would not be possible to patch repair the affected areas at the structural integrity of the window has been compromised. We recommend replacement of this window as the most cost-effective long-term solution.

notes:
any discrepencies should be reported immediately
all dimensions should be checked on site prior to commencement of work
site/survey based on ordnance survey information provided by prodat systems plc, (www.promap.co.uk) prodat does not guarantee that all past or current uses or features will be identified in the product
the product does not give details about the actual state or condition of the site nor should it be used or taken to indicate or exclude actual suitability or unsuitability of the site for any particular purpose, or relied upon for determining salability or value, or used as a substitute for any physical investigation or inspection.
© HERTFORD PLANNING SERVICE
note
when printing off pdf's.
it is the responsibility of the user to verify that the resulting prints are to scale on the appropriate sized sheet.
also that the scale bars on the plan measure correctly.

04/06/2024 removed window 8-client's req. Rev A



Westgate House, 37-41 Castle Street,
Hertford, Herts SG14 1HH
Tel: 01992 552173
Email: contact@hertfordplanning.co.uk
www.hertfordplanning.co.uk



Description
Project Walnut Tree Farm
Luffenhall
Stevenage SG3 7PX
Drawing WINDOW DETAILS
EXISTING & PROPOSED

Date 04/06/2024
Scale 1:10
Sheet size A2
Drawn JM

20079-P006-A

1:2500	0		50m	100m	200m
1:1250	0		25m	50m	100m
1:500	0	5m	10m	20m	40m
1:200	0	2m	4m	8m	16m
1:100	0	1m	2m	4m	8m
1:50	0	0.5m	1m	2m	4m