


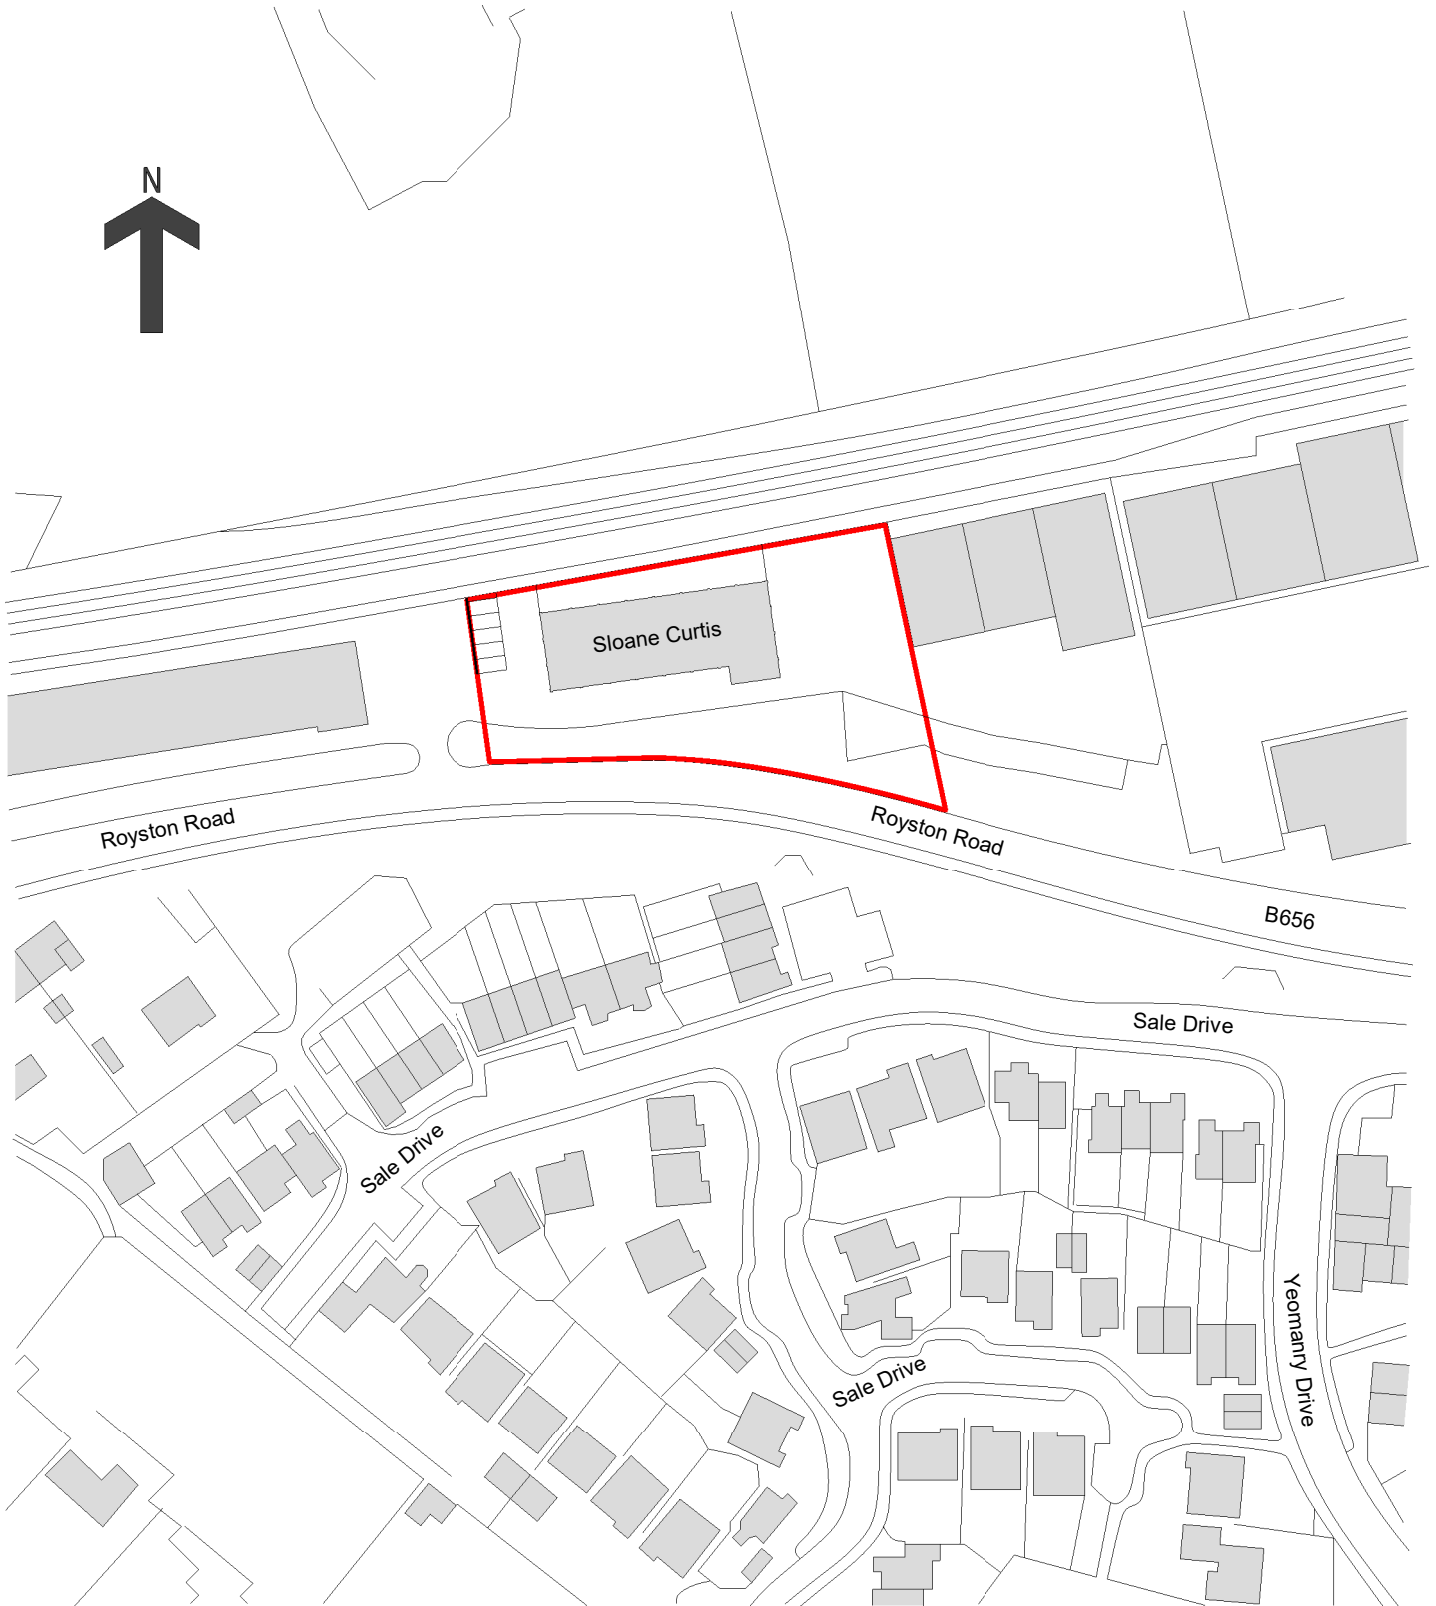

A (18/12/2024) 1:1250 Scale bar added.

Client
Sloane Curtis

Project
Headquarters Building Baldock

Title
Location Plan

Notes

1. This drawing has been prepared in accordance with the scope of Pinnacle Architecture Limited's appointment with its client and is subject to the terms and conditions of that appointment. Pinnacle Architecture Limited accepts no liability for any use of this document other than by its client and only for the purposes for which it was prepared and provided.
2. If received electronically it is the recipients responsibility to print to correct scale. Only written dimensions should be used.

Scale @ A4
1 : 1250

Project Number
PA 0476

Date Created
31/10/2024

Drawing Number
PL 01 A