



| Rev: | Date:    | Amendment:                                                                                    | Initial |
|------|----------|-----------------------------------------------------------------------------------------------|---------|
| P1   | 14.06.24 | PRELIMINARY ISSUE                                                                             | JP      |
| P2   | 24.06.24 | updated to clients comments, email dated 19.06.24.                                            | DP      |
| T1   | 11.11.24 | TENDER ISSUE                                                                                  | JP      |
| T2   | 28.01.25 | Updated to clients comments.                                                                  | JP      |
| C1   | 31.01.25 | CONSTRUCTION ISSUE                                                                            | JP      |
| C2   | 24.03.25 | Wallplate & truss heights adjusted to remove bird-mouthing. 150mm blockwork upstand added.    | JP      |
| C3   | 02.05.25 | Roof insulation depth note added, central ridge height updated due to change in heel heights. | JP      |
| C4   | 22.05.25 | Cavity barrier added as per timber frame details.                                             | JP      |

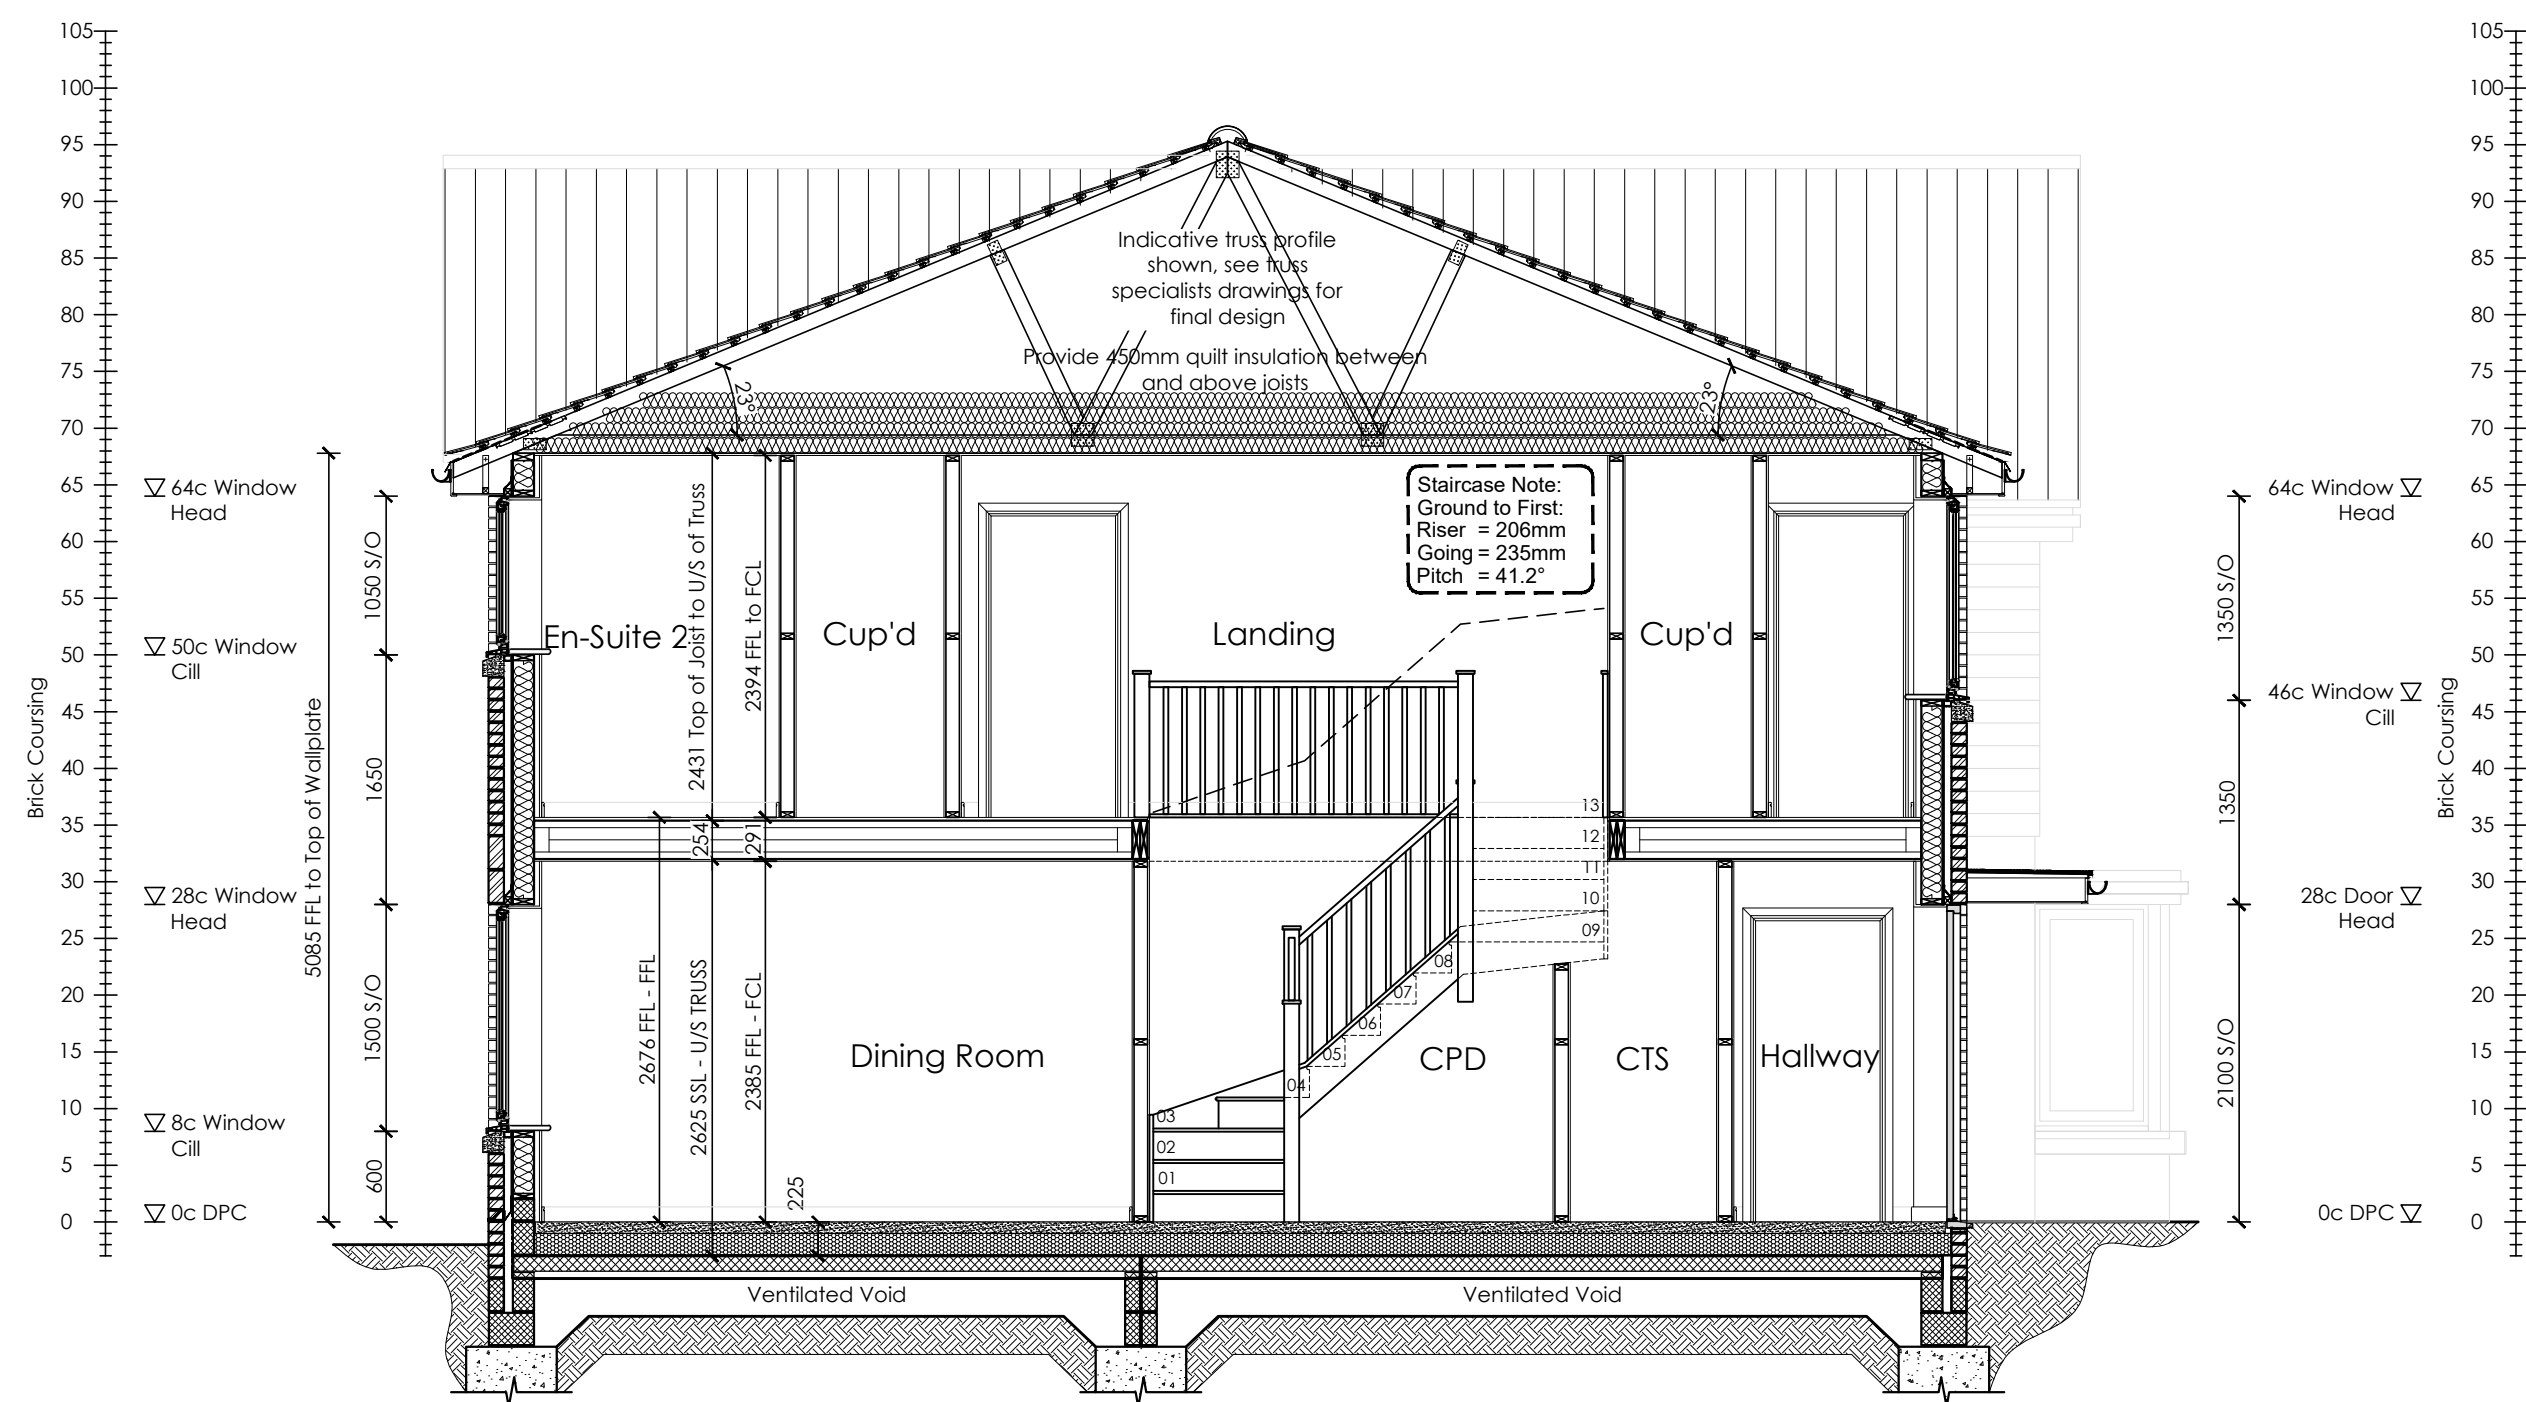

SECTION A-A

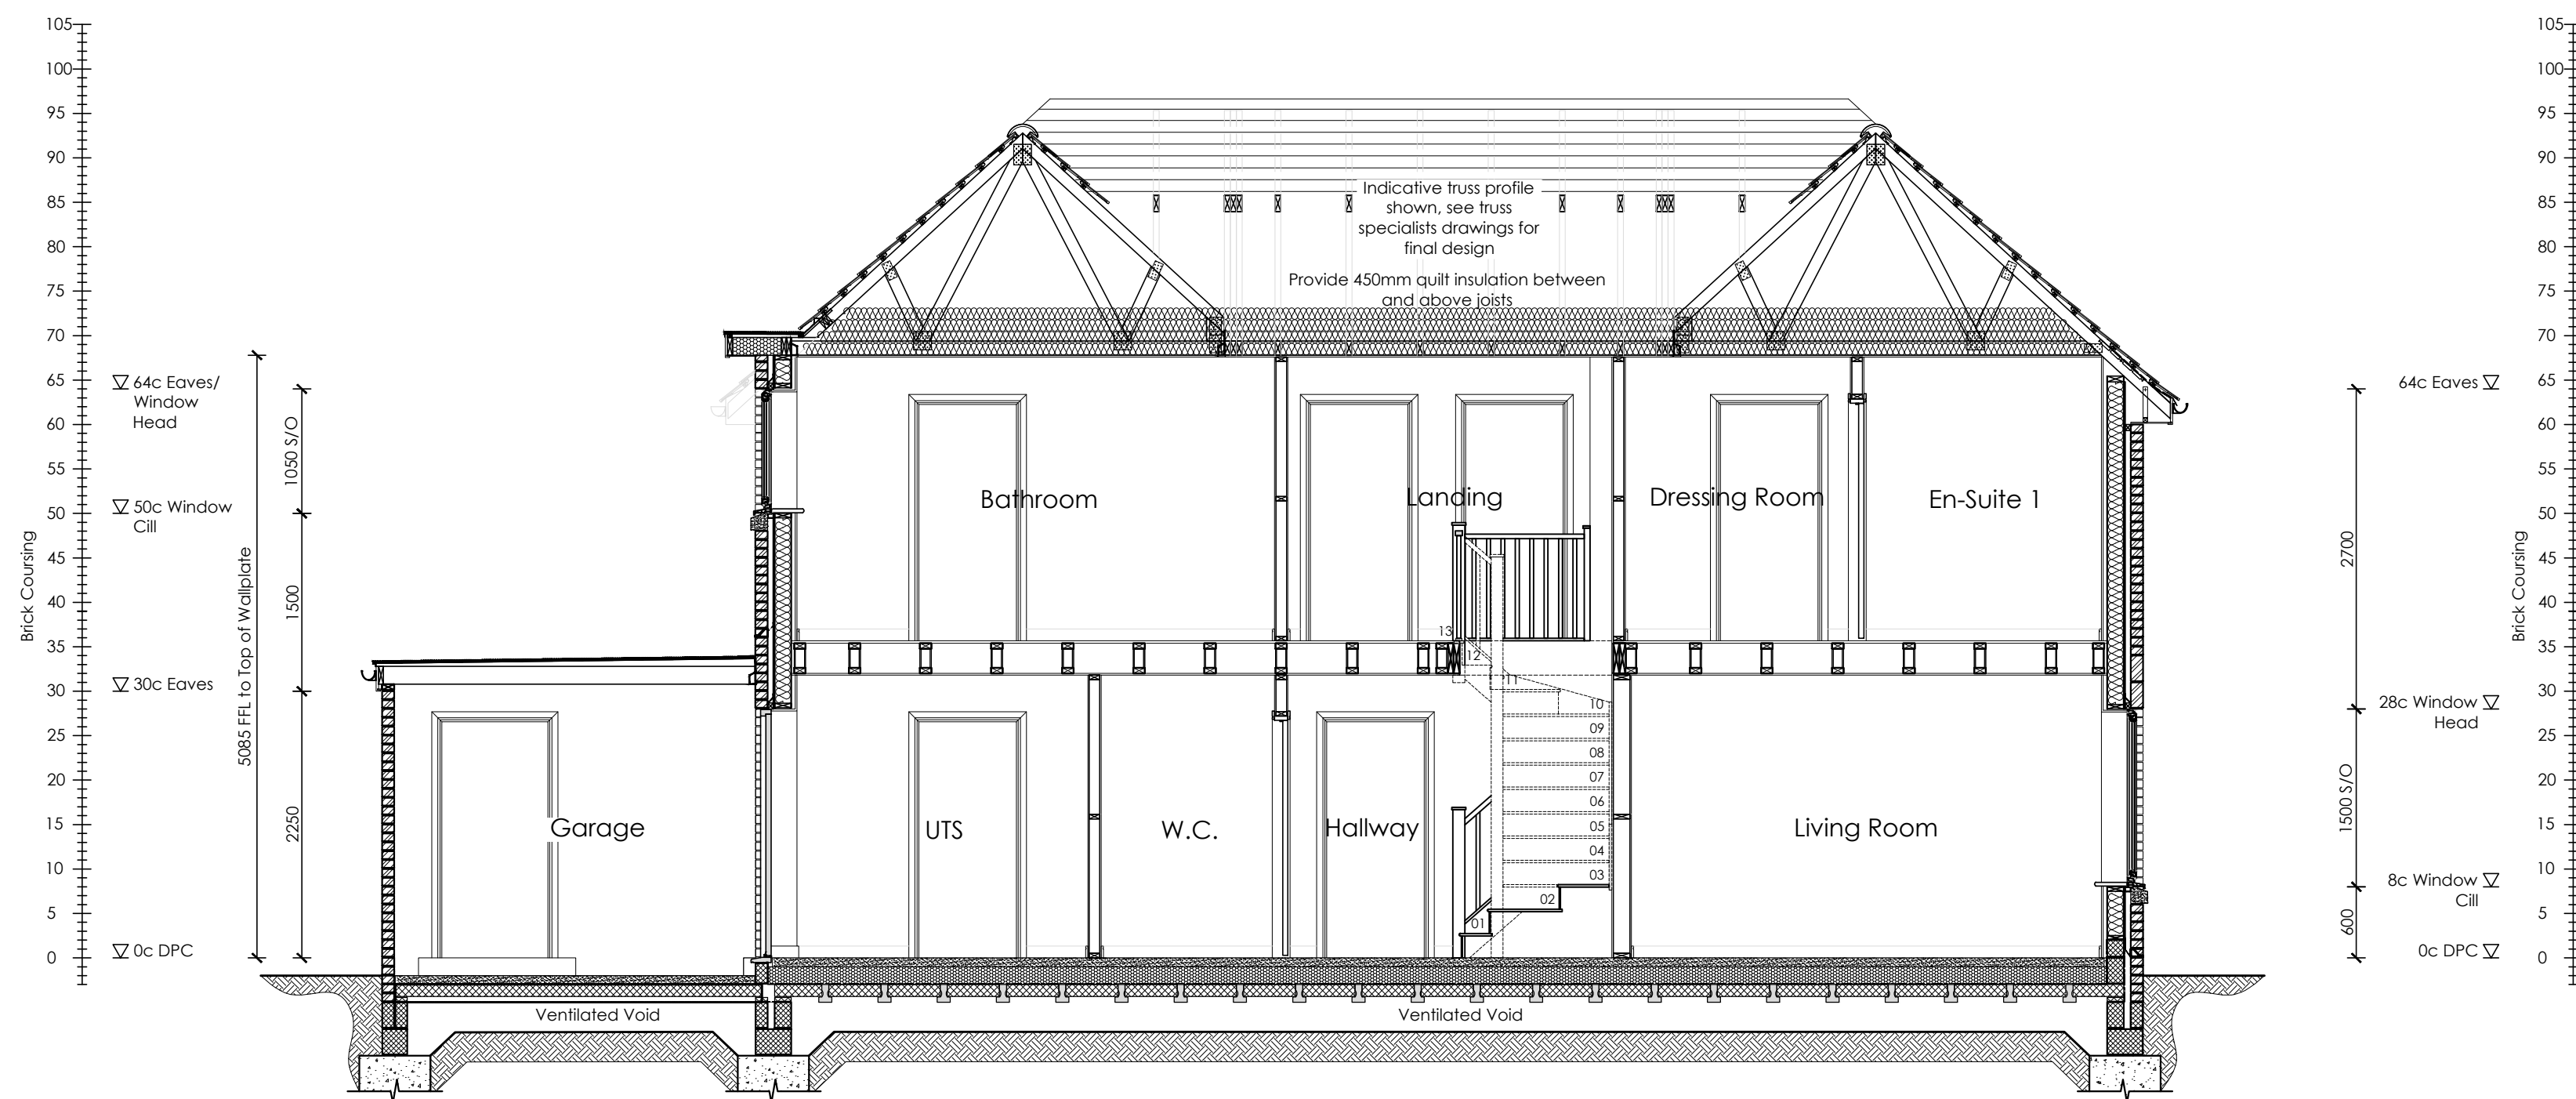

SECTION B-B

CONSTRUCTION



**CHBC**  
Architecture

Essex Barn 24, Little Boyton Hall Farm, Boyton Cross,  
Chelmsford, CM1 4LN. Telephone 01277 355007

Suite 4, Newmarket House, Fordham Rd, Snailwell,  
Newmarket, CB8 7NB. Telephone 01638 663838

Client:  
TROY HOMES

Project:  
LODGE COURT  
TURNPIKE LANE, ICKLEFORD  
HITCHIN, SG5 3UZ

Drawing:  
HOUSE TYPE 08  
Building Sections  
Plot 08

Scale:  
1:50 @ A1

Date:  
June 2024

Drawn By: Checked By: Drawing No: Rev:  
JP DP TH152\_A\_SE\_08\_001 C4

THIS DRAWING IS A COPYRIGHT  
All dimensions to be checked on site or in the workshop before work commences.  
Only figured dimensions to be worked to.  
Any discrepancies to be reported to the drawing originator.