


Proposed Elevation

1:50

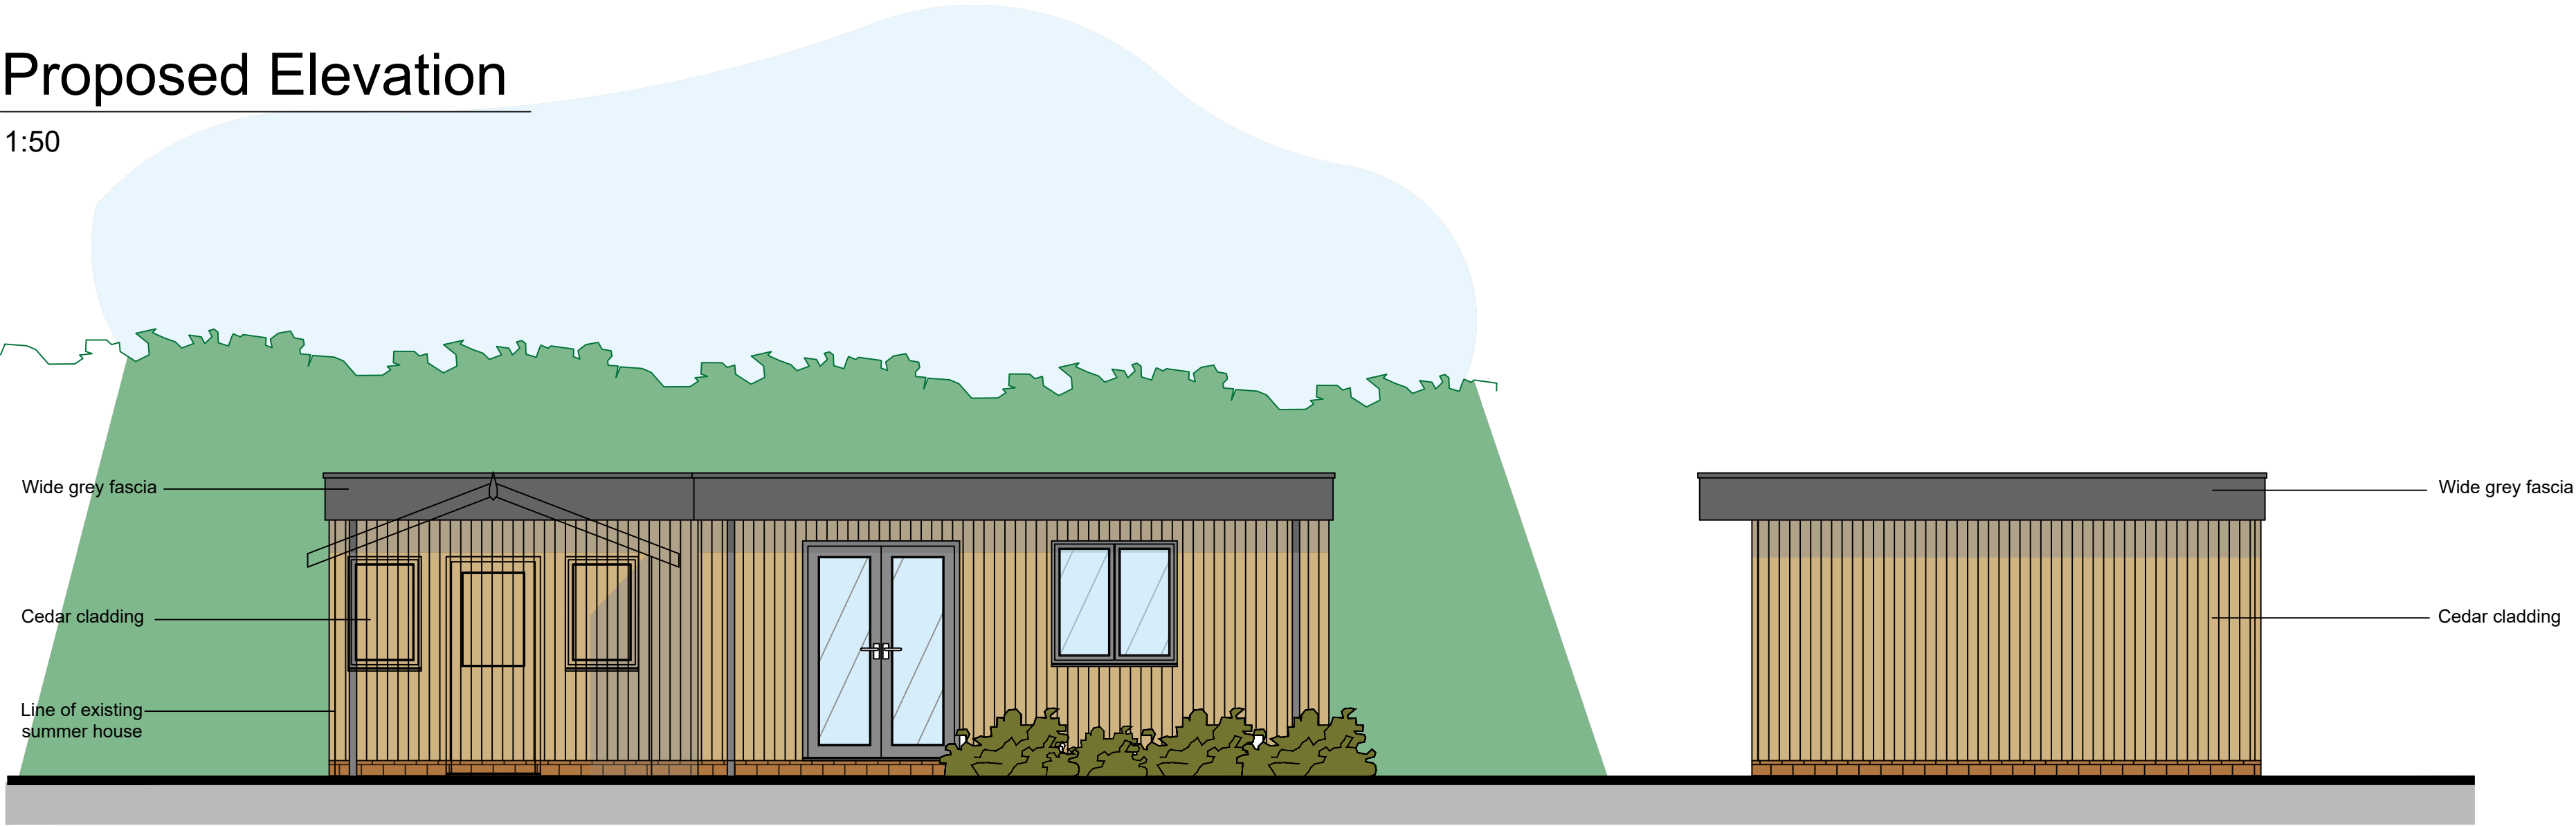

Front


Side

Rear

Side


Proposed Floor Plan

1:50

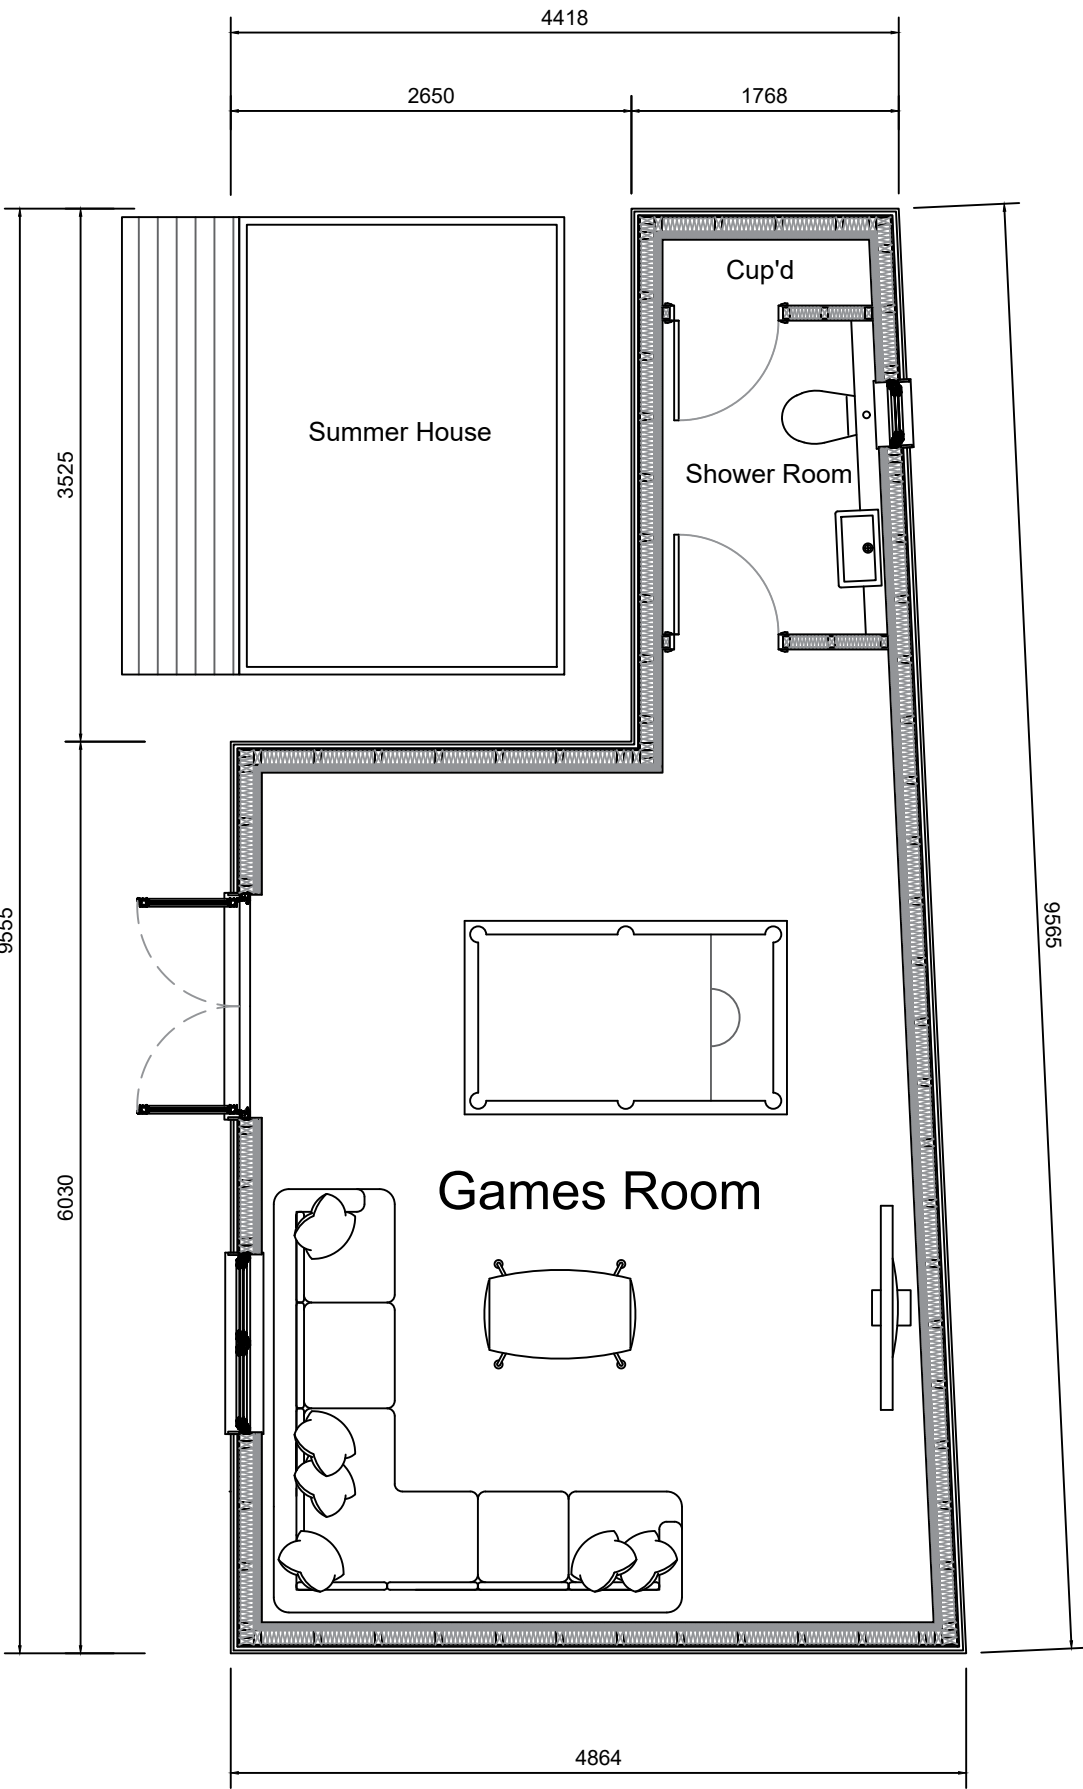

Existing Ground Floor Plan

1:100

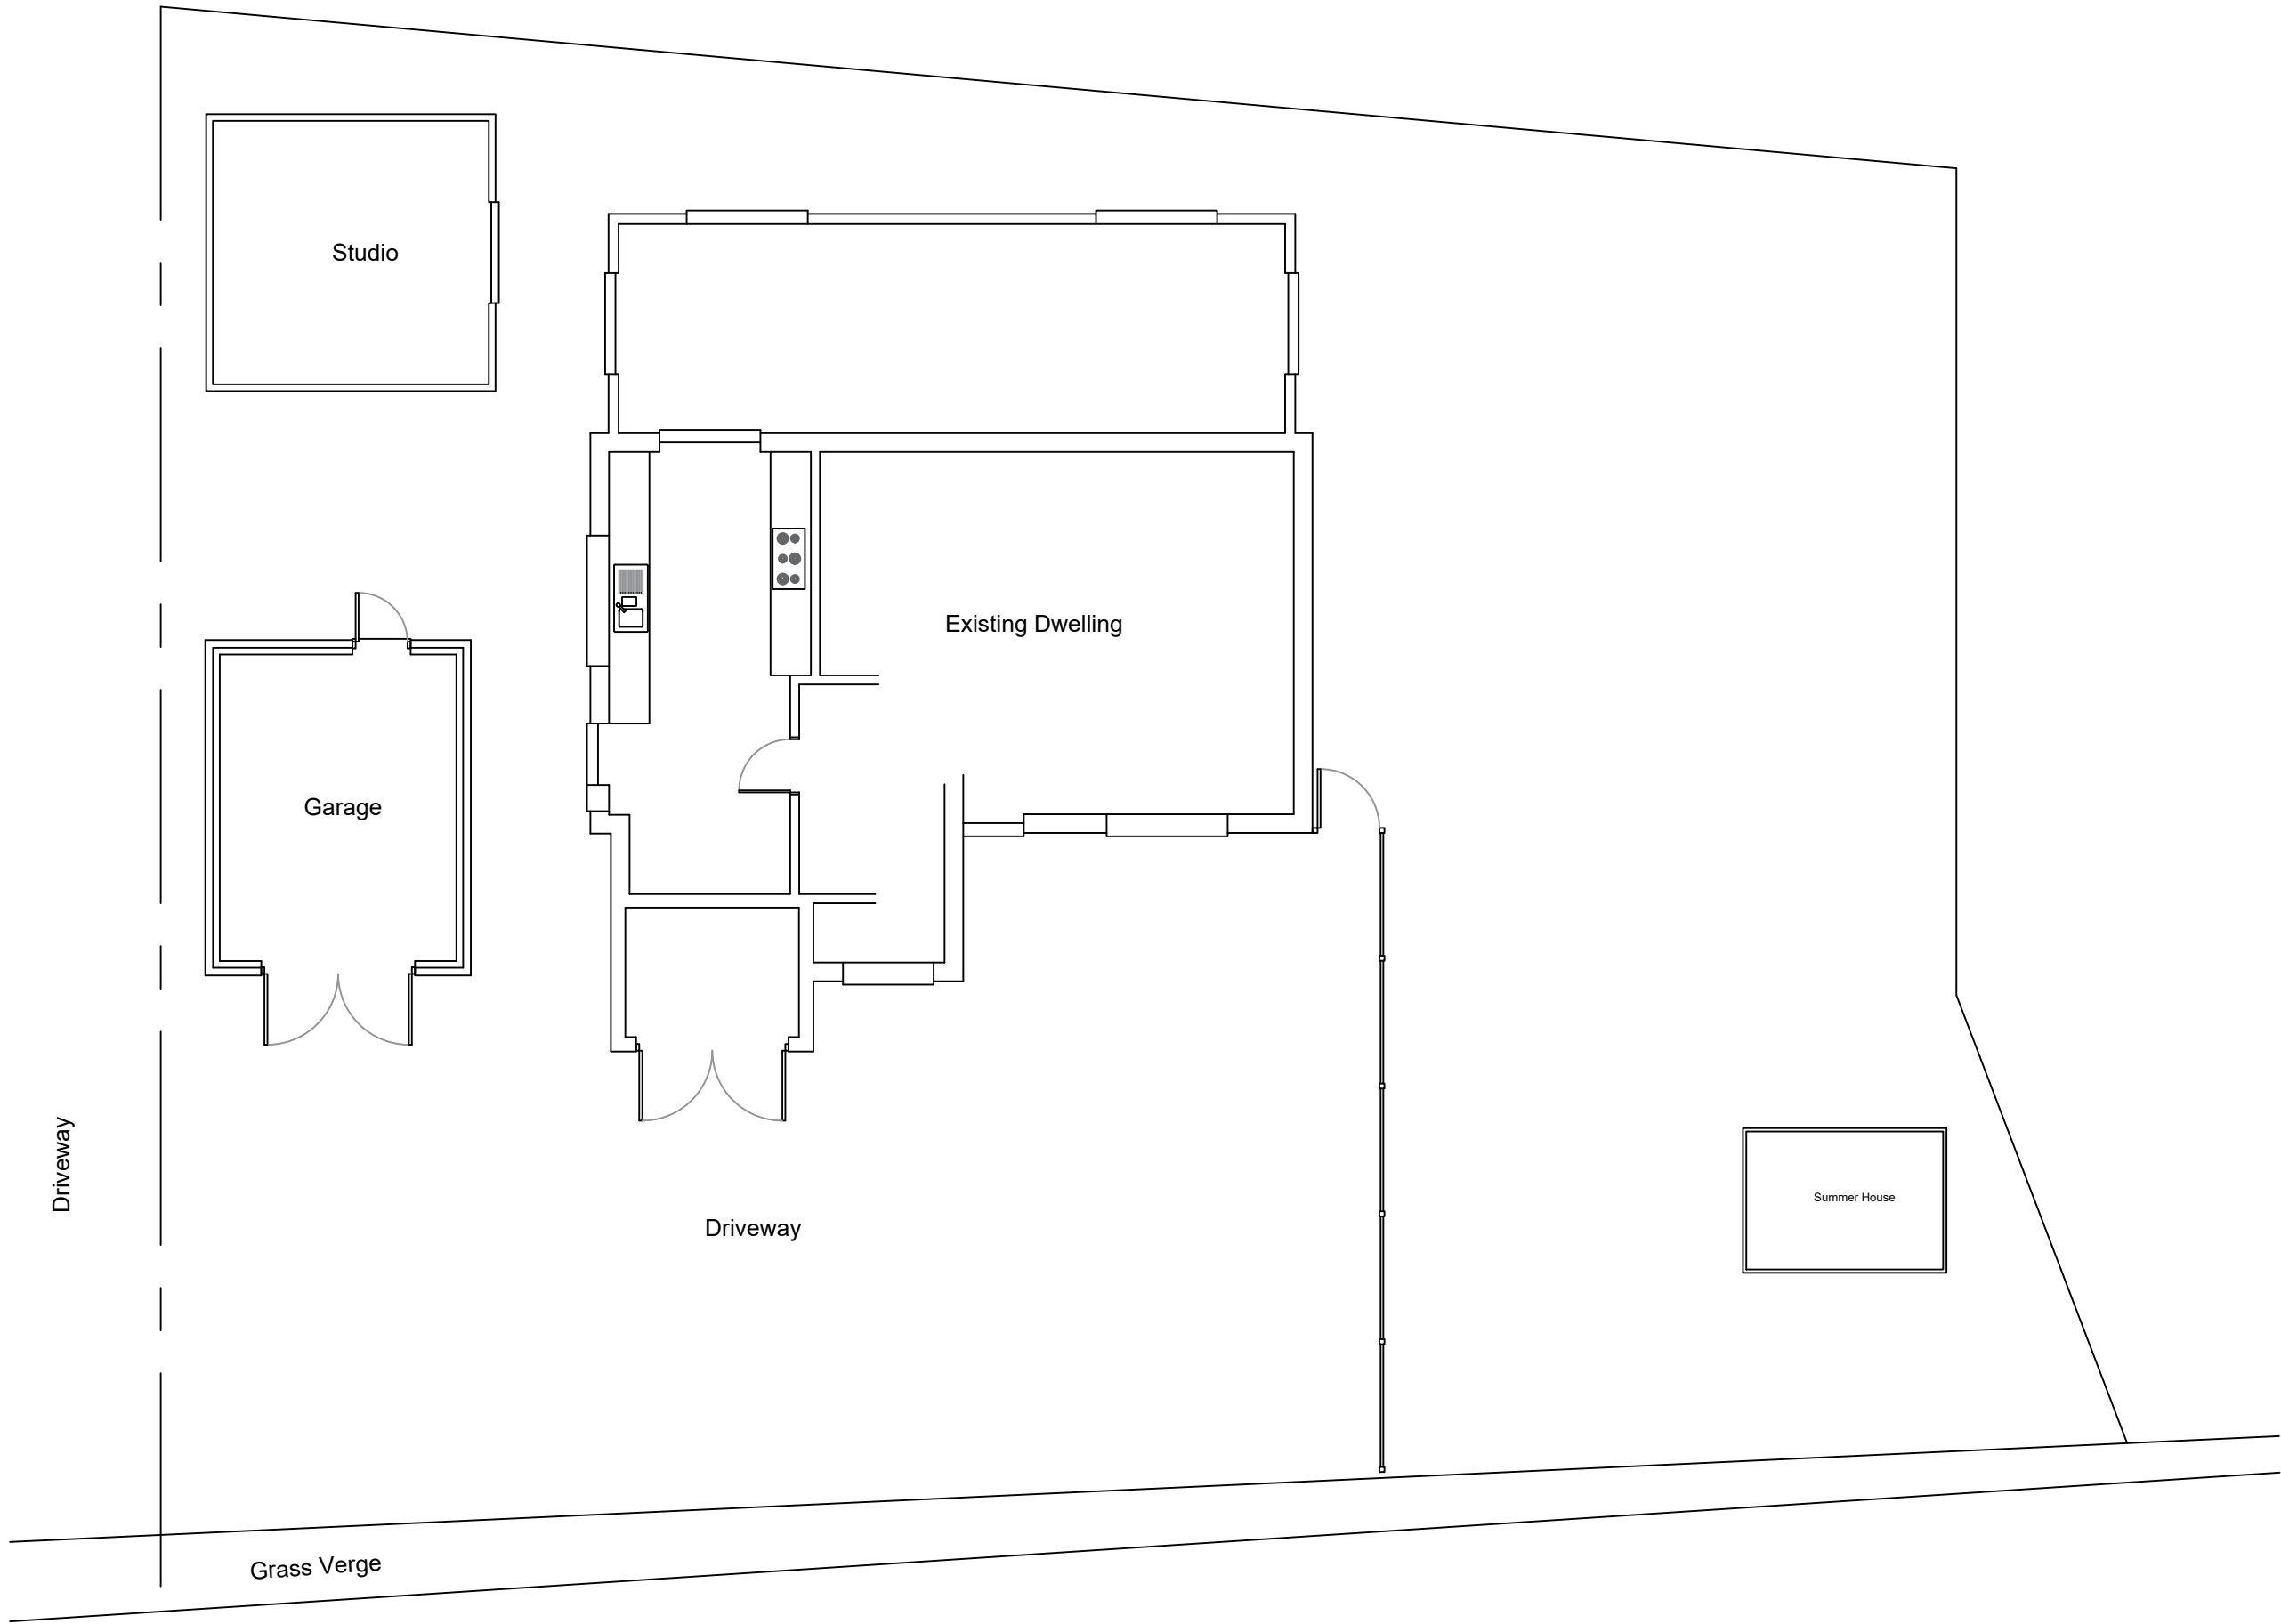


Cedar Cladding Image



Existing Ground Floor Plan

1:1250

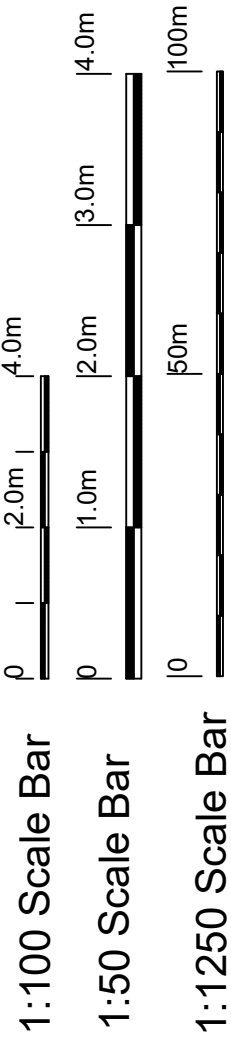

Architech Limited

Architectural and Building Consultants
Tel. 01462 634293 / 07768 123899

Project

Pendmere, Fore Street, Weston,
Hertfordshire

Title

Proposed Games Room

Date

June 2026

Scale

1:50 1:100

Status

Planning

2026 / 25 / 02

A1

© THIS DRAWING IS COPYRIGHT