


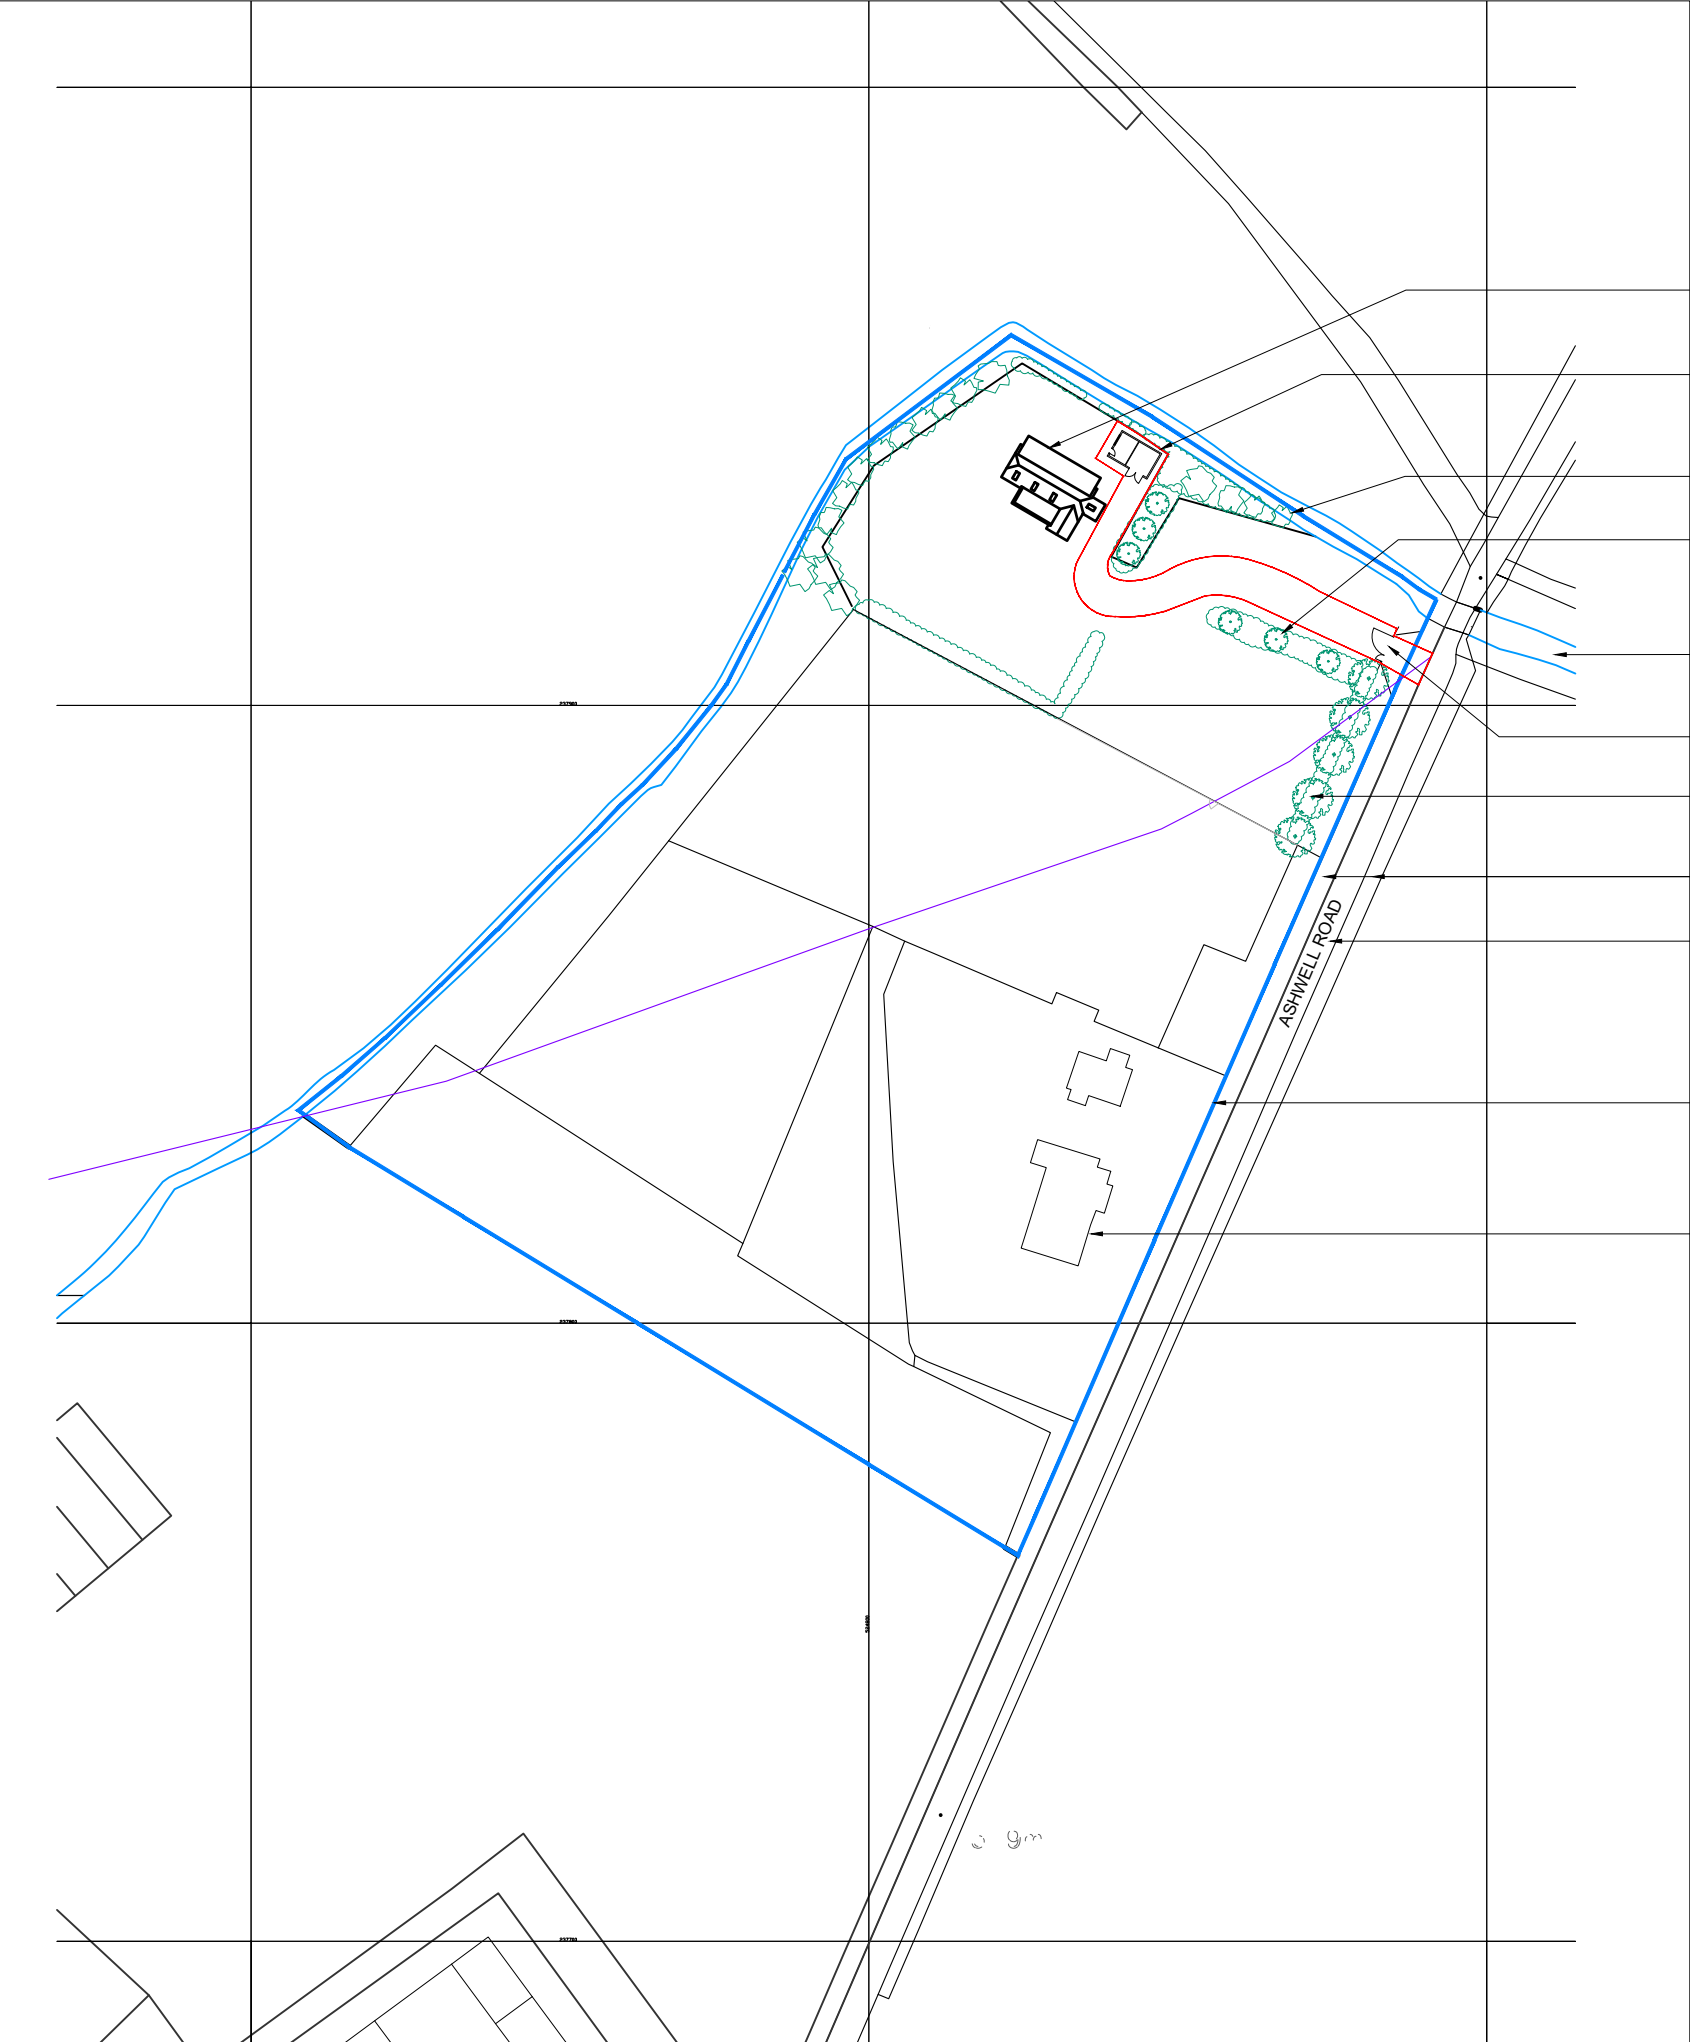

0m 10m 20m 30m 40m 50m
Scale 1:1250

Colin Eades and Amy Moss

Rose Cottage, High Street, Gosmore,
Hitchin, SG4 7QQ
colinwkeades@gmail.com
amy@mosspropertydevelopment.co.uk

Client: **Mr Wainright - Lee**

Project: **Proposed Garden
Store and Workshop
Associated with
Approved Sheep Barn
Conversion - 25/01361/FP
L/A The White House,
Ashwell Road, Newnham,
SG7 5JU**

Drawing
Title: **Site Location Plan**

Dwg no. RWL 020

Drawn: **AM** Date: **July 2026** Checked: **CE**

Scale: **1:1250 @ A3**

Revisions:

The content of this drawing is the property of Colin Eades
& Amy Moss and may not be copied in whole or part
without formal consent.

SITE LOCATION PLAN 1:1250