

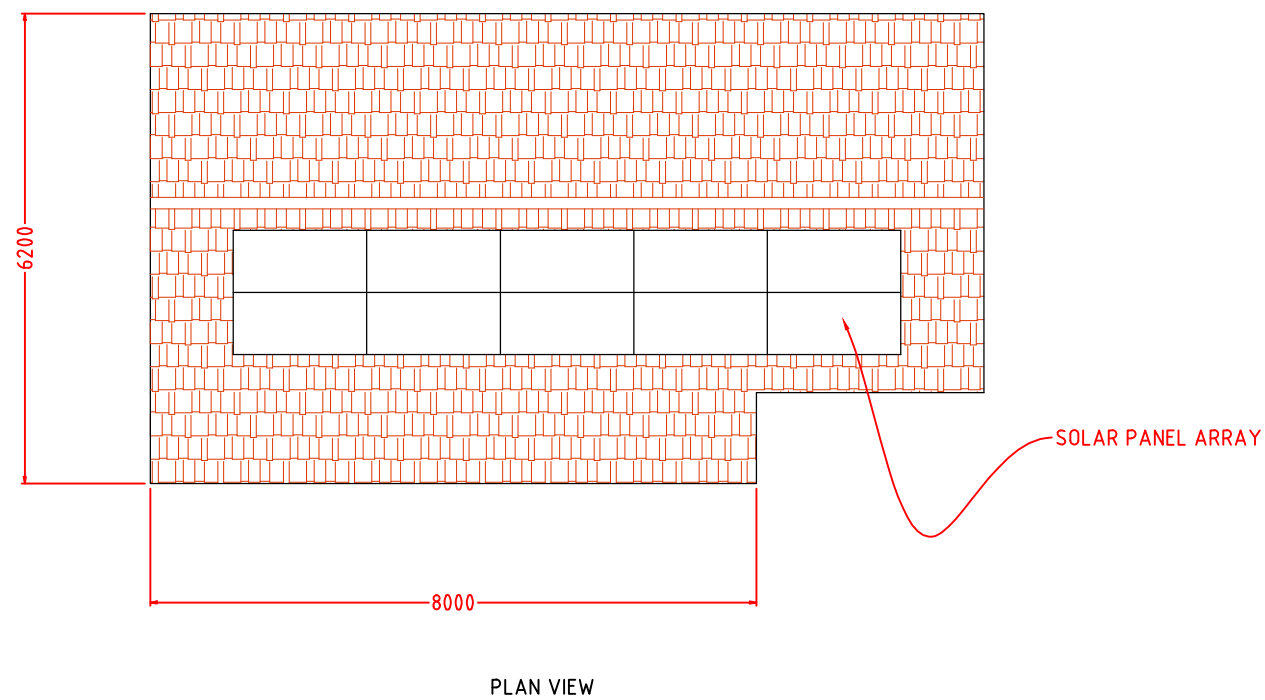
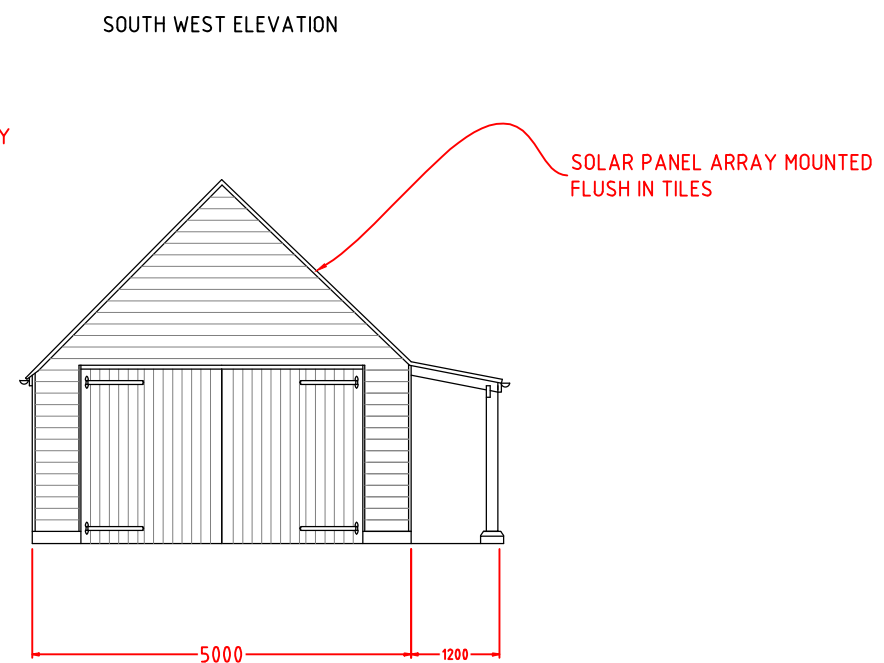


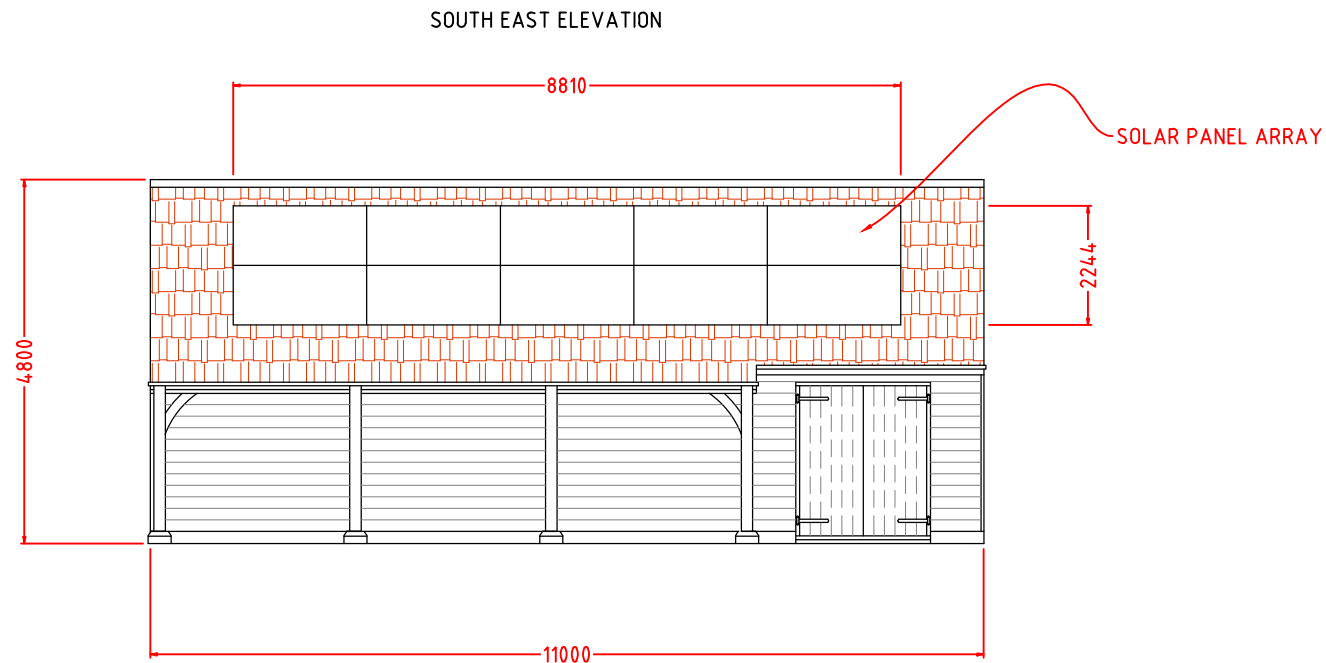

NOTES:
No 4 BURGE END LANE PROPOSED NON LISTED GARAGE (COMPLETED 2021)
SOLAR PANEL ARRAY. AIKO 480WP PANELS X 10
EACH PANEL MEASURES 1762MM X 1134MM. PANELS MOUNTED FLUSH
INTO TILED ROOF.

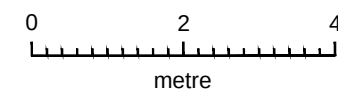

NOTES	
ANY INACCURACIES MUST BE REPORTED TO THE DRAUGHTSMAN IMMEDIATELY	
ALL DIMENSIONS IN mm	
FIRST ANGLE PROJECTION	
SCHEDULE OF FINISHES (refer to dwg. also)	
NOTES. N/A	
REVISIONS. REV A: Drawing scale and metre bar amended for scale 1:100@A3. 15.04.26 C.S.	
Project Name	Burge End Farmhouse
Location	No 4 Burge End Lane Pirton SG53QN
Description	Proposed Garage (2021) Solar array
Quantity	N/A
Dwg. Number	BEL100_02_V0.1_140326
Scale	1:100 @A3
Date	14.03.26
Drawn By	C. Schaefer
Checked By	C. Schaefer
Revision	REV A
C S D Bridge House, Vicarage Lane, Penley Wrexham. LL13 0NF. Tel 01978 710 833 E-mail chrisschaefer@talk21.com	