



Welwyn
Equestrian Centre

Site Location Plan

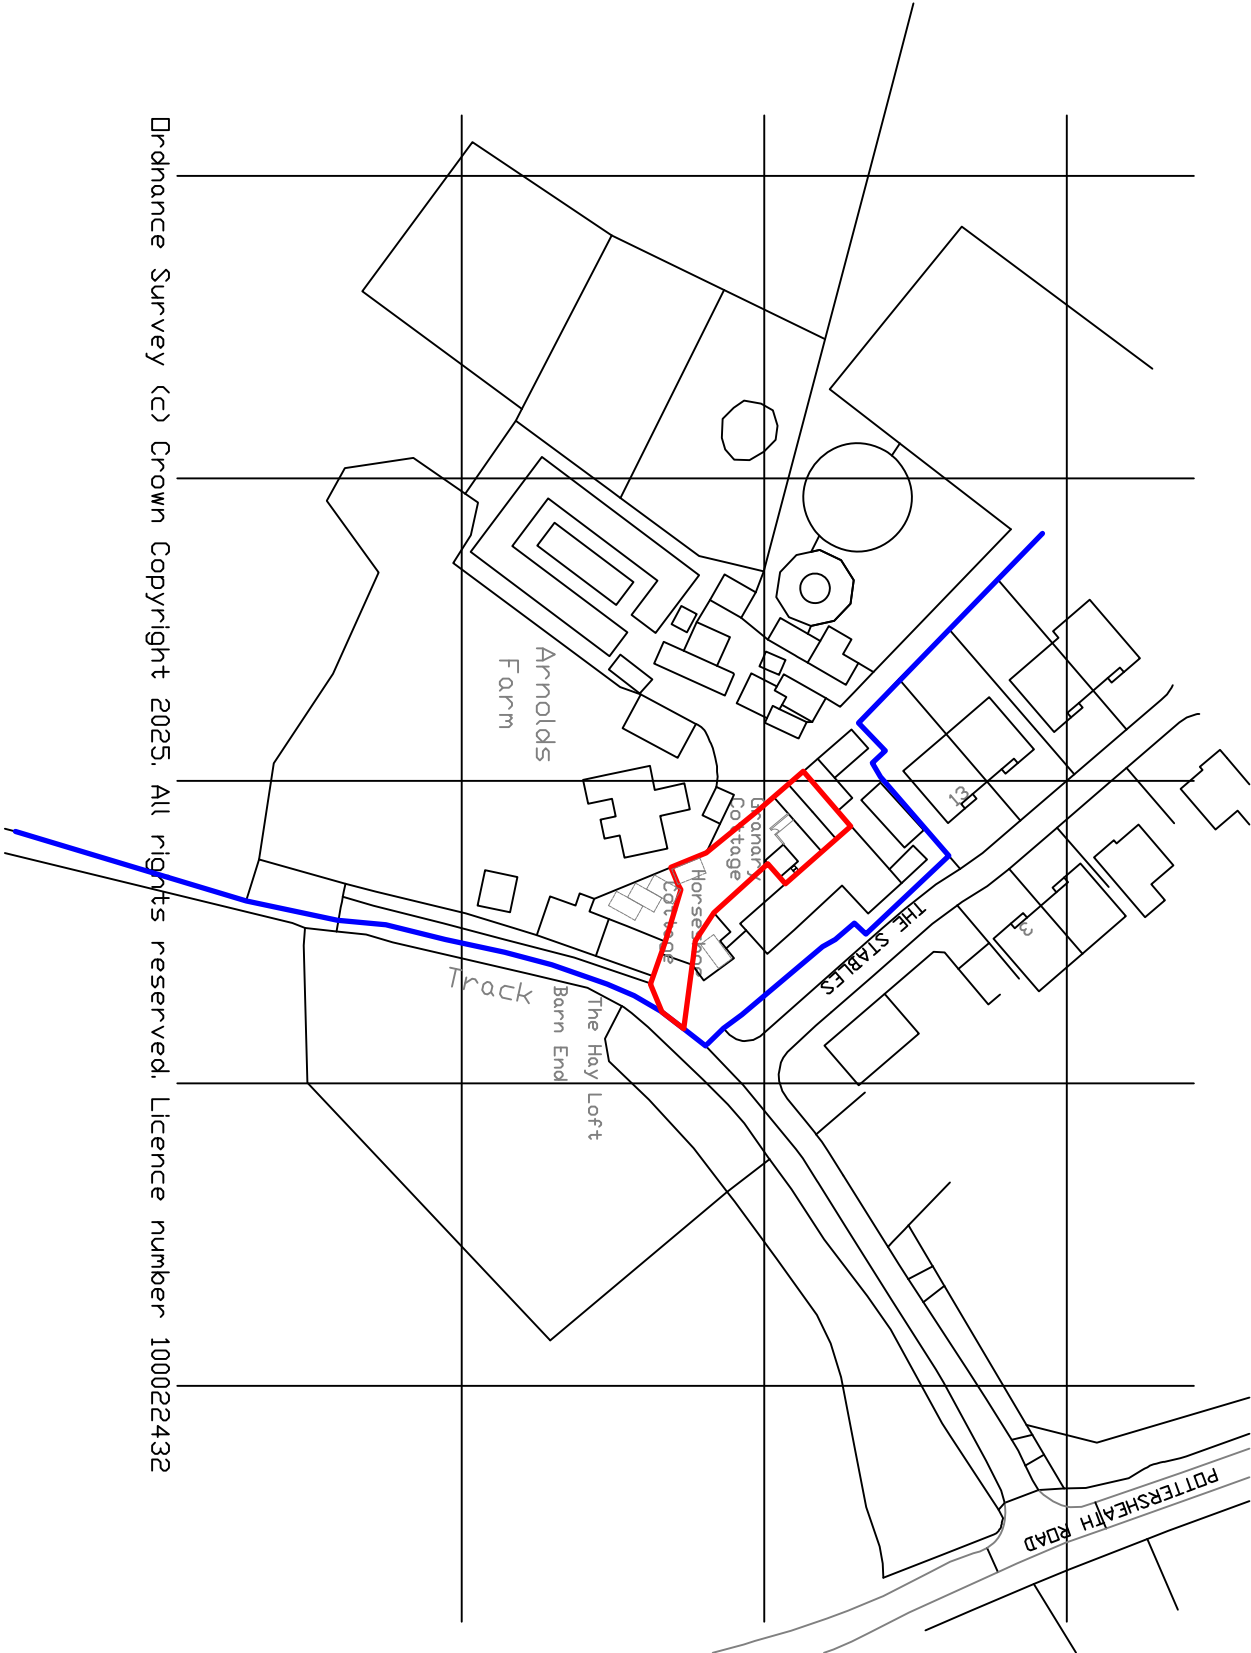

Ordnance Survey (c) Crown Copyright 2025. All rights reserved. Licence number 100022432

Scale 1:1250

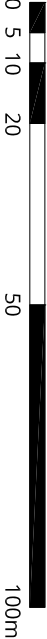

- ☐ Application Site
- ☐ Other Land in Applicants' Ownership

REVISIONS		DATE
A	Scale state corrected	06/25
B	Red line amended	06/25

Kingbrook House
7 Ridgeway
Welwyn
MK428BA
T 01234 272829
F 01234 271412
info@philips-planning.co.uk

Philips Planning Services Ltd.
Town Planning and Development Consultants

PROJECT
Welwyn Equestrian Centre

TITLE
Site Location Plan

CLIENT
Peter and Kay Ivory

SCALE @ A4 DRAWN BY DATE

1 : 1250 LK 06/25

PROJECT NUMBER	DRAWING NUMBER	REV
256635	25-01	B

GENERAL DISCLAIMER

Planning drawings only - not to be used for construction purposes. All measurements to be checked on site and any discrepancies to be brought to the attention of the designer

COPYRIGHT NOTICES

Copyright © 2025 - All rights reserved. These drawings may not be copied or reproduced in whole or in part without the written consent of Philips Planning Services Ltd.
Ordnance Survey © Crown Copyright 2025. All rights reserved.
Licence number 100022432