




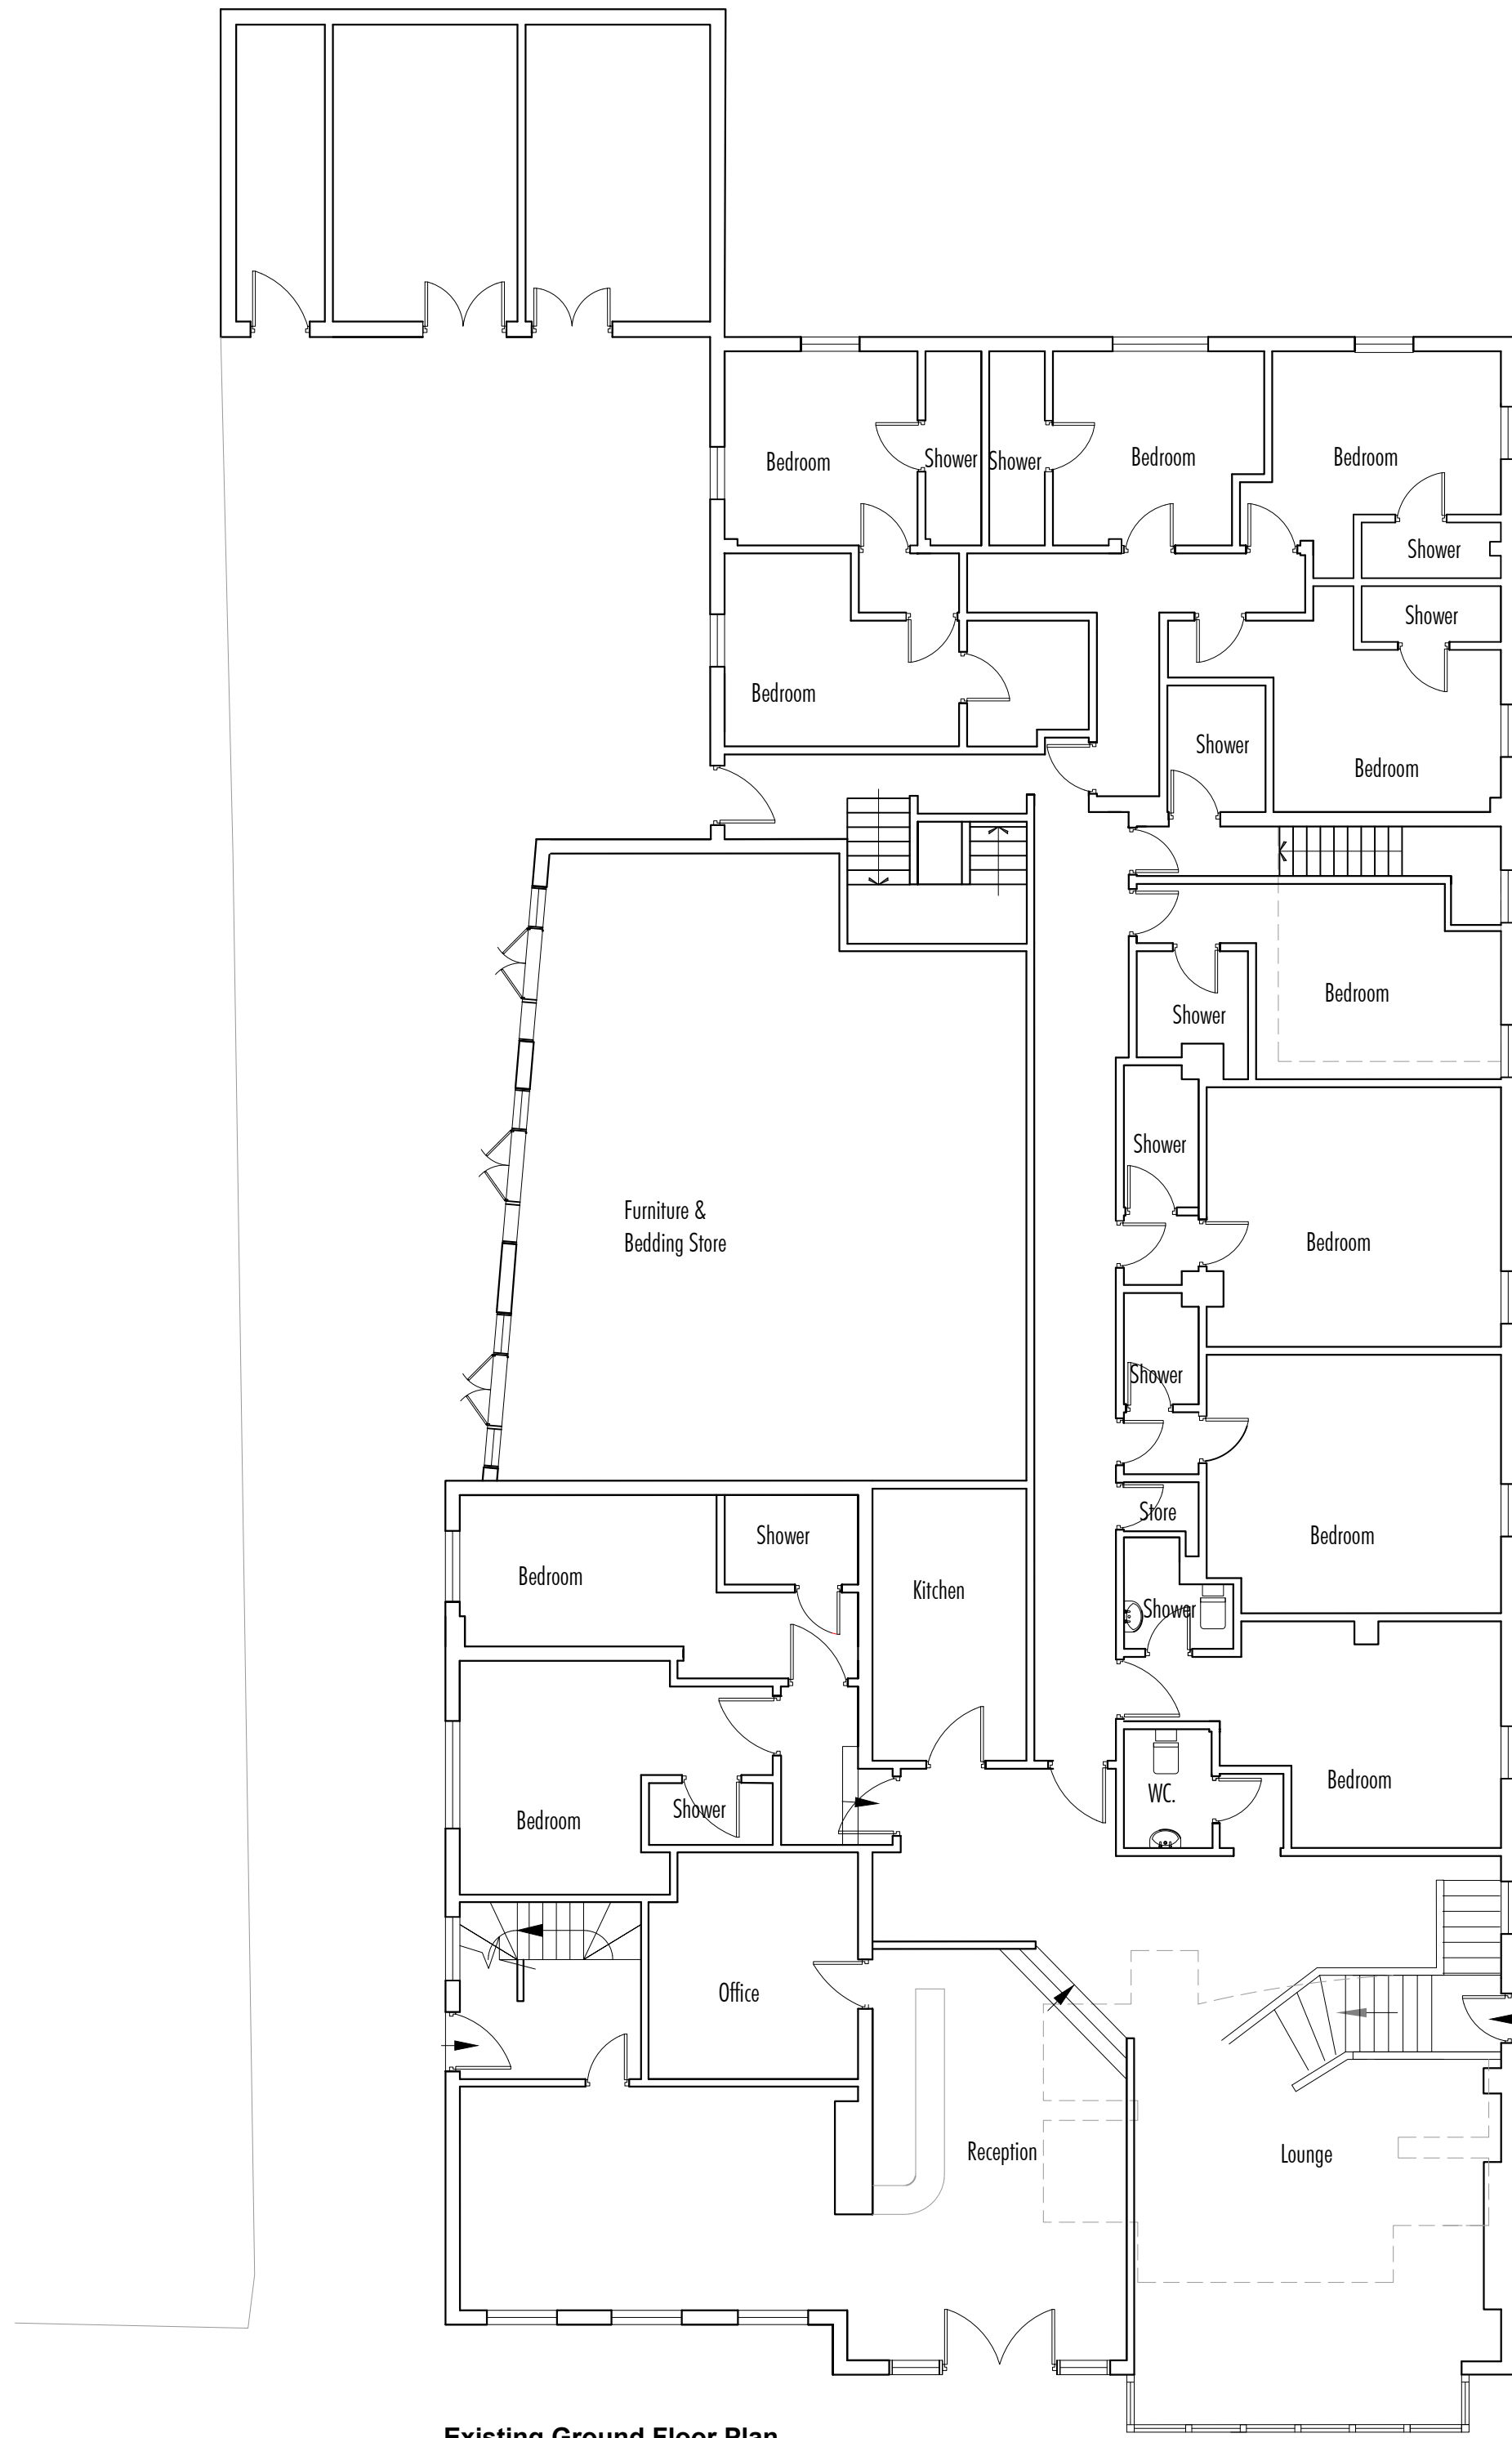


Existing Ground Floor Plan.
No proposed changes, vacant and sheltered housing permission expired.

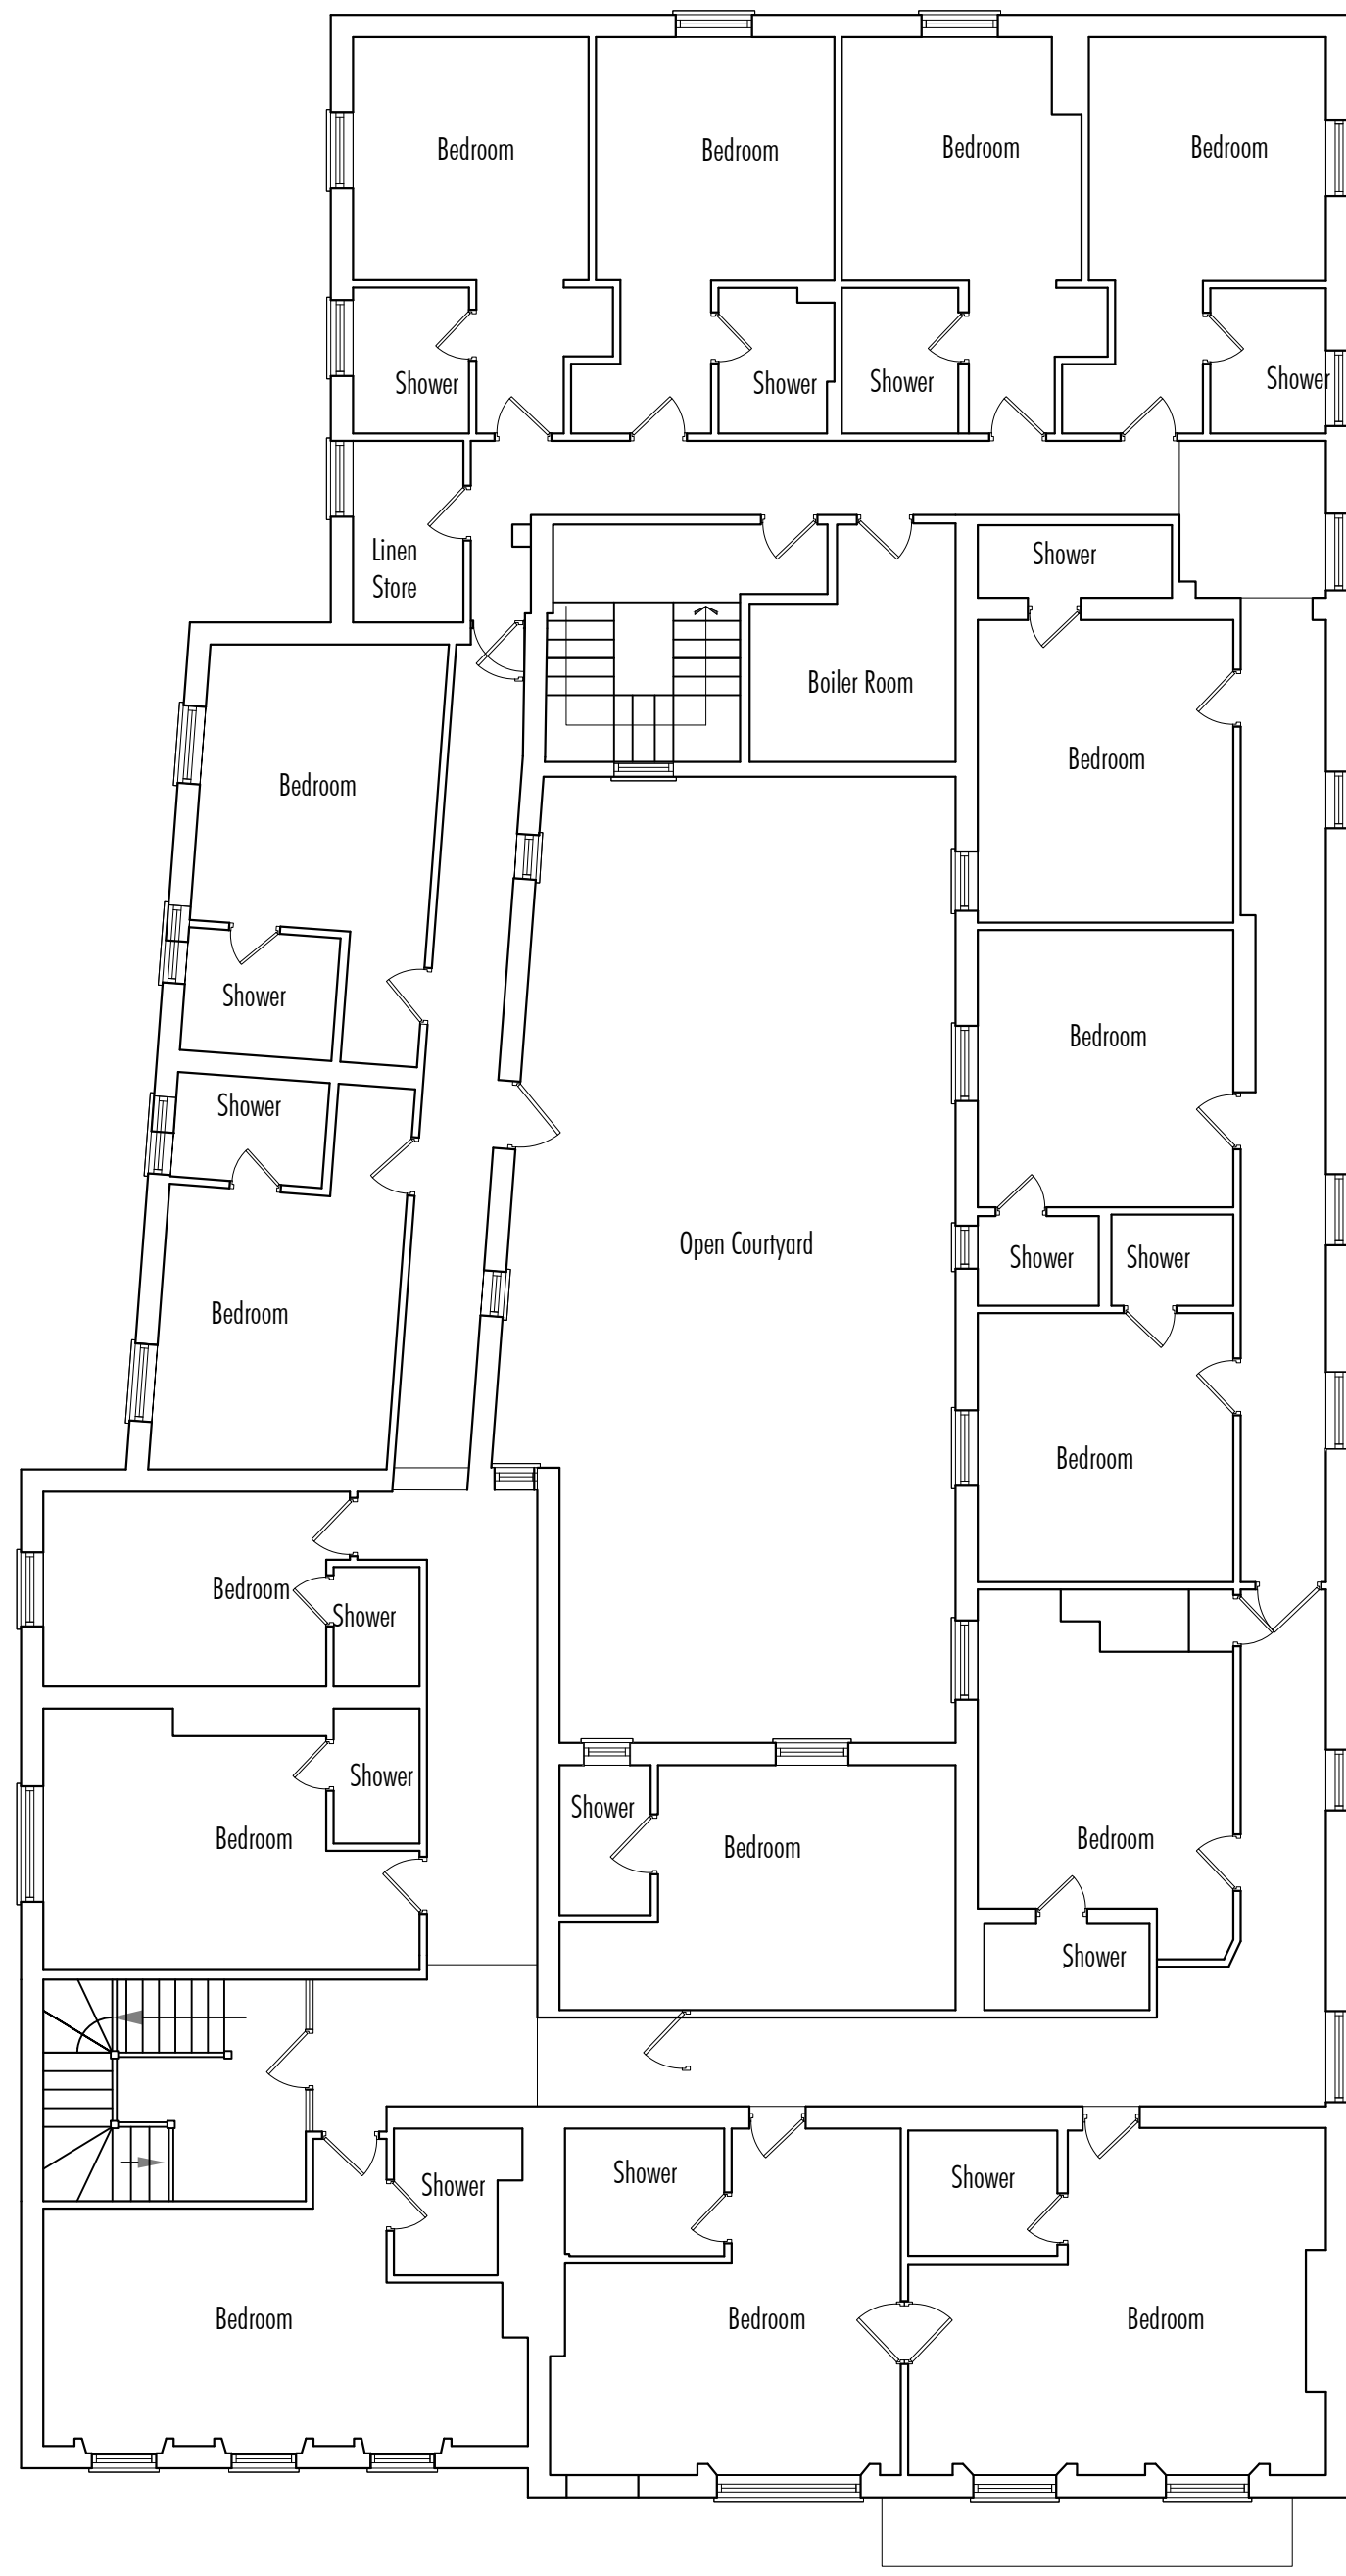

Existing First Floor Plan

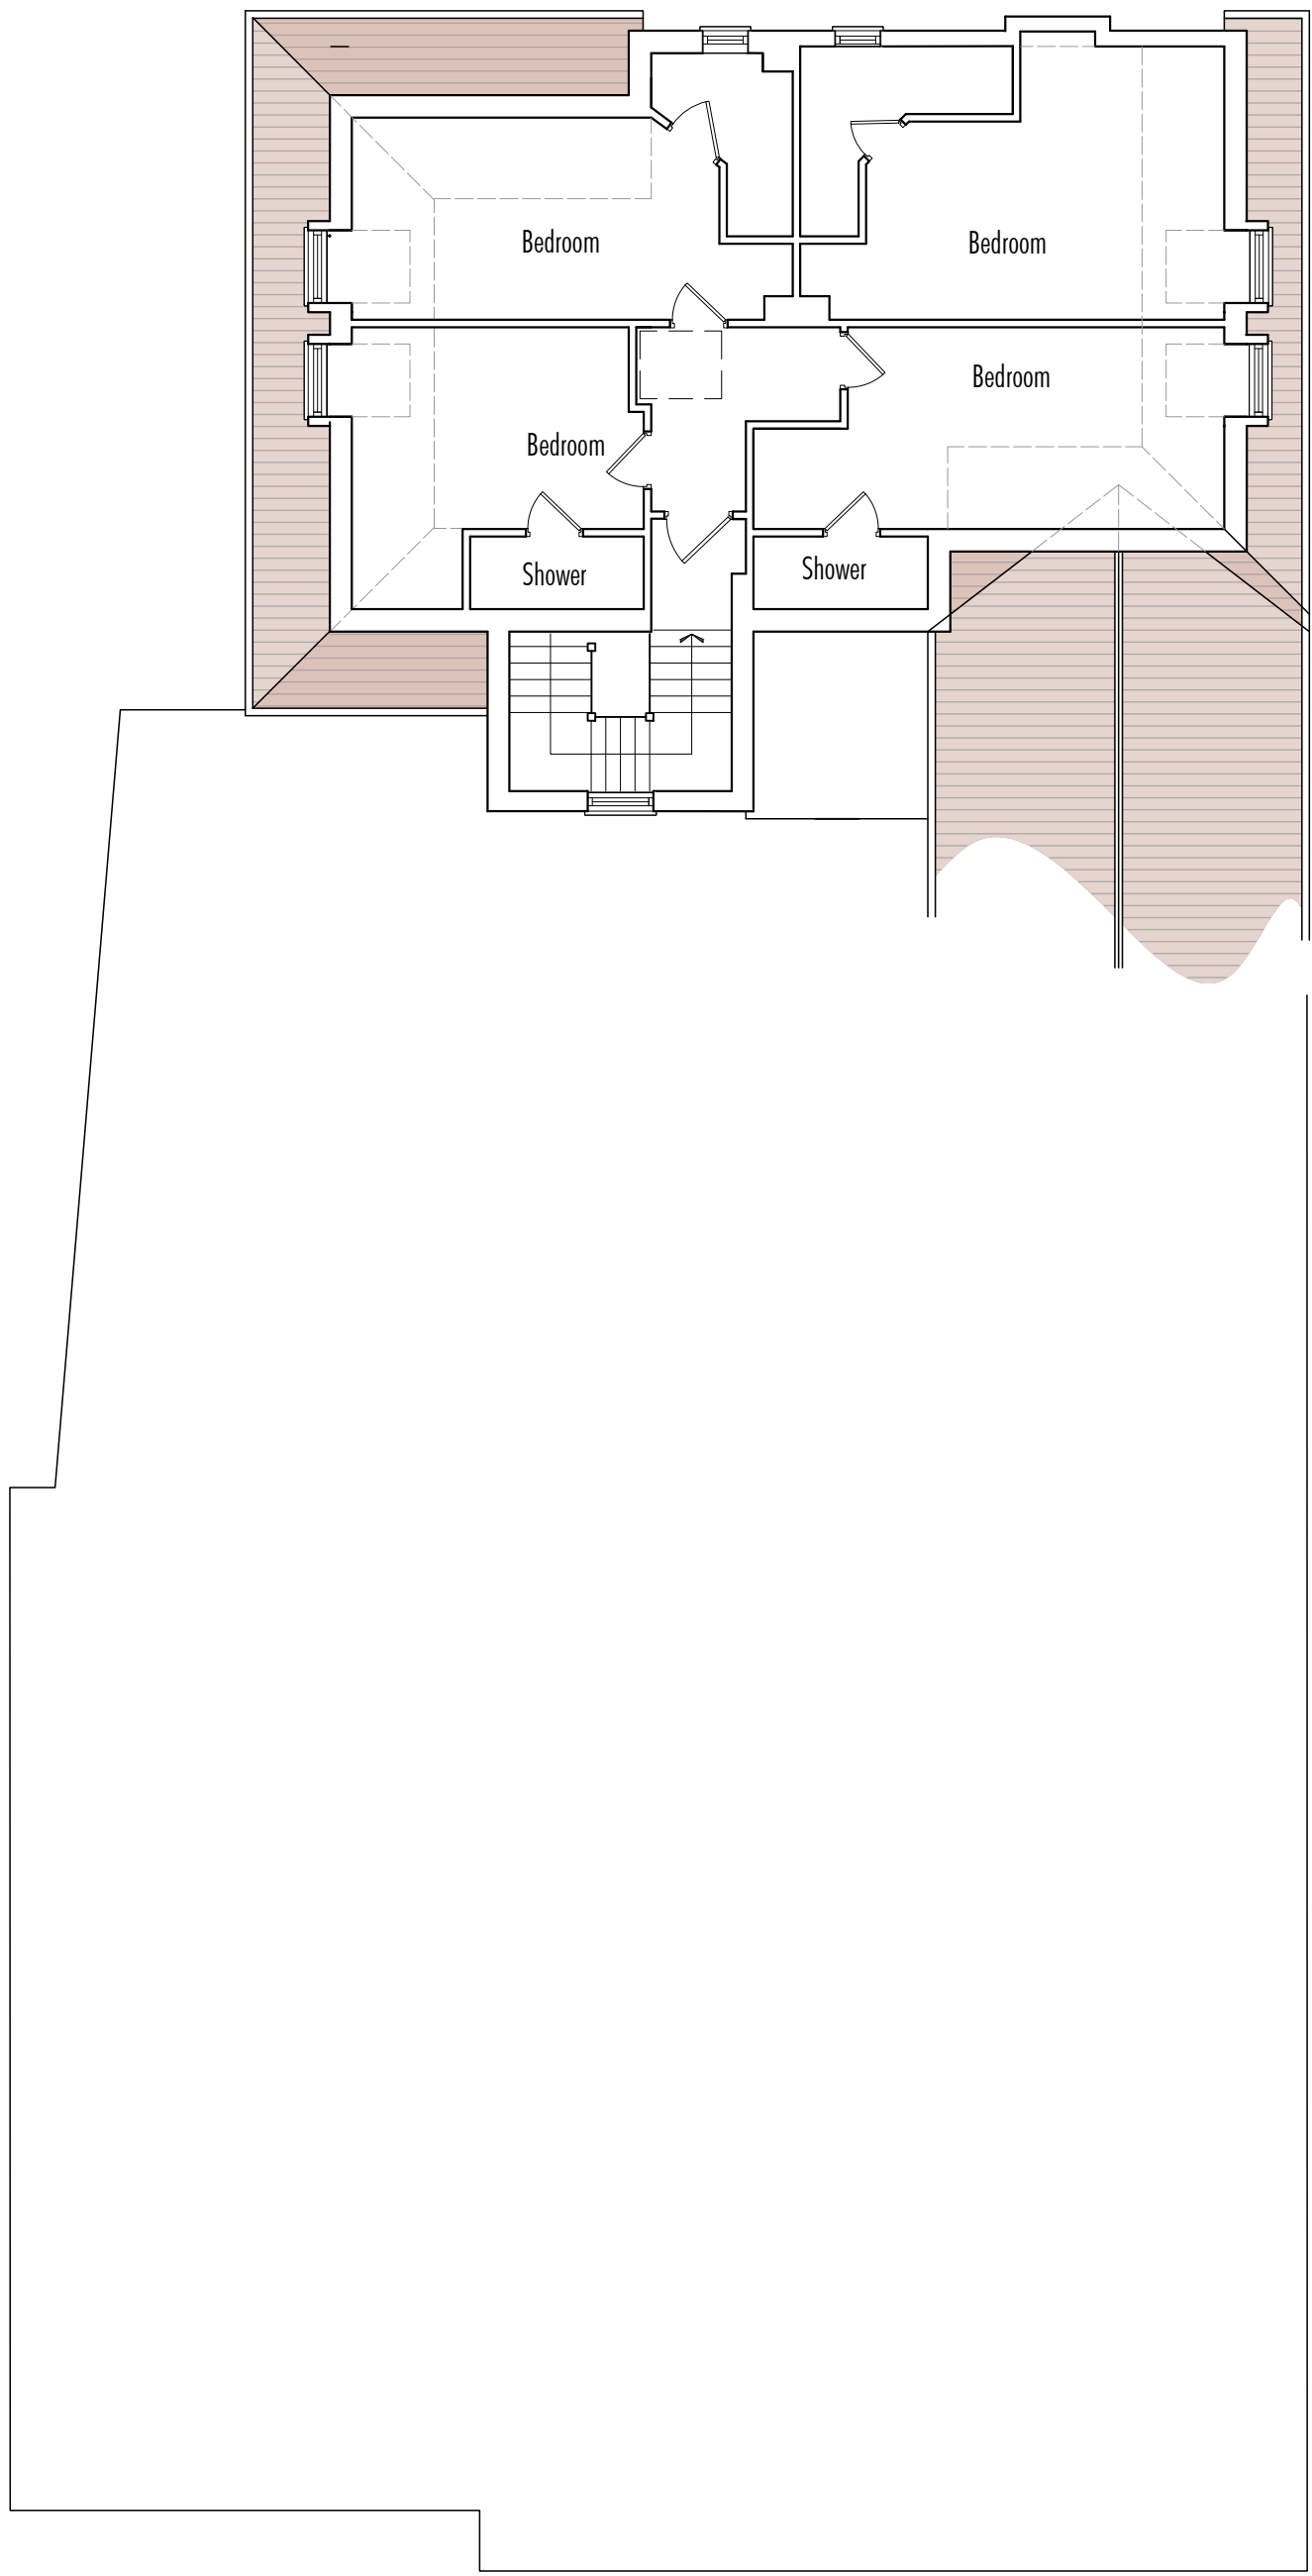

Existing Second Floor Plan

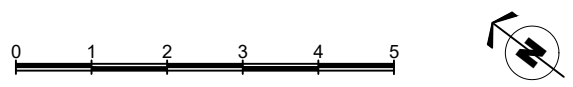

ARDECO LTD
Design and Build
www.ardecold.com info@ardecold.com

Project	The Templar's Hotel: Change of use to residential flats.
Site	20 High Street, Baldock.
Dr. Title	Existing Ground, First & Second Floor Plans
Dr. No.	P-0426-320
Scale	1:100 (@ A1)
Date	1-Jun-26

REV	