
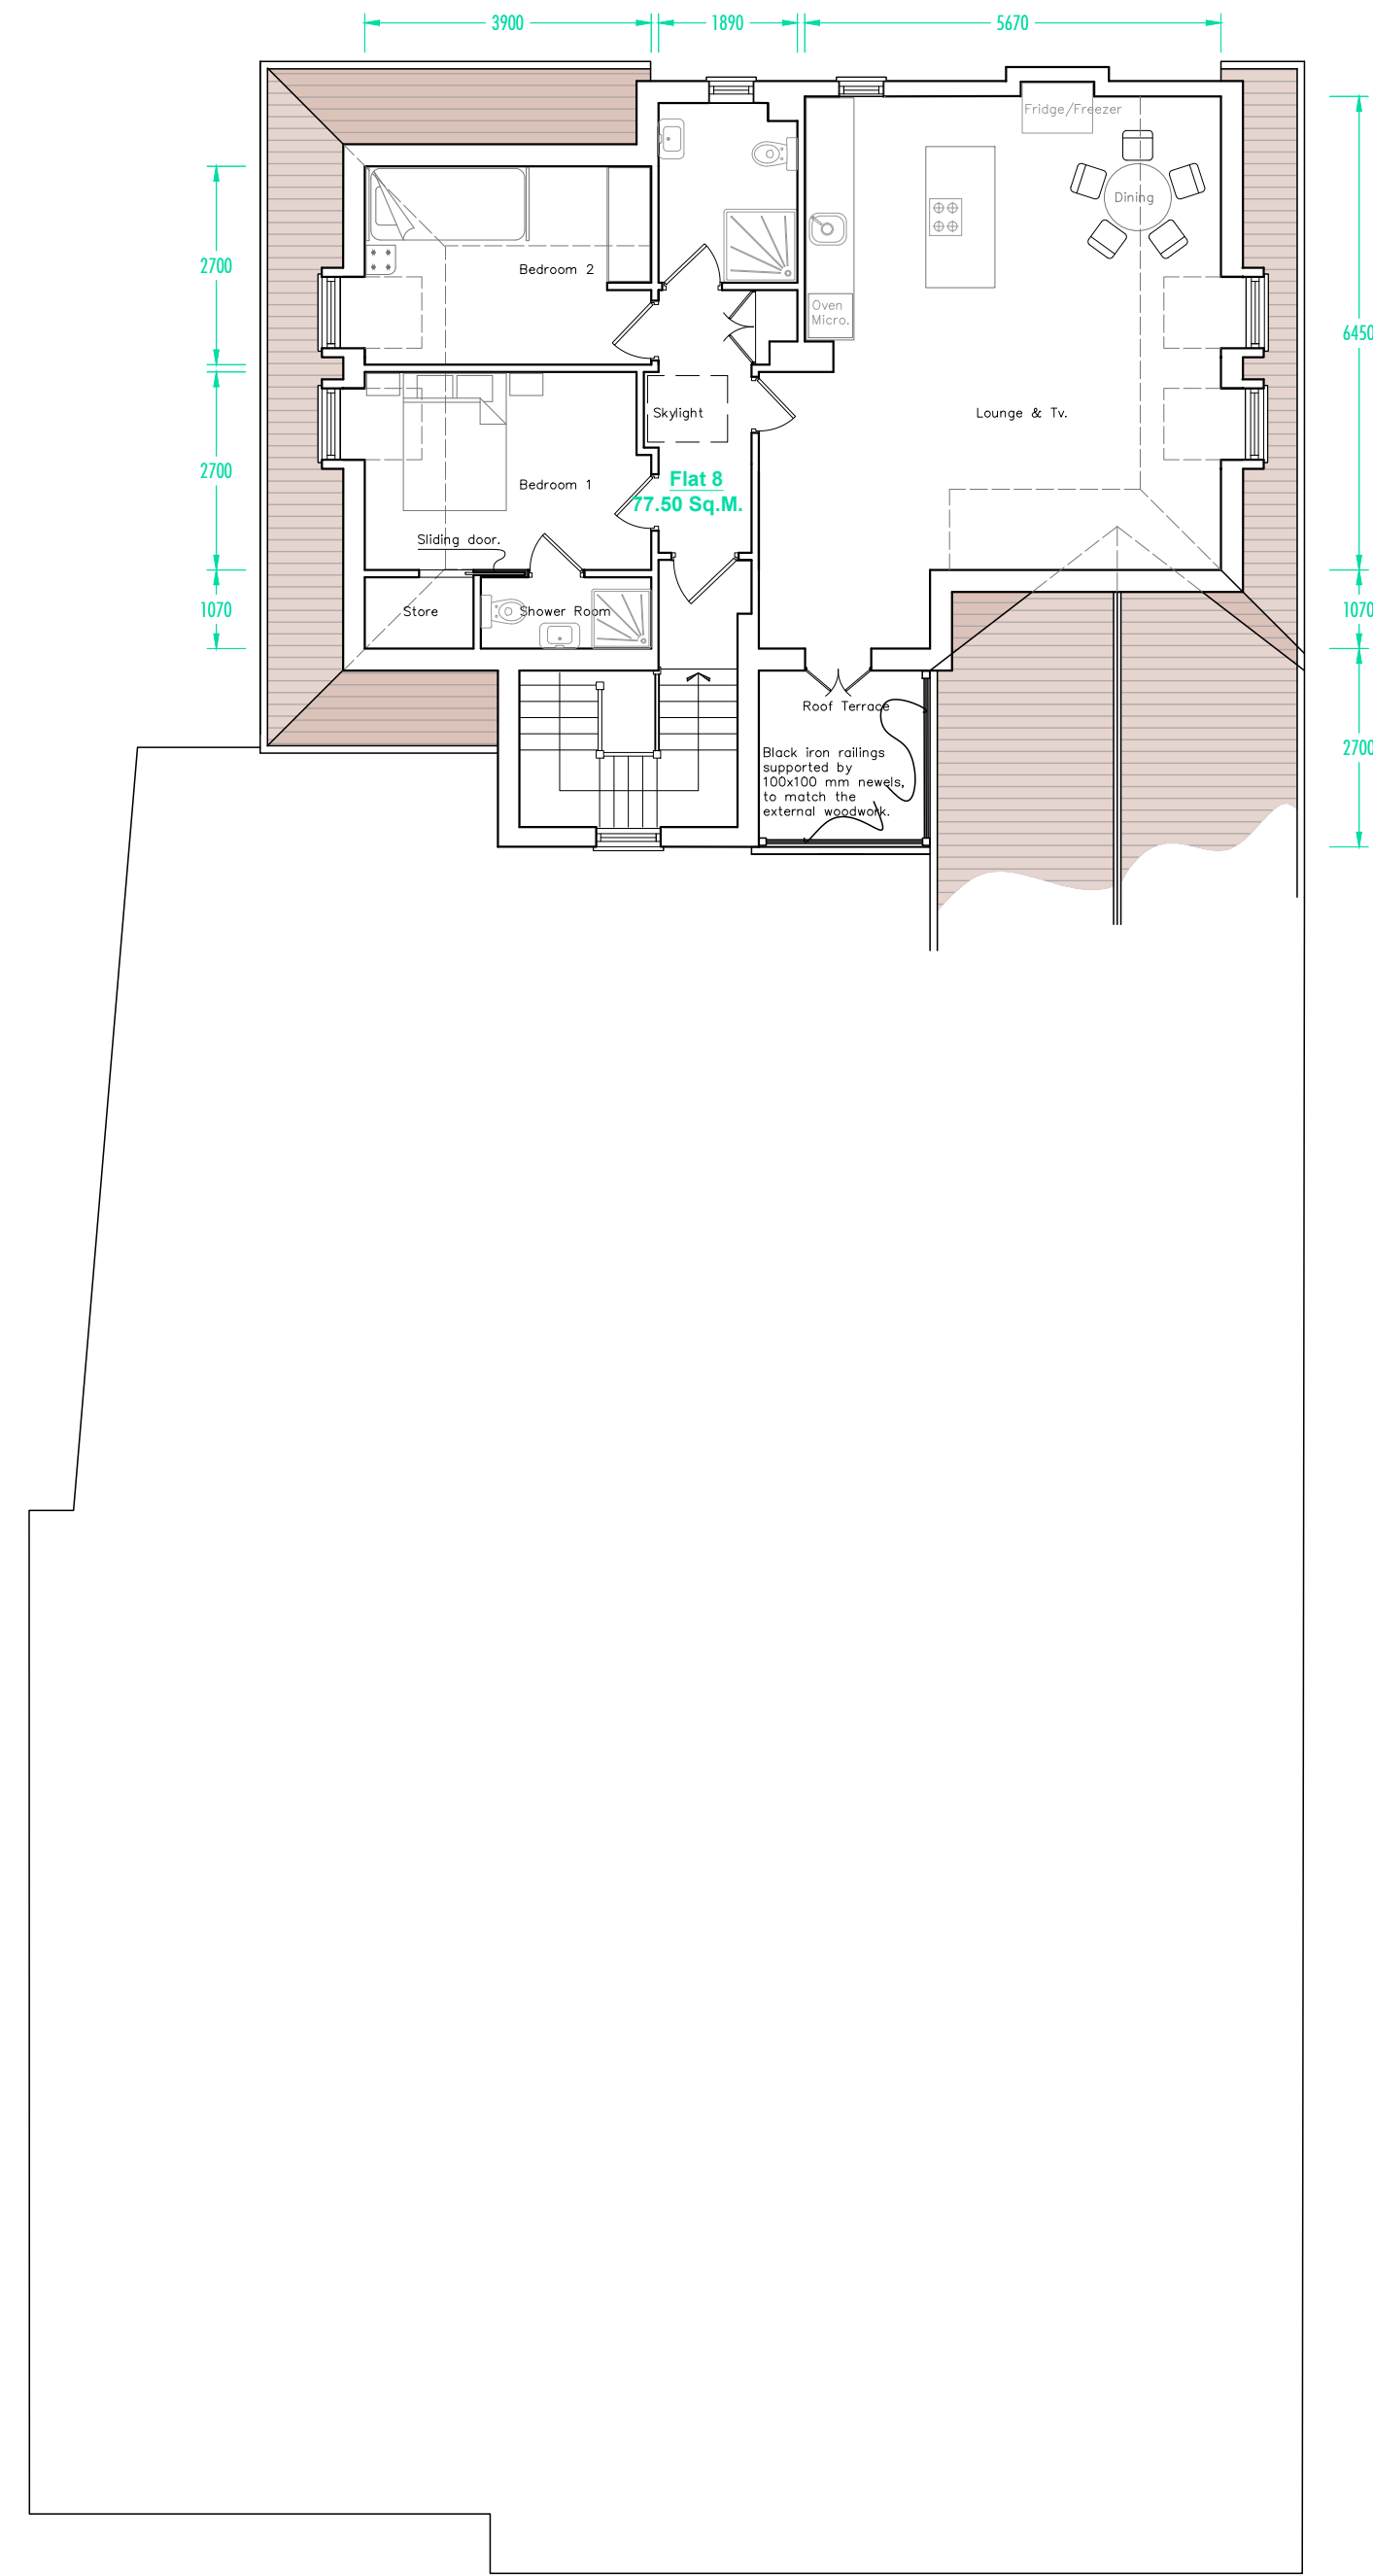
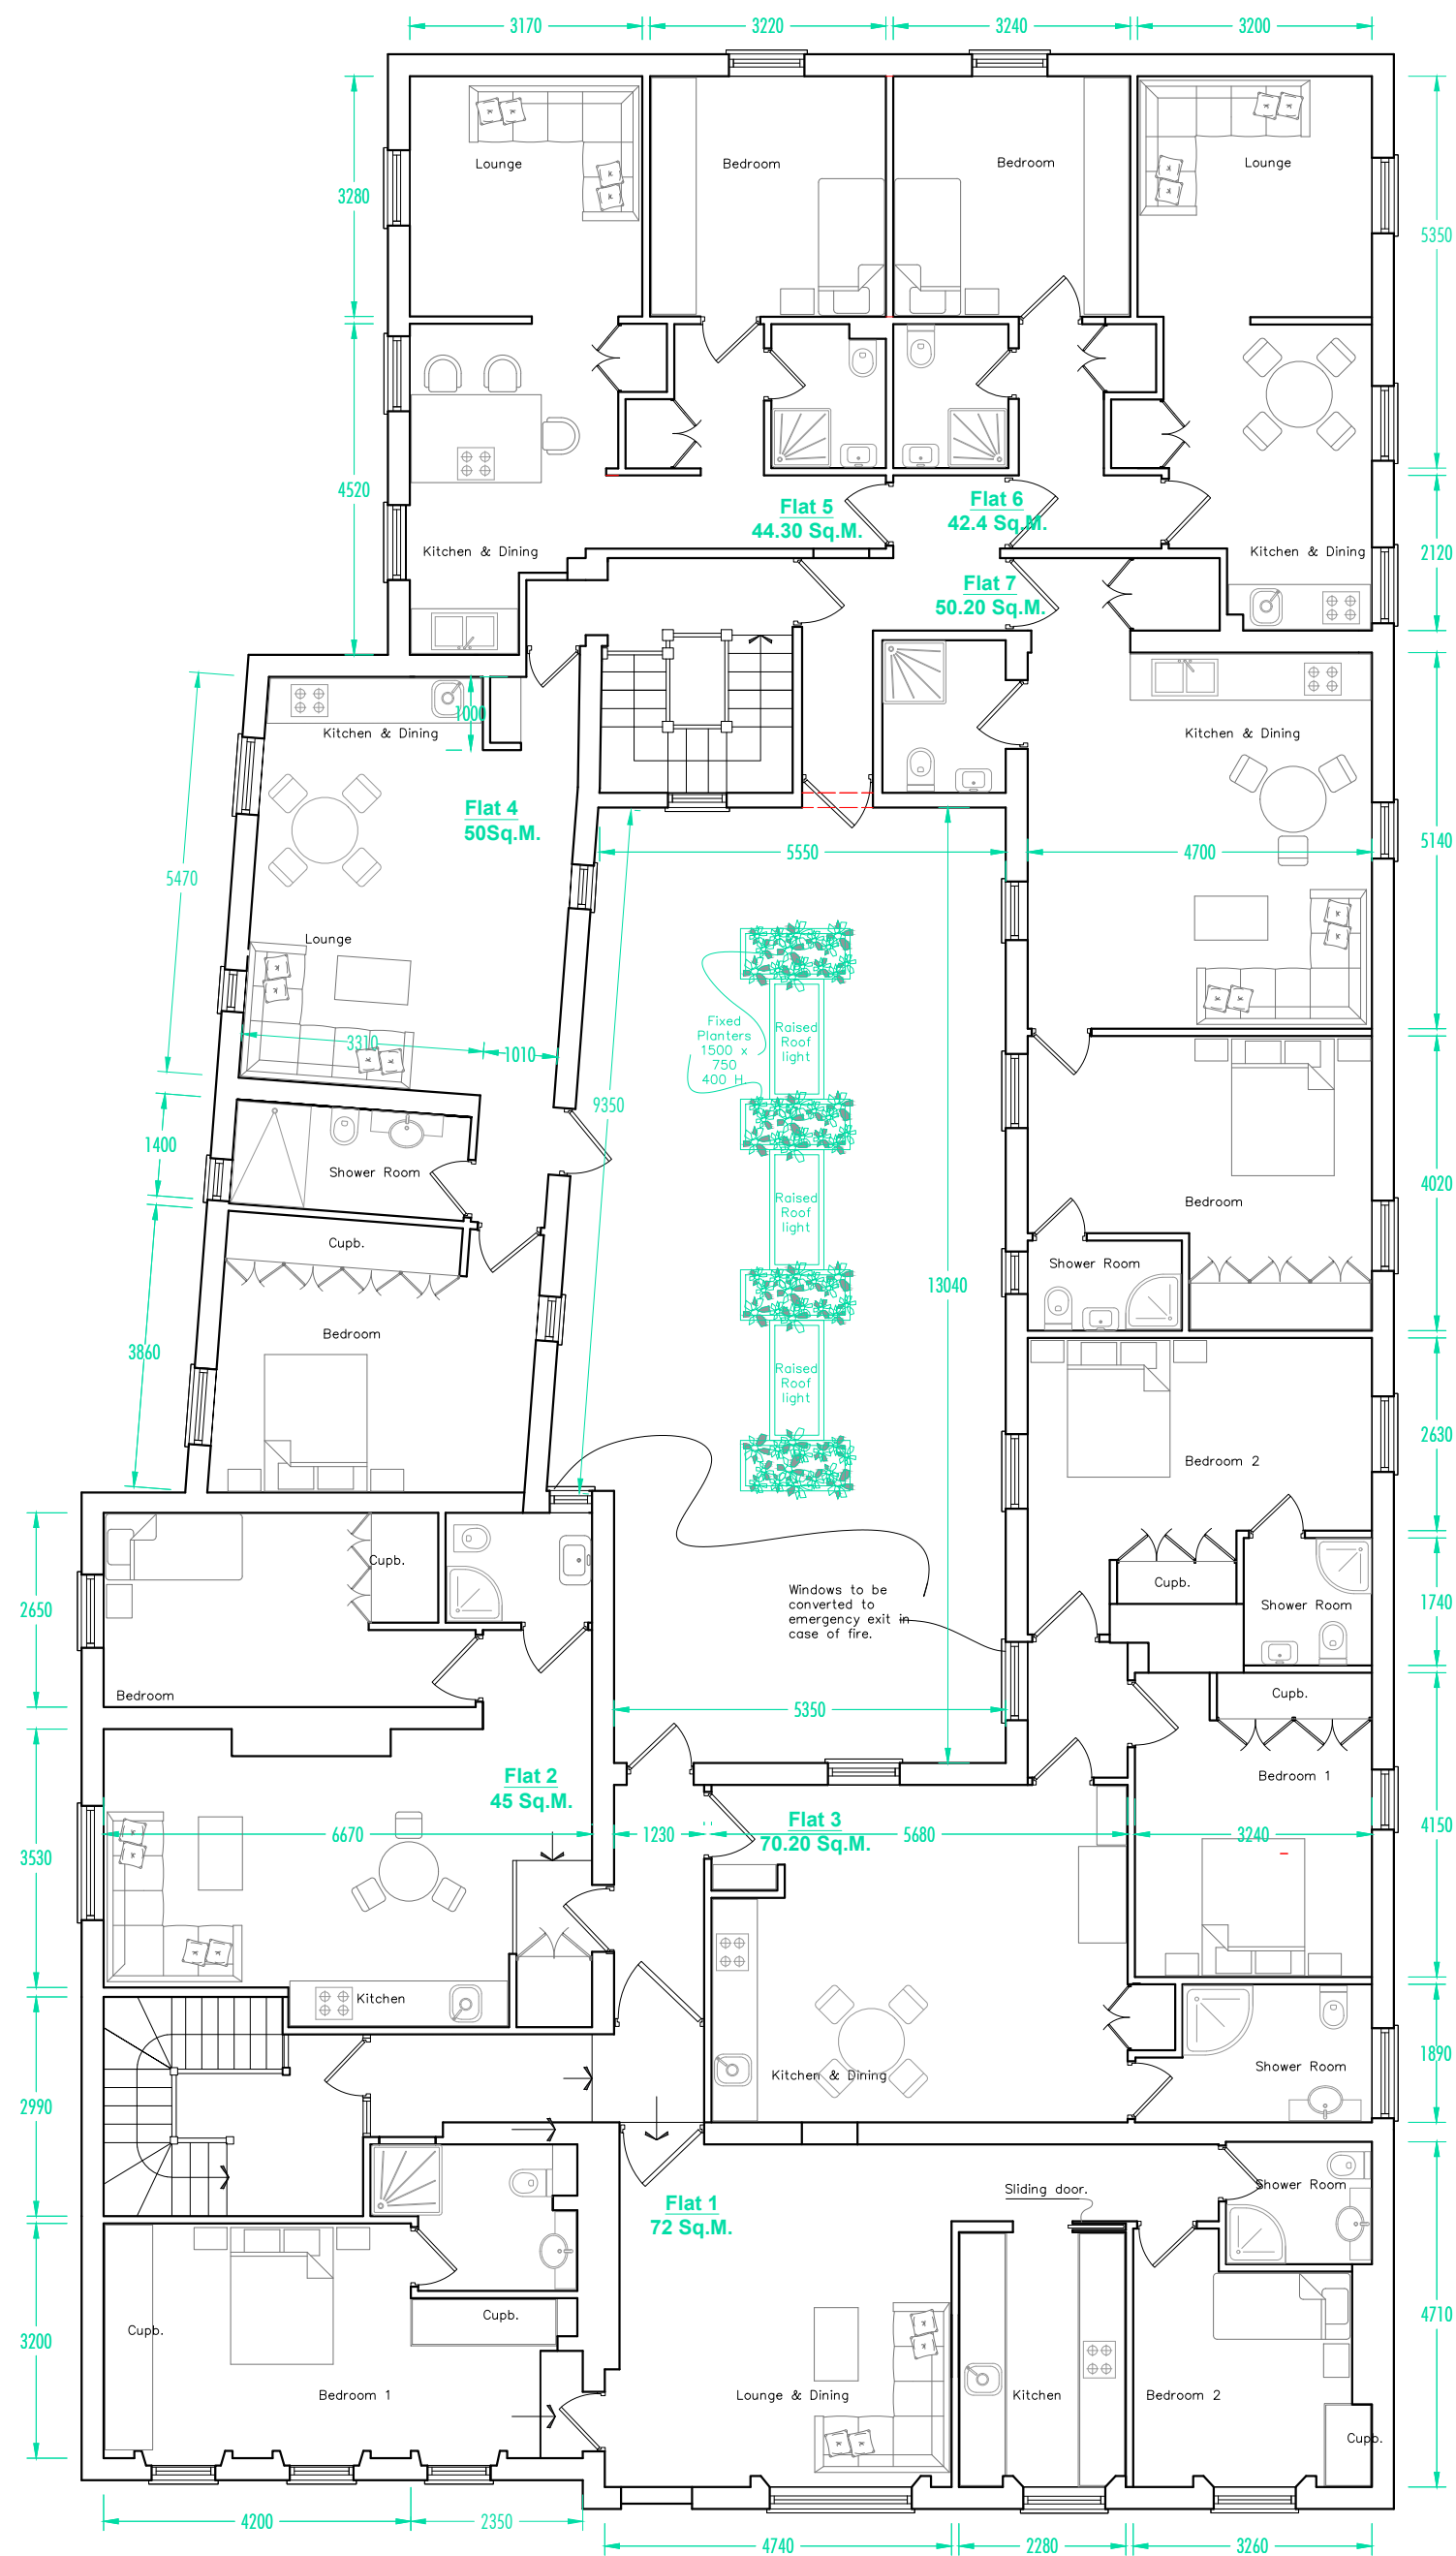


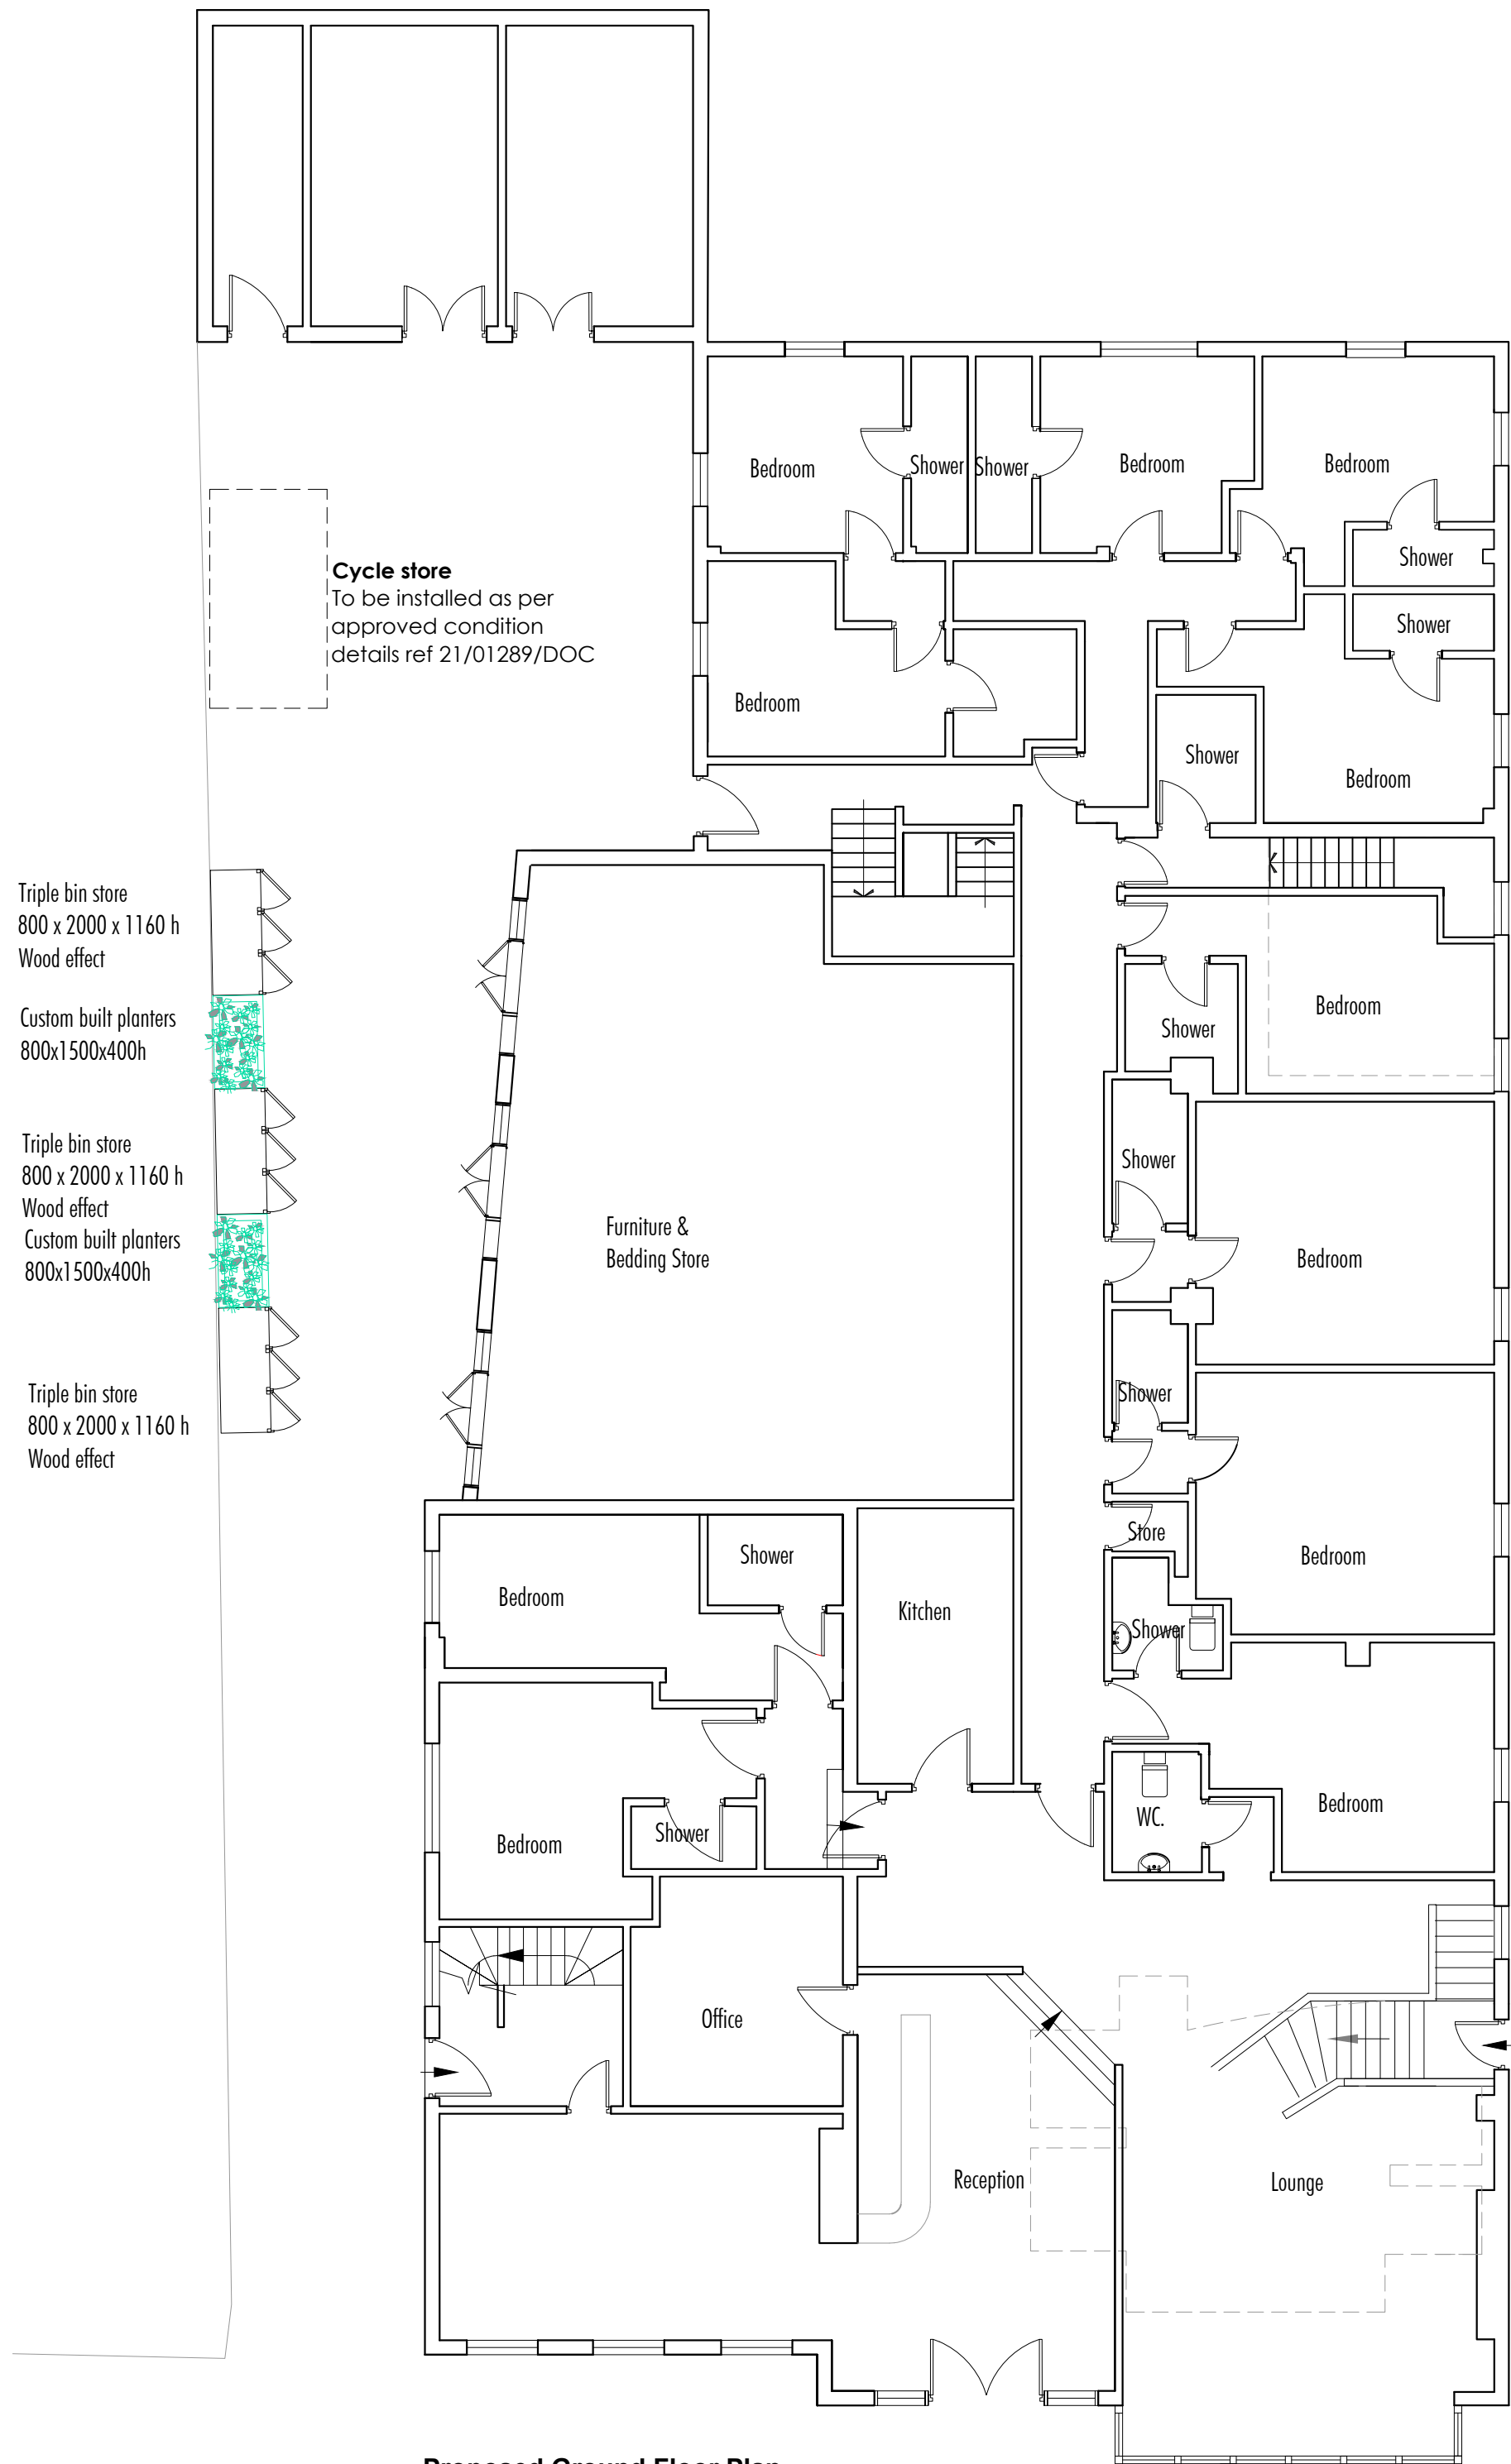

Properties Data.

Flat 1
Bedroom 1: 18.30 Sq.M.
Bedroom 2: 9.80 Sq.M.
Storage: 3.97 Sq.M.
Amenities: Share of 75 Sq.M.
Total Floor area: 72.00 Sq.M.

Flat 2
Bedroom : 12.65 Sq.M.
Storage: 2.25 Sq.M.
Amenities: Share of 75 Sq.M.
Total Floor area: 45.00 Sq.M.

Flat 3
Bedroom 1: 13.40 Sq.M.
Bedroom 2: 15.70 Sq.M.
Storage: 3.00 Sq.M.
Amenities: Share of 75 Sq.M.
Total Floor area: 70.20 Sq.M.

Flat 4
Bedroom: 16.15 Sq.M.
Storage: 2.40 Sq.M.
Amenities: Share of 75 Sq.M.
Total Floor area: 50.00 Sq.M.

Flat 5
Bedroom: 10.50 Sq.M.
Storage: 3.13 Sq.M.
Amenities: Share of 75 Sq.M.
Total Floor area: 44.30 Sq.M.

Flat 6
Bedroom: 10.70 Sq.M.
Storage: 3.47 Sq.M.
Amenities: Share of 75 Sq.M.
Total Floor area: 42.40 Sq.M.

Flat 7.
Bedroom: 15.90 Sq.M.
Storage: 2.77 Sq.M.
Amenities: Share of 75 Sq.M.
Total Floor area: 50.20 Sq.M.

Flat 8
Bedroom 1: 11.71 Sq.M.
Bedroom 2: 10.70 Sq.M.
Storage: 2.70 Sq.M.
Amenities: 5.60 Sq.M.
Total Floor area: 77.50 Sq.M.



Bin Stores
3 x standard/large UK Wheelie Bins
Suitable for all sizes 60L, 120L or 240L litre bins
Soft Closing Lids.

Dimension: 2000 w 800d 11160h



0 1 2 3 4 5

ARDECO
Design and Build

www.ardecoldtd.com info@ardeco-ltd.com

Project The Templar's Hotel:
Change of use to residential flats.
Site 20 High Street, Baldock.
Dr. Title Proposed Ground, First & Second
Plans
Dr. No. P-0426-323
Scale 1:100 (@ A1
Date 20 August 2026

REV