


for tree
survey
purposes

SCALE BAR
1:250

- Key:
- = Trees of A (high) grading
 - = Trees of B (moderate) grading
 - = Trees of C (low) grading
 - = Trees of U (fell) grading
 - = Radial Root Protection Zone in accordance with Section 6.2 of BS5837:2012 recommendations.

project	Land at Green Lane Ashwell Baldock			
client:	Osprey Homes Limited			
title:	Tree Constraints Plan			
dwggs BJH 01/02	scale: 1:250 @ A3	job 1326	date: June 2024	drawn: bjh

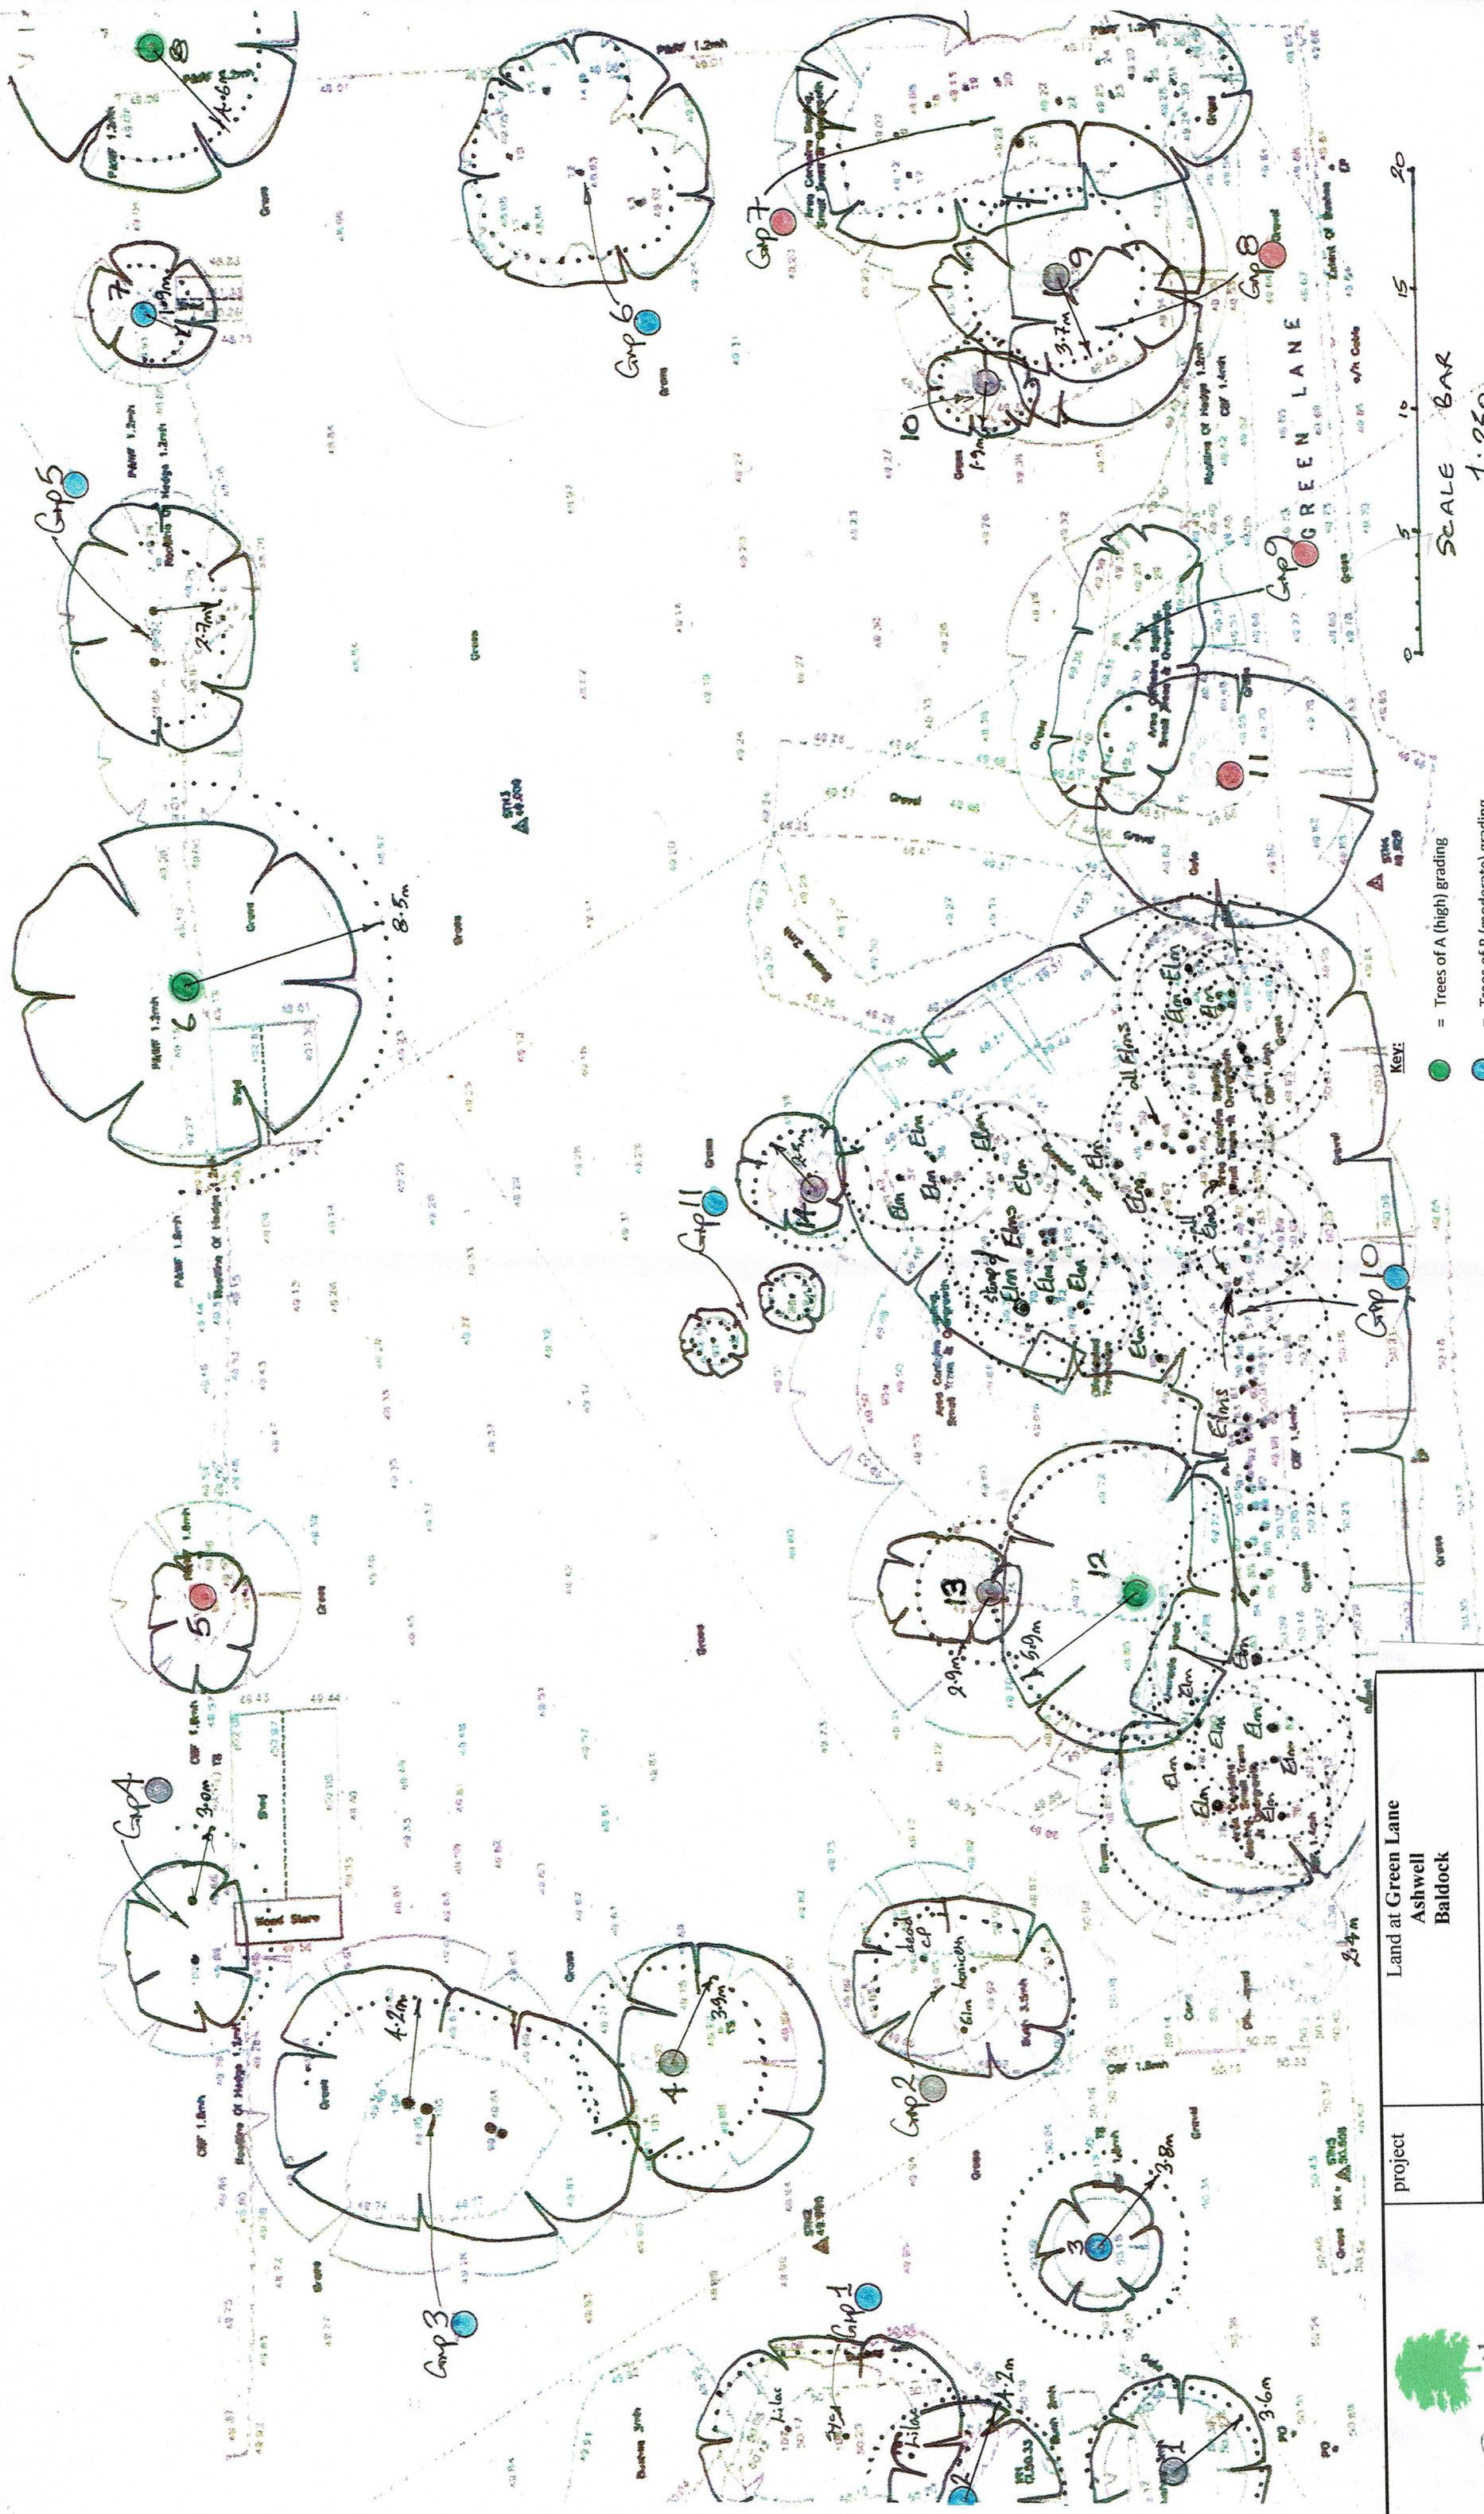

10 Southleigh Grove, Hayling Island,
Hampshire PO11 0SH
07875 520881
bernieharverson@gmail.com