


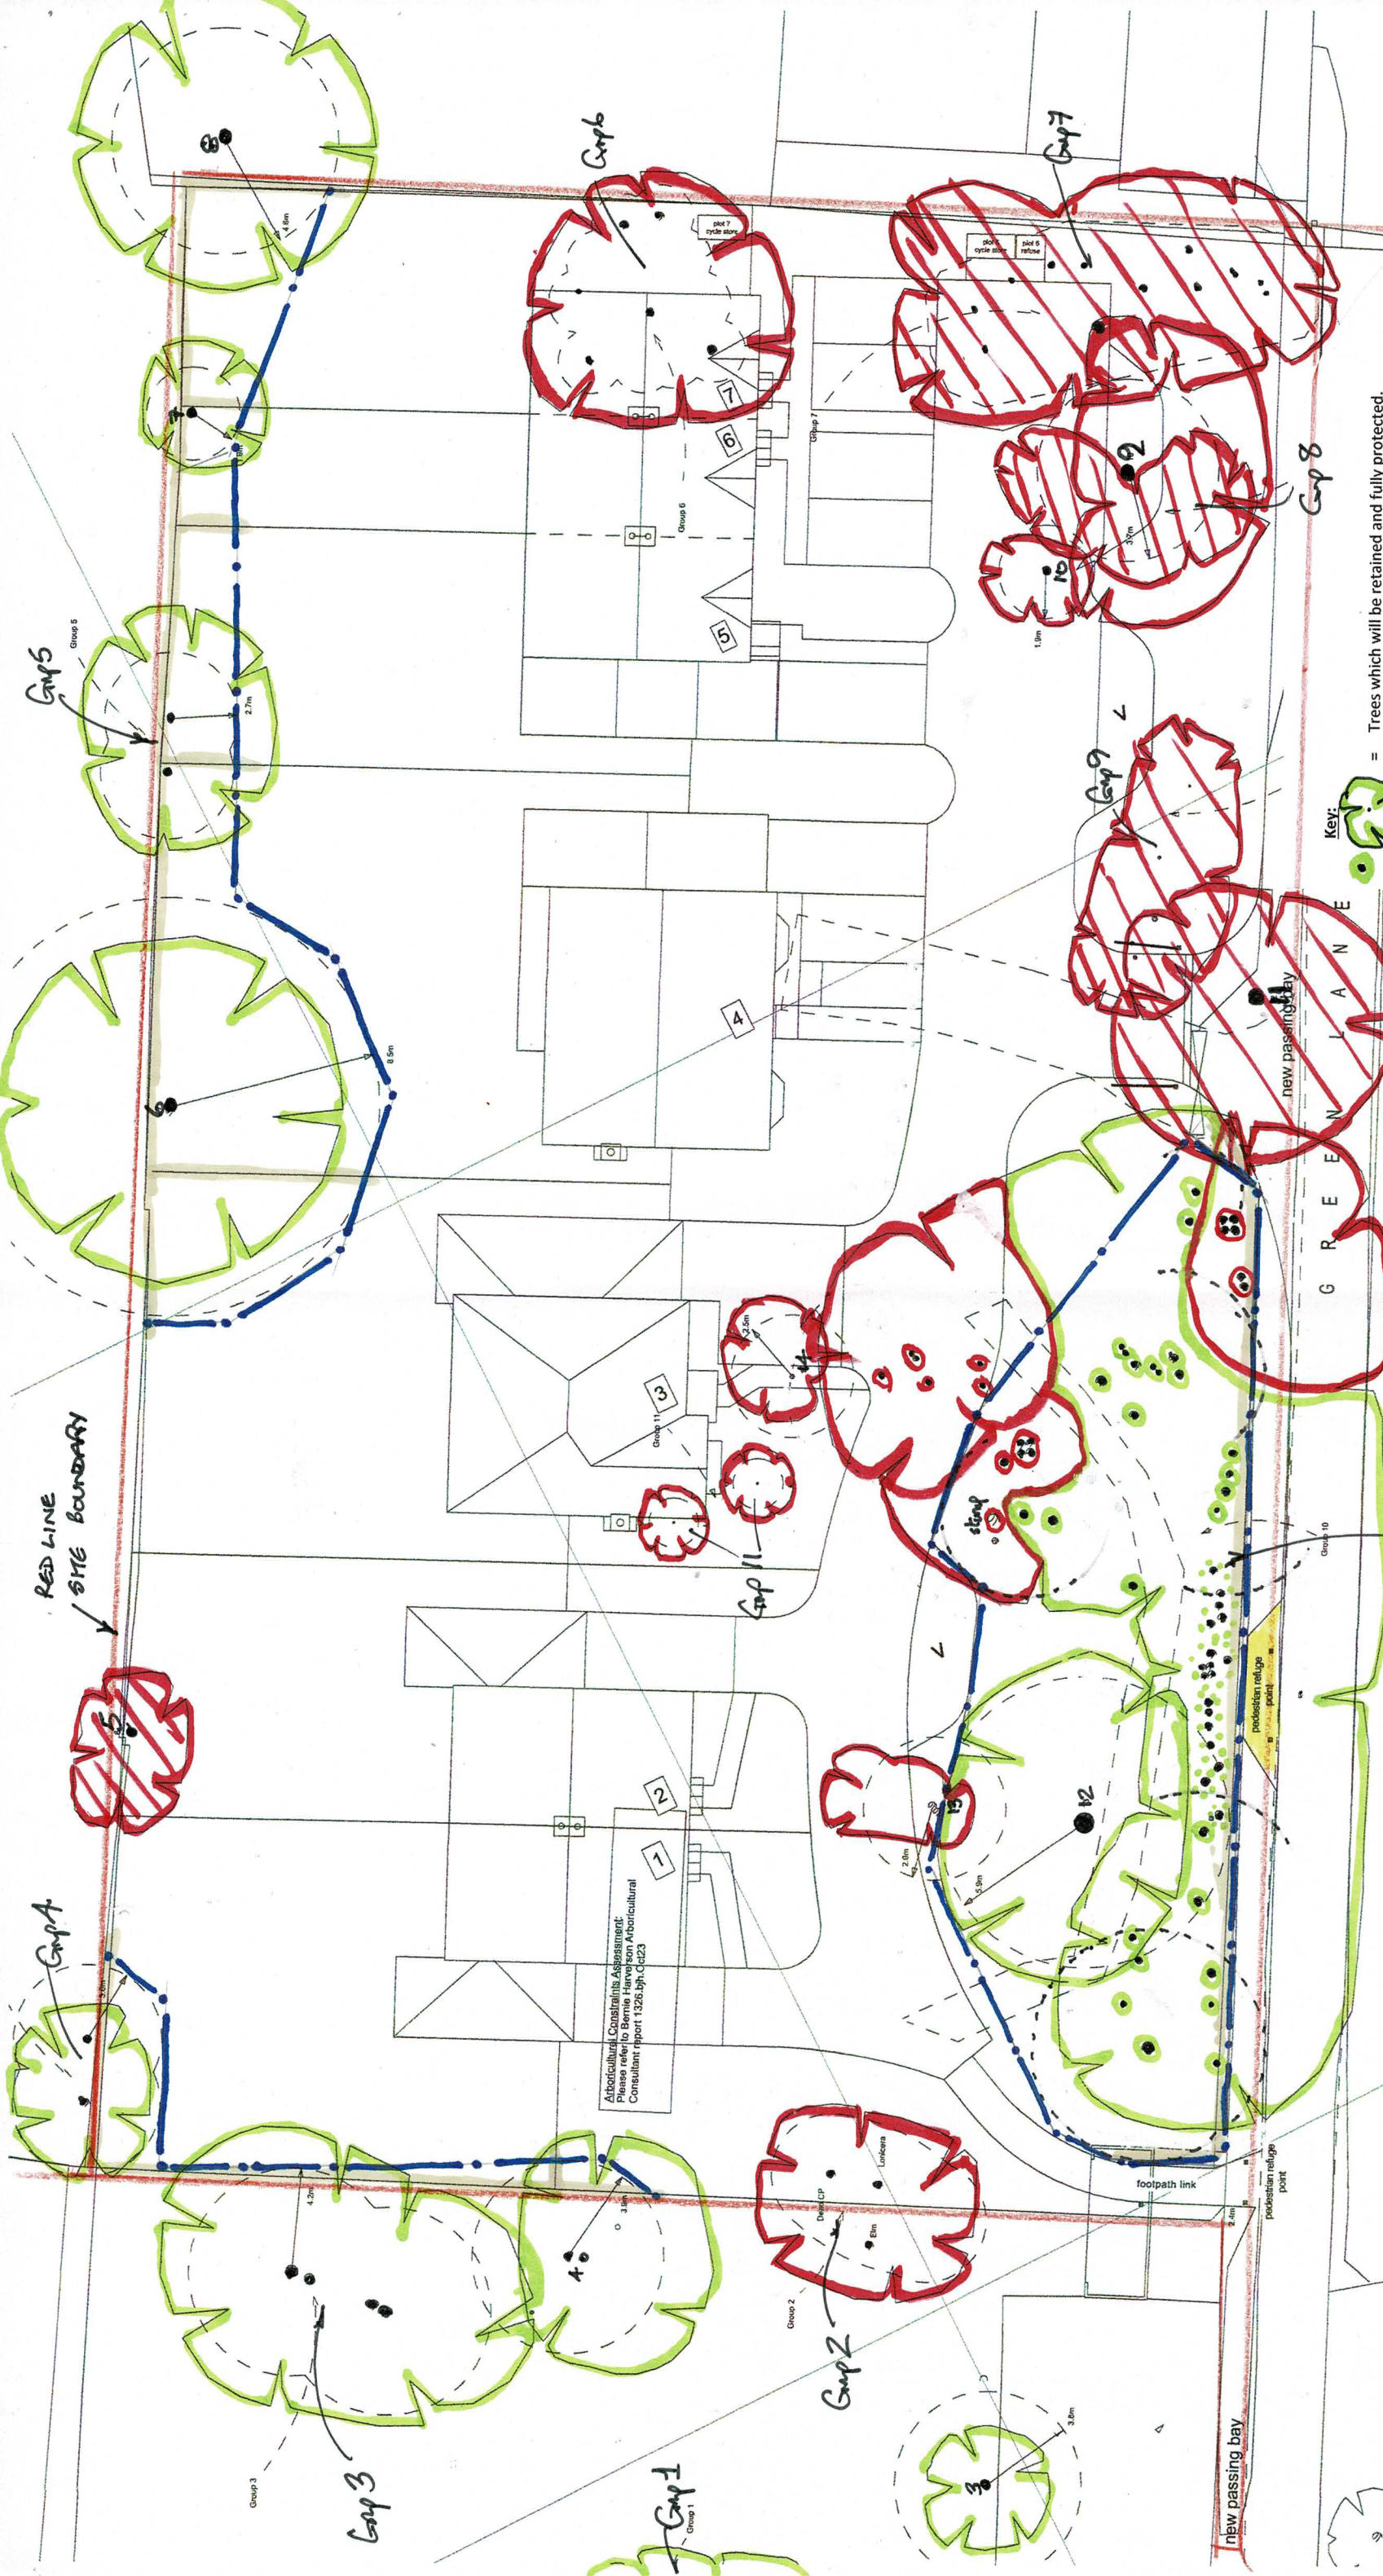

		project	Land at Green Lane Ashwell Baldock		
		client:	Osprey Homes Limited		
		title:	Tree Protection Plan		
drwgs BJH 03/04	scale: 1:250 @ A3	job 1326	date: June 2024	drawn: bjh	

10 Southleigh Grove, Hayling Island,
Hampshire PO11 0SH
07875 520881
bernieharverson@gmail.com

- Key:
-  = Trees which will be retained and fully protected.
 -  = Trees which can be retained by applying mitigation measures.
 -  = Trees which cannot be retained with this layout.
 -  = Trees which would have been removed regardless of development proposals.
 -  = Radial Root Protection Zone in accordance with Section 6.2 of BS5837:2012.
 -  = The setting out positions for the 'Fit For Purpose' Protective Fencing in accordance with BS5837:2012 recommendations.
 -  = Mitigation measures required where new fencing is within tree RPZ's.
- for tree survey purposes
- Scale Bar 1:250
- 0 5 10 15 20

= 'Hand Digging' to shallow depth and porous surfacing materials required in this zone