


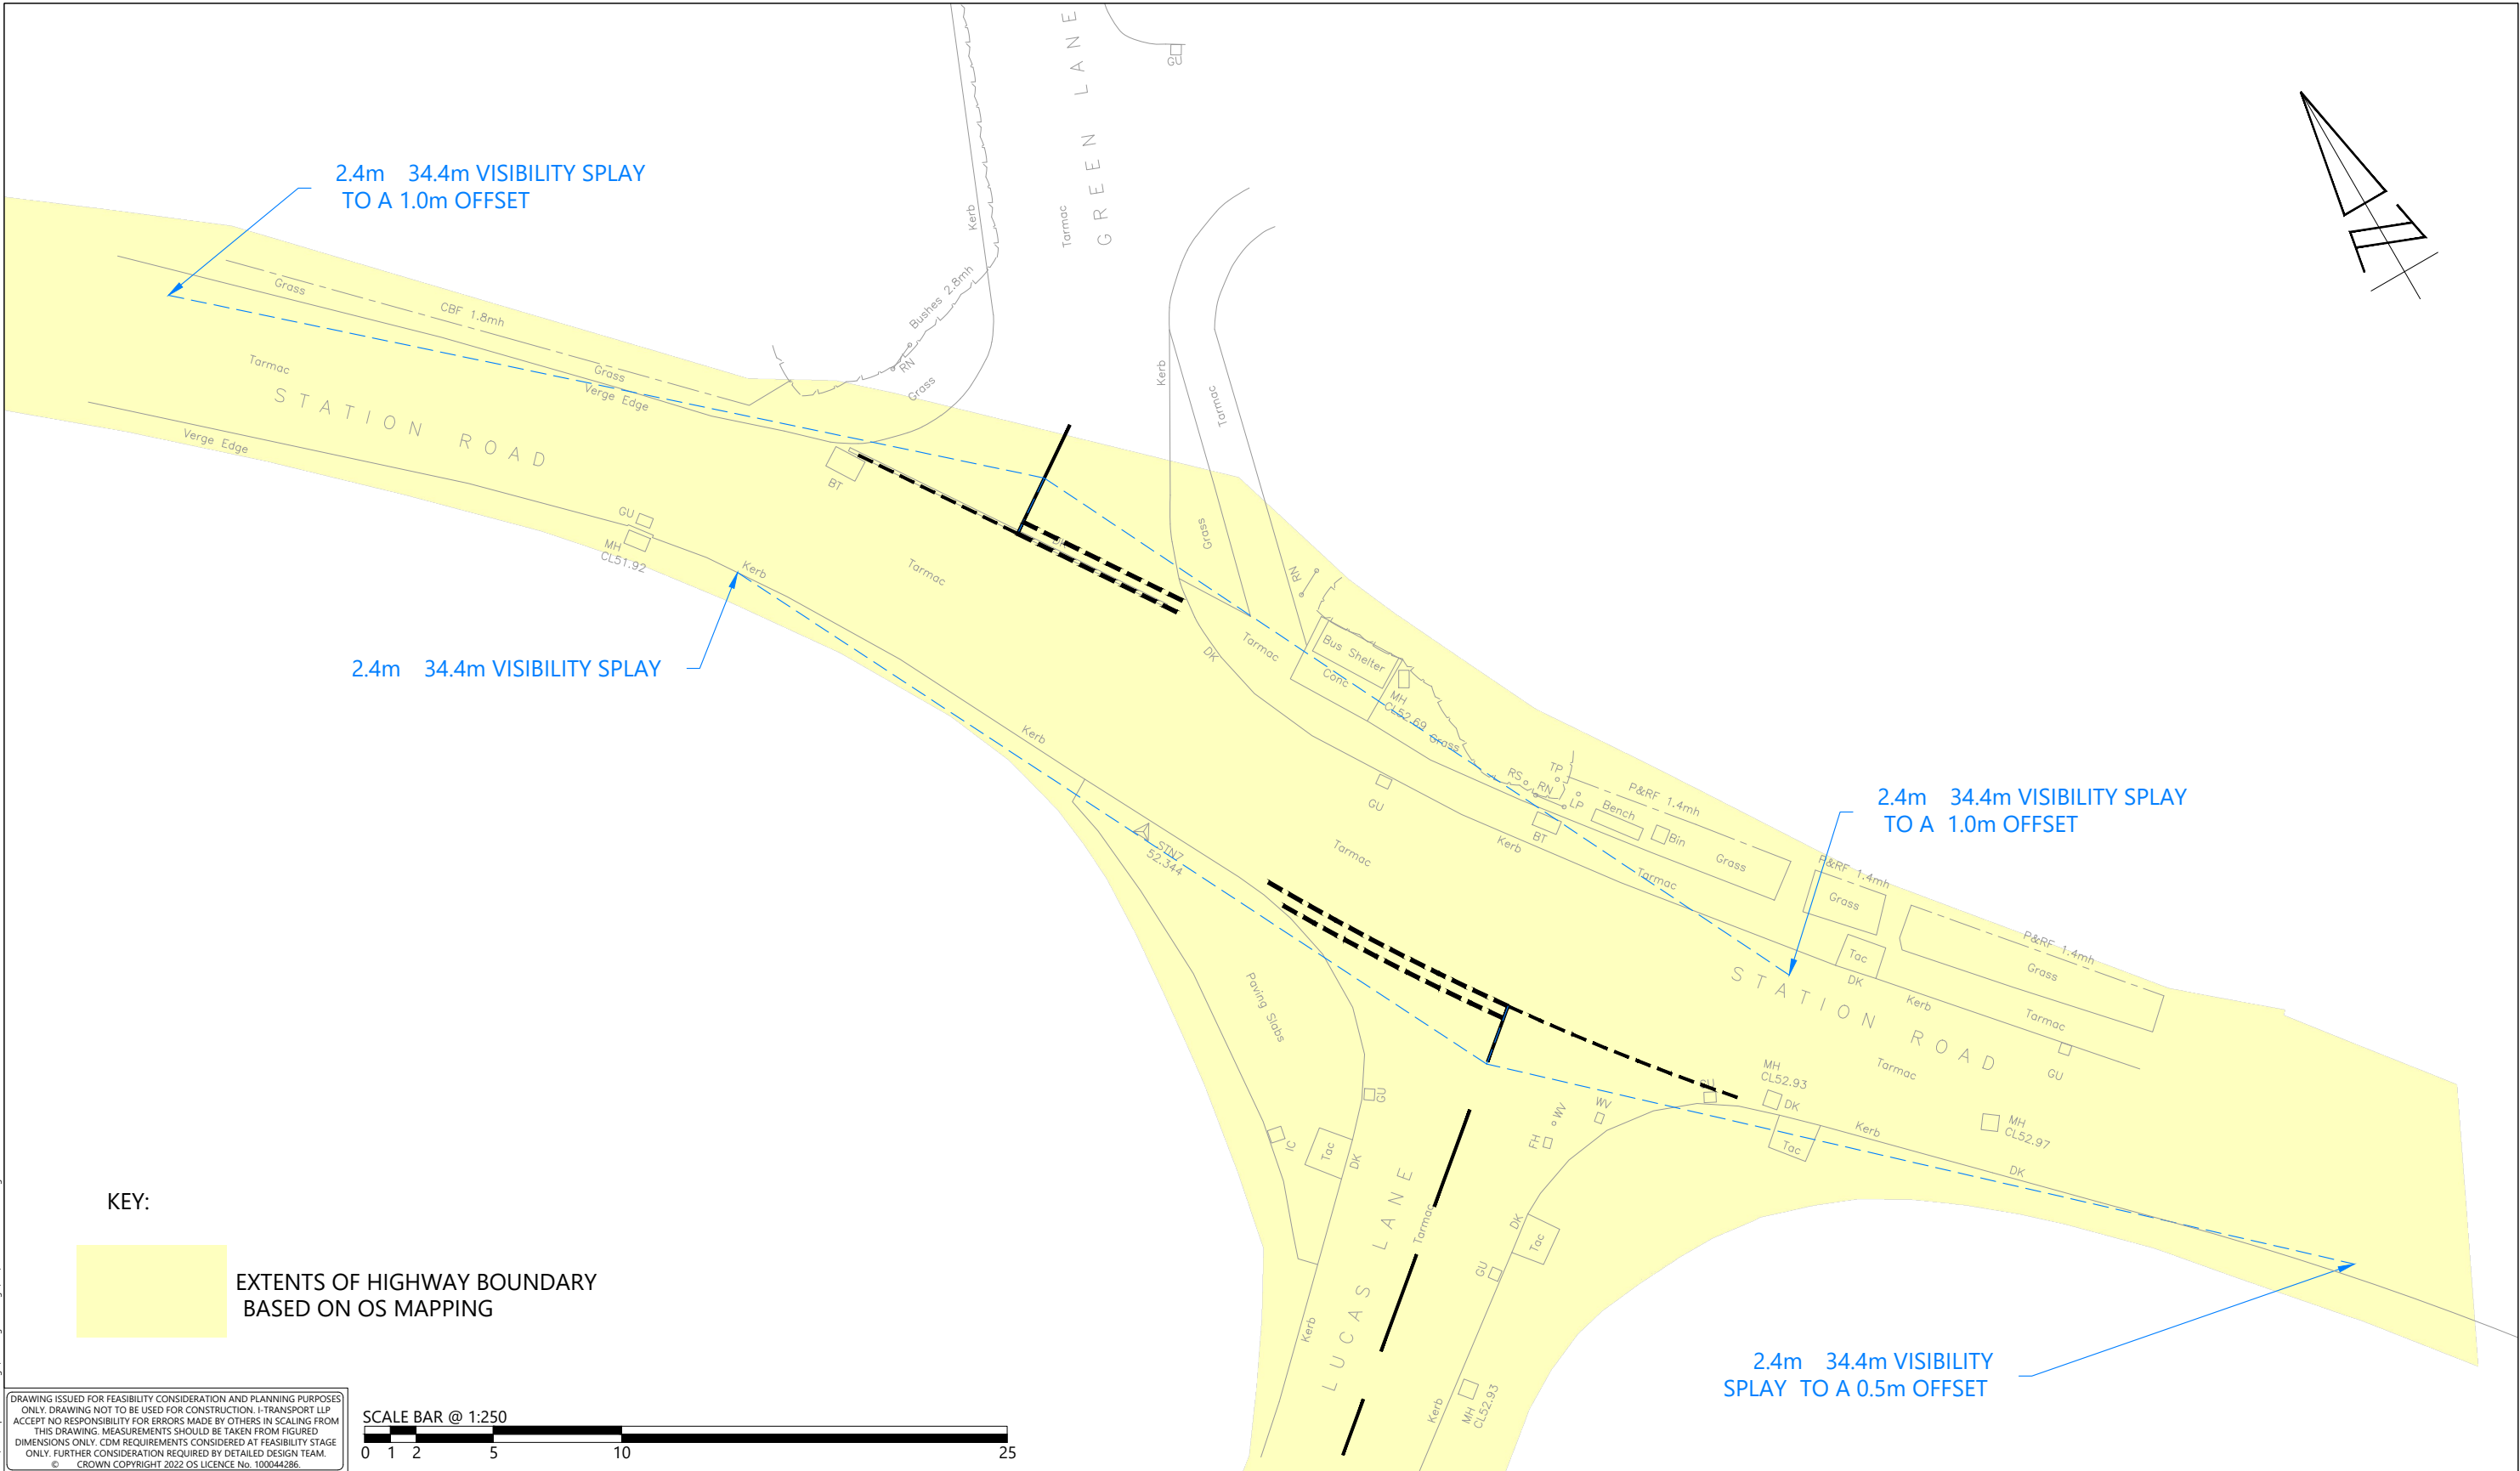

KEY:

EXTENTS OF HIGHWAY BOUNDARY
BASED ON OS MAPPING

DRAWING ISSUED FOR FEASIBILITY CONSIDERATION AND PLANNING PURPOSES ONLY. DRAWING NOT TO BE USED FOR CONSTRUCTION. I-TRANSPORT LLP ACCEPTS NO RESPONSIBILITY FOR ERRORS MADE BY OTHERS IN SCALING FROM THIS DRAWING. MEASUREMENTS SHOULD BE TAKEN FROM FIGURED DIMENSIONS ONLY. CDM REQUIREMENTS CONSIDERED AT FEASIBILITY STAGE ONLY. FURTHER CONSIDERATION REQUIRED BY DETAILED DESIGN TEAM.
© CROWN COPYRIGHT 2022 OS LICENCE No. 100044286.



 33 Queen Street, London, EC4R 1AP Tel: 0204 531 3660 www.i-transport.co.uk						TITLE: STATION ROAD JUNCTION WITH LUCAS LAND AND GREEN LANE JUNCTION VISIBILITY		DRAWN: MC	CHECKED: JCB	APPROVED: JCB		
	REV	DATE	BY	DESCRIPTION		CHK	APD	PROJECT: GREEN LANE, ASHWELL	CLIENT: OSPREY HOMES	PROJECT No: ITL16680	SCALE @ A3: 1:250	DATE: 27.06.24
	STATUS: FOR INFORMATION								DRAWING No: ITL16680-GA-017			REV: -




33 Queen Street, London, EC4R 1AP Tel: 0204 531 3660

www.i-transport.co.uk

REV	DATE	BY	DESCRIPTION	CHK	APD
			FOR INFORMATION		

TITLE: SWEPT PATH ANALYSIS - FIRE TENDER	
PROJECT: GREEN LANE, ASHWELL	CLIENT: OSPREY HOMES

DRAWN: MM	CHECKED: JCB	APPROVED: JCB
PROJECT No: ITL16680	SCALE @ A3: 1:500	DATE: 16.07.24
DRAWING No: ITL16680-GA-019	REV: -	

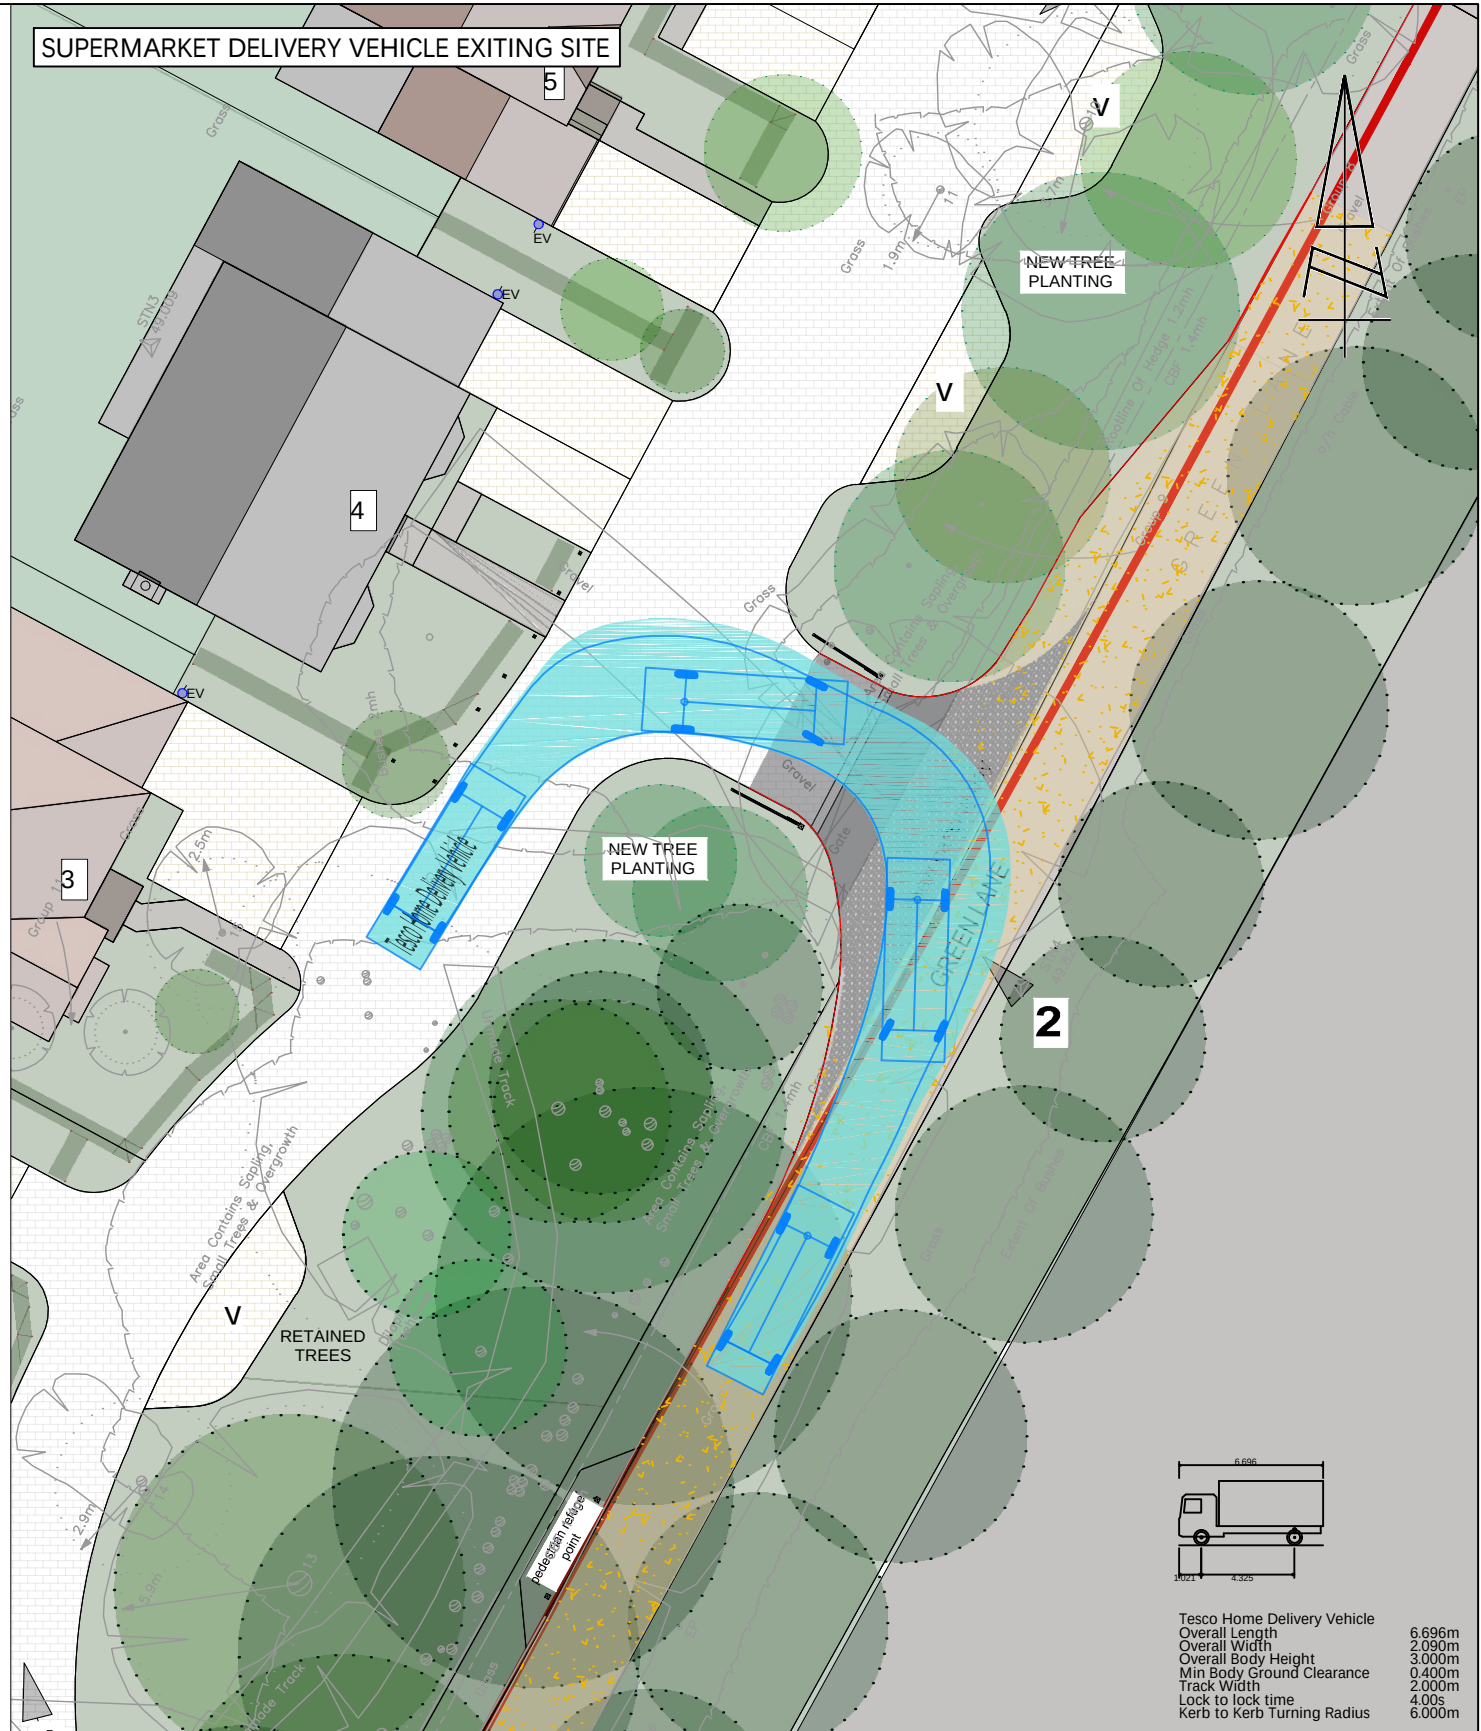

 33 Queen Street, London, EC4R 1AP Tel: 0204 531 3660 www.i-transport.co.uk						TITLE: SWEPT PATH ANALYSIS - SUPERMARKET DELIVERY VEHICLE		DRAWN: MM		CHECKED: JCB		APPROVED: JCB			
		D	24.09.24	TA	SITE LAYOUT UPDATED			JCB	JCB	PROJECT No: ITL16680		SCALE @ A3: 1:250		DATE: 19.06.24	
		C	16.07.24	MM	SITE LAYOUT AND SWEPT PATHS UPDATED			JCB	JCB	DRAWING No: ITL16680-GA-016		REV: D			
		B	02.07.24	SH	SITE LAYOUT UPDATED			JCB	JCB						
		A	27.06.24	MC	SITE LAYOUT UPDATED			JCB	JCB						
REV	DATE	BY	DESCRIPTION	CHK	APD	PROJECT: GREEN LANE, ASHWELL		CLIENT: OSPREY HOMES							
STATUS: FOR INFORMATION															