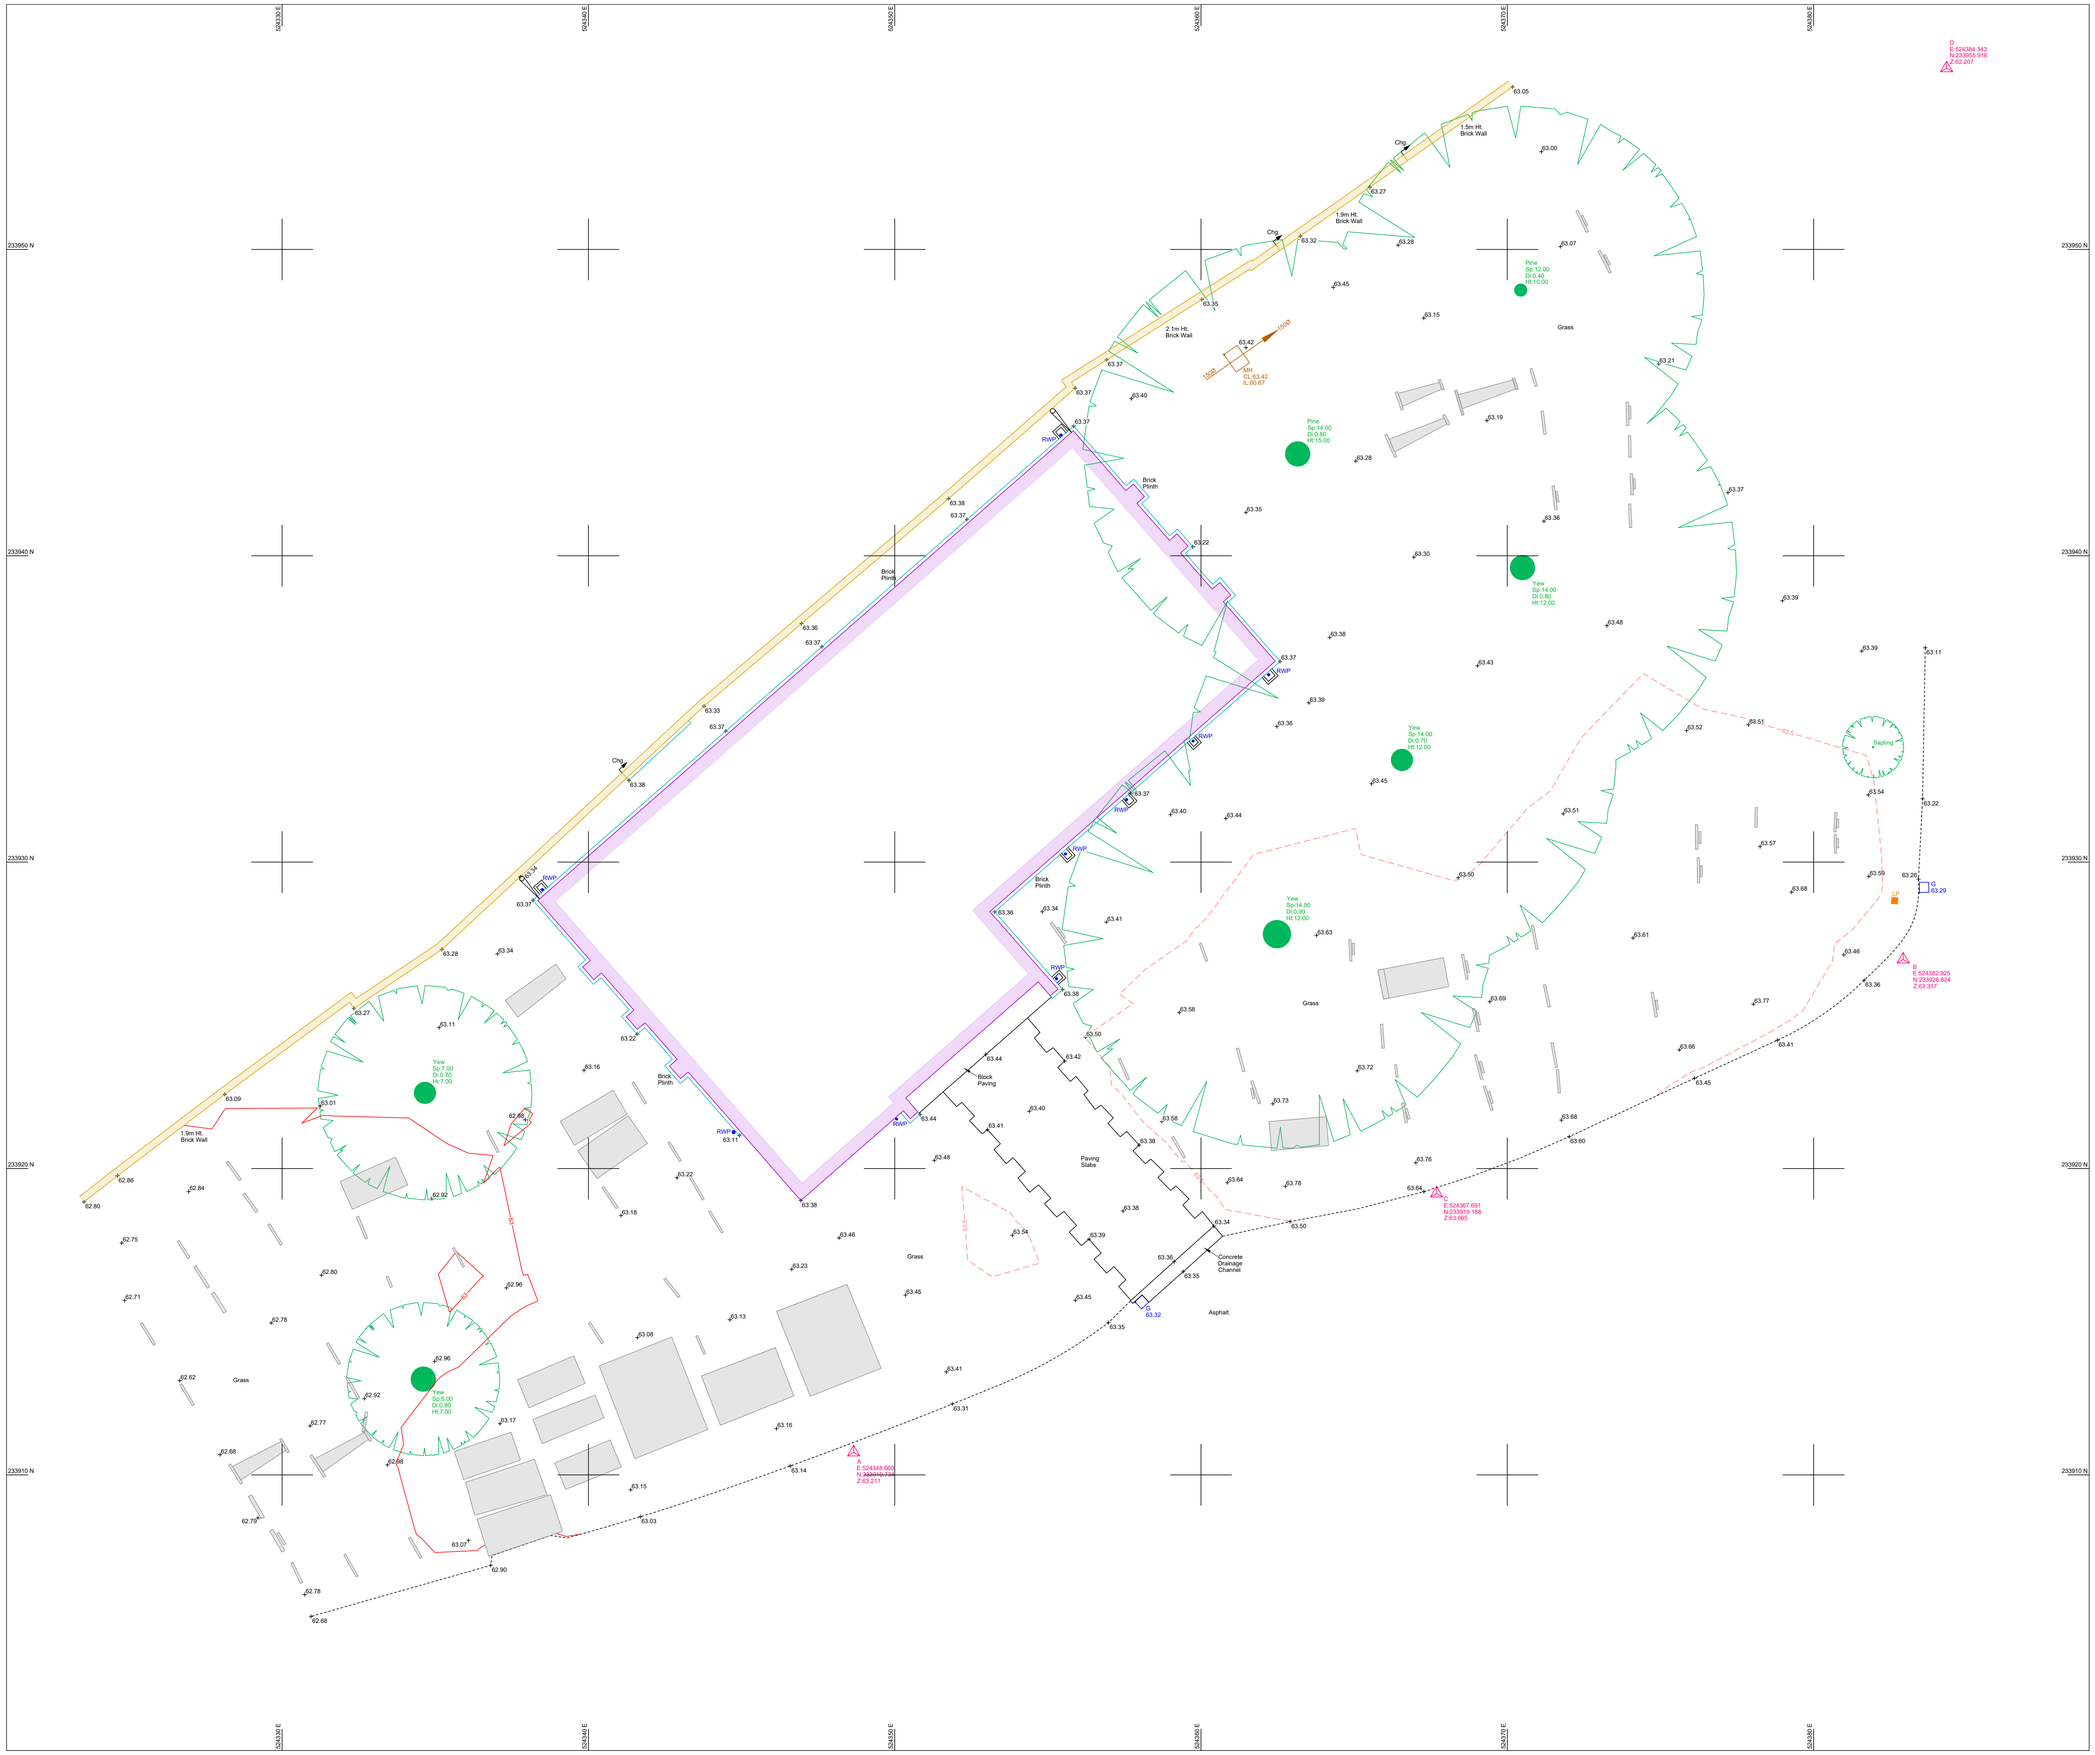


LEGEND

General Abbreviations

AV	Air Valve	NB	Notice Board	VTG	Vent Grill
ACP	Air Conditioning Plant	NP	Name Plate	VTP	Vent Pipe
BB	Belisha Beacon	OH	Over Head	WC	Water Cover
BD	Bollard	PC	Pipe	WM	Water Meter
BIG	Building Inlet Gully	PB	Protection Barrier	WP	Weep Hole
BL	Bin Level	PM	Parking Meter	WTL	Water Level
BN	Bin	PT	Post	WO	Wash Out
BP	Boundary Peg	PTB	Post Box	Av.	Average
BS	Bus Stop	PTM	Parking Ticket Machine	Ht.	Height
CRB	Crash Barrier	PWL	Parapet Wall Level	(BD)	Back Drop
CCTV	Close Circuit T.V	RE	Rodding Eye	Ø	Diameter(mm)
CL	Cover Level	RFL	Roof level		
CM	Centre Line	RP	Rail		
CP	Control Post	RP	Reflective Post		
CV	Unidentified Cover	RS	Road Sign		
DLB	Dog Litter Bin	RSD	Roller Shutter Door		
DP	Down Pipe	RWL	Retaining Wall		
DPC	Damp Proof Course	RWP	Rain Water Down Pipe		
DC	Drainage Channel	SA	Soakaway		
EC	Electricity Cover	SAP	Sign Assembly		
ECP	Electricity Point	SBP	Service Entry Point		
EP	Electricity Pole	SC	Security Cam		
EPL	Electric Power Line	SFL	Soffit Level		
ER	Earth Rod	SGL	Cable Sag Level		
Est.	Estimated	SL	Sill Level		
EVL	Eaves Level	SN	Sign		
FDP	Feeder Pillar	SP	Service Pillar		
FH	Fire Hydrant	SV	Stop Valve		
FL	Fence Level	SVP	Soil Vent Pipe		
FS	Flag Staff	SW	Surface Water		
FW	Foul Water	TB	Traffic Bollard		
GP	Gate Post	TCB	Telephone Call Box		
GV	Gas Valve	TC	Telecom Cover		
G	Gully	TCP	Telecom Pillar		
HL	Head Level	TF	Traffic Lights		
IC	Invert Level Cover	TFL	Top of Fence Level		
IL	Inspection Cover	ToE	Top of Edge		
KO	Kerb Outlet	ToP	Top of Pipe		
LB	Letter Box	ToW	Top of Wall		
LG	Light	TM	Ticket Machine		
LH	Lamp Hole	TP	Telephone Pole		
LP	Lamp Post	UTL	Unable to Lift		
MH	Manhole	UG	Underground		
MP	Marker Post	VC	Valve Chamber		
MS	Mile Stone	VT	Vent.		

Fence Types

BWF	Barbed Wire
CBF	Close Boarded
CLF	Chain Link
CMF	Corrugated Metal
CPF	Chestnut Paling
HRF	Hitching Rail
HMF	Hit & Miss
IRF	Iron Railing
PRF	Pedestal Railing
PLF	Panel
PRF	Post & Rail
PKF	Picket
PWF	Post & Wire
SSF	Steel Security
WMF	Wire Mesh
(CEP)	Concrete Posts
(MTP)	Metal Posts
(TMP)	Timber Posts

Surfaces & Materials

Bkp.	Block Paving
Bk.	Brick
Blk.	Block
Conc.	Concrete
Sts.	Slab
Gran.	Granular Surface
Gblk.	Granite Block
Gr.	Grass
Tac.	Tactile Paving
Tar.	Tarmac

Symbols

Service Cover : (Under 250mm)

Manhole/Inspection Chamber :

Inlet / Outlet / Filter

Control Station : A

Gates : Single / Double / Style

Bush/Shrub : Bush Sp:8.00 Di:6.00 Ht:8.00

Tree : Beech Sp:8.00 Di:0.60 Ht:8.00

Tree (Multi Bole) : Beech Sp:8.00 Di:0.60 Ht:8.00

Tree (Coppiced Bole) : Beech Sp:8.00 Di:0.60 Ht:8.00

Tree heights are indicative

Line Types

Embankments & Contours: Top of Bank 10.0 10.5 Bottom of Bank

Overhead Telecom Line :

Overhead Electricity Line :

Drop Kerb :

Hedge :

Root Line :

Foliage

Tree Canopy :

Fence :

Change in Type/Height : Chg.

Buildings

Building line

Building Hatch

Ridge Level

Eaves Level (Bottom of Tiles)

Scale Bar @ 1/100 Metres

0 1 2 3 4 5 6 7 8 9 10

THE SURVEY ASSOCIATION — smas SAFE WORKSAFE

Rev.	Date	Revisions

Notes:

The accuracy and detail shown in this drawing is dependant on the original specification. Sunshine Survey Ltd. should be consulted before use of scales other than those stated.

This drawing provides position and description of features on the ground at the time the survey was undertaken and in no way implies legal title or boundary ownership.

Where boundary alignment lines are added to the survey drawing and are taken from legal documents or other information supplied, they are done so within the constraints of drawing quality and scale. They are provided based on opinion and do not imply a legal contract.

Detail required outside of site boundaries with no permission for access or public right of way will be surveyed by remote measurement where possible, the detail shown is indicative. This also applies to areas within the site with limited or no access or an unsafe working environment.

Tree dimensions and species have been recorded as accurately as possible, for clarification a tree specialist should be consulted.

Underground drainage and service information shown has been measured within the chamber without entry. Connections and alignments of pipe/duct runs outside of the chamber are indicative. Whilst every effort has been made to correctly identify this information the user should satisfy themselves of the completeness and accuracy before undertaking any works especially in critical areas.

All care has been taken in the preparation of this drawing any discrepancies found should be reported to Sunshine Survey Ltd. immediately.

Plan Coordinate Control:
Plan co-ordinates relate to a local survey grid coincident with OS National Grid using OSTN15 transformation at Control Station A. Ground scale factor applied.

Level Datum:
All levels relate to OS Newlyn datum using geoid model OSGM15.

SUNSHINE SURVEY
28 Cadogan Road, Bury St Edmunds, IP33 3QJ
Tel: 01284 850255
Email: info@sunshinesurvey.co.uk
Web: www.sunshinesurvey.co.uk

Project Title:	BALDOCK CHURCH HALL, BALDOCK
Client:	TOM CROSS
Description:	TOPOGRAPHICAL SURVEY

Date	24.09.2024	Scale	1/100 @ A1
Job No.	GY\5703	Surveyor	G.E
Drg No.	1\001	Drawn	T.E