

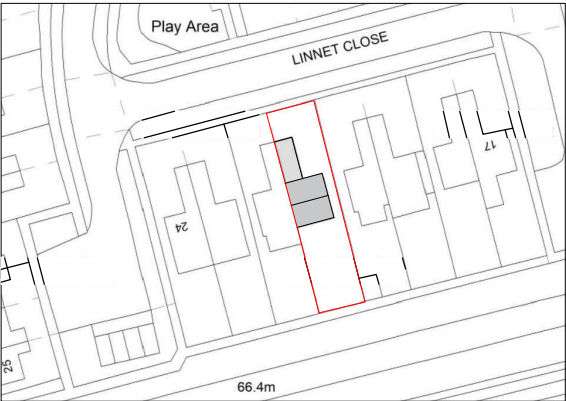


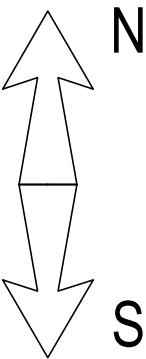

LOCATION PLAN

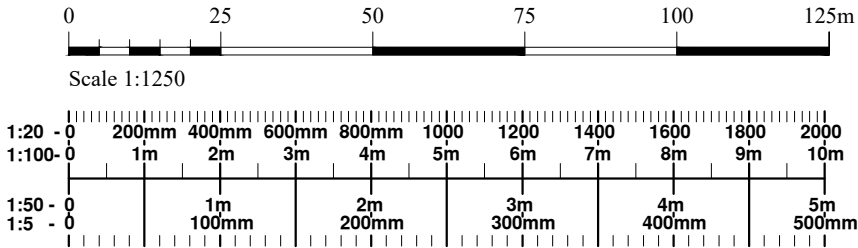

DATE SEPTEMBER	CLIENT/PROJECT 21 LINNET CLOSE, LETCHWORTH	B&A Burton & Associates Ltd.	
SCALE 1:1250 @ A3			
DRAWING STATUS For construction.	DRAWING TITLE LOCATION PLAN	65 Shefford Road Clifton Beds. SG17 5RQ Tel. / Fax. 01462 850050	
NO UNAUTHORISED PRINTING OR DIGITAL SCANNING ALLOWED © COPYRIGHT		Ref: 6847	D1