


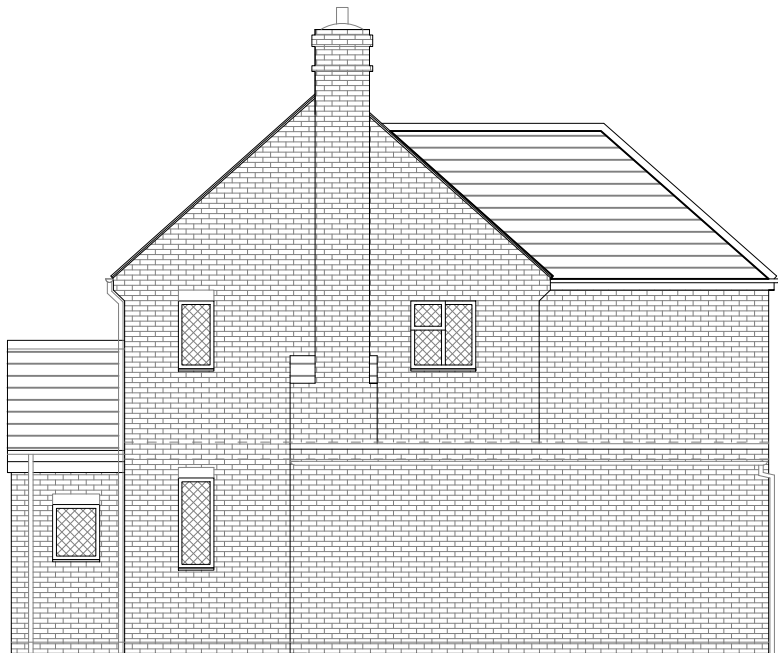

Charlotte Fausset Architect
30 Shillington Rd
Pirton Hitchin
Herts SG5 3QL
Tel : 07815570717
charlottefausset@yahoo.com

client

James Golshetti

address

82 Waterdell Lane
Gosmore
Hitchin
SG4 7QZ

title

Existing
East & West
Elevations

dwg no & revision

WATER-10-022
Rev : 0 Date : 31.03.25

scale

0 1m 2m
Scale 1 : 100 @ A4