


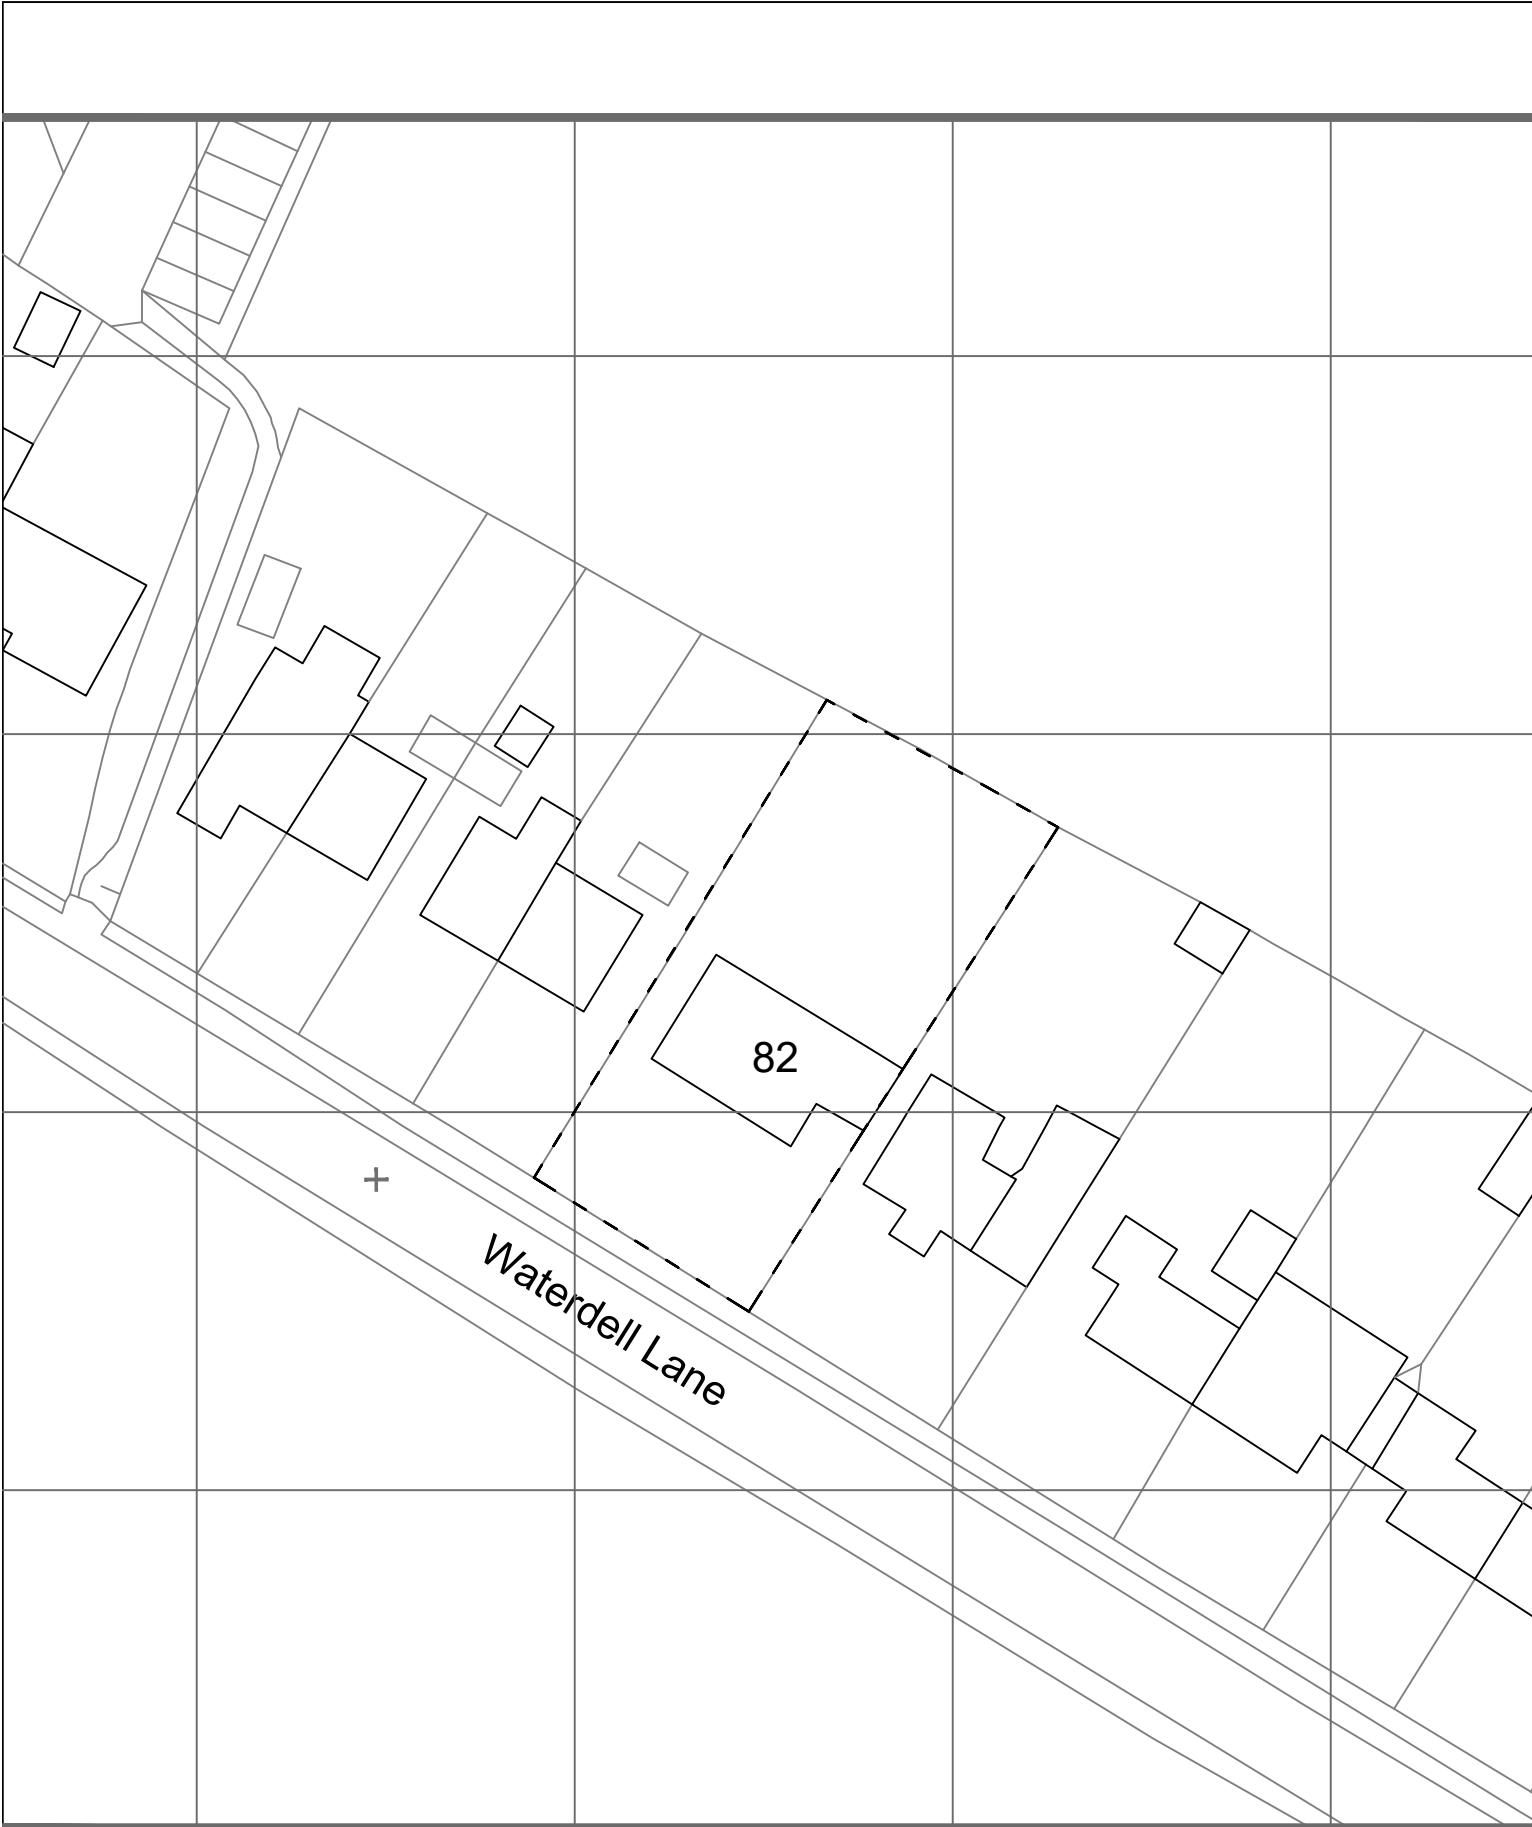

**Charlotte
Fausset
Architect**

MFA ARB RIBA
30 Shillington Rd, Pirton, Hitchin,
Herts, SG5 3QL Tel : 07815570717

client
James Golshetti
address
**82 Waterdell Lane
Gosmore
Hitchin
SG4 7QZ**

title
**Site
Plan**

dwg no & revision
WATER-10-002
date
rev0:31.03.25
scale
0 5m 10m 15m 20m
Scale 1 : 500 at A4

