


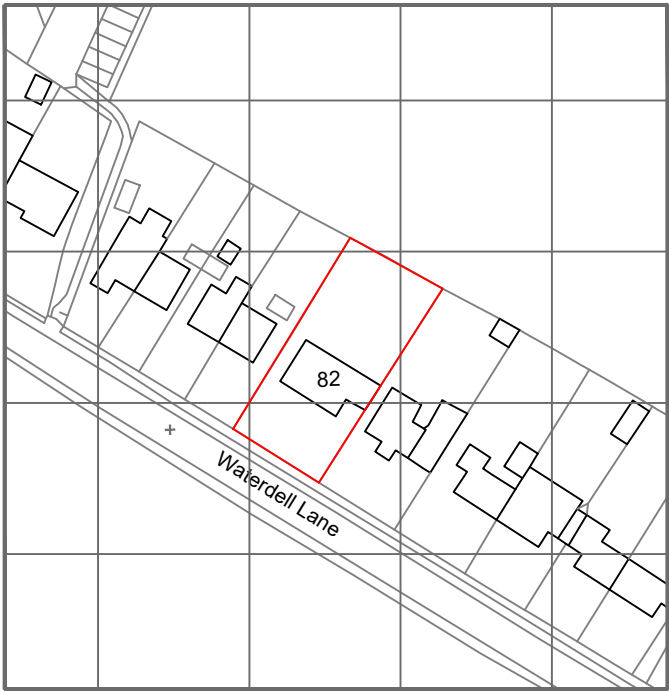

**Charlotte
Fausset
Architect**

ARB MFA RIBA

30 Shillington Rd, Pirton, Hitchin,
Herts, SG5 3RE Tel : 07815570717

client

James Golshetti

address

**82 Waterdell Lane
Gosmore
Hitchin
SG5 7QZ**

title

**Location
Plan**

dwg no & revision

**WATER-10-001
Rev : 0**

date

31.03.25

scale

0 10m 20m 30m 40m 50m

Scale 1 : 1250 at A4

