


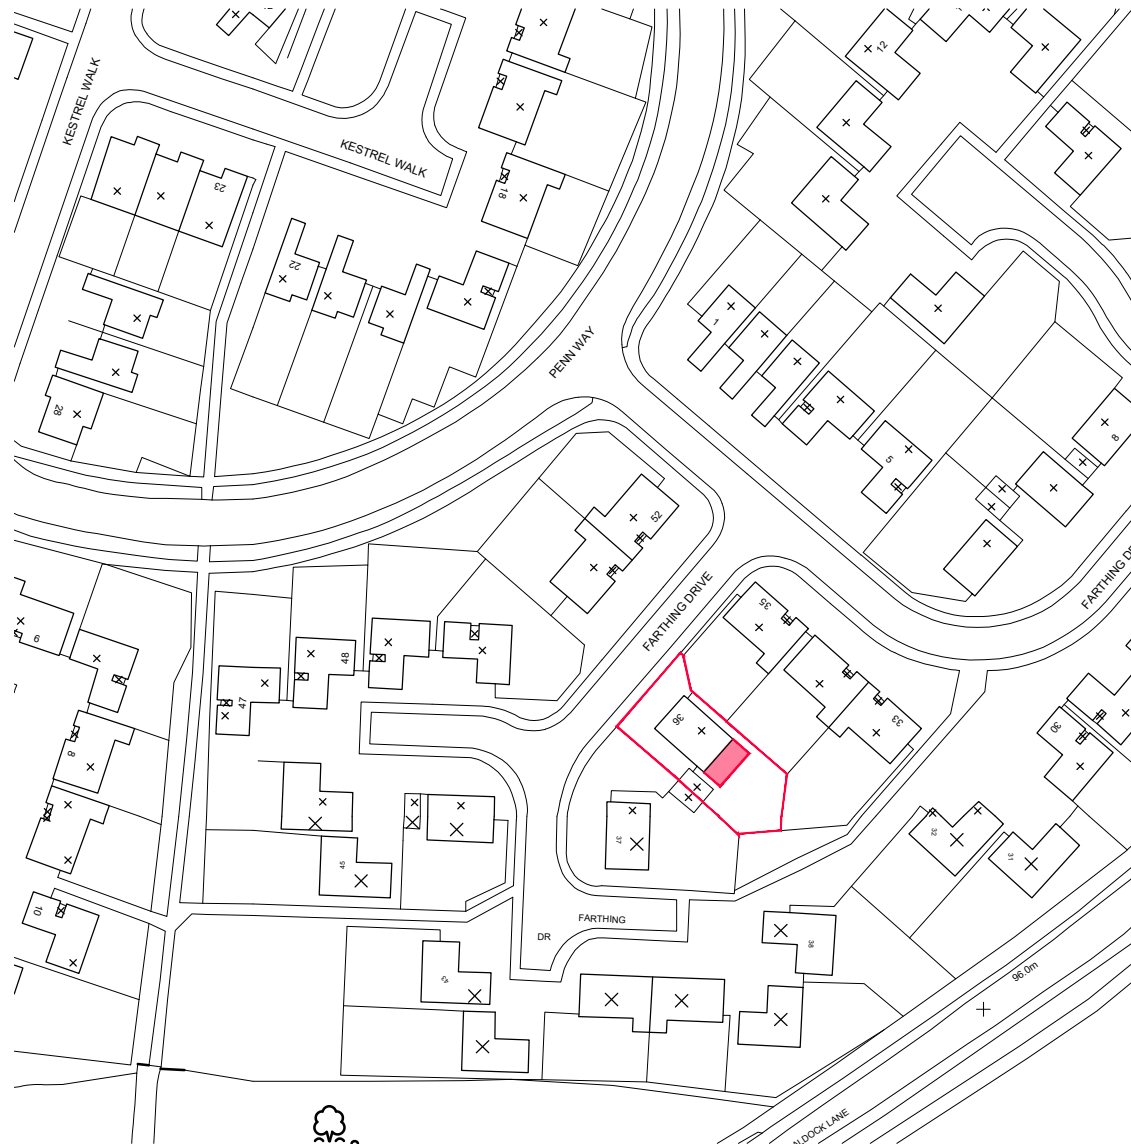

SITE LOCATION PLAN (1:1250)



SITE BLOCK PLAN (1:200)



NOTES AND REVISIONS

No dimensions are to be scaled from this drawing. All stated dimensions must be verified on site. Lobs Design must be advised of any discrepancies.
This drawing must be read together with the specification/Bill of Quantities and related drawings.

This drawing is for the purpose of obtaining Planning & Building Regulations Approval only. Should the contractor use them to build from then they assume full responsibility for the design.

REV	DESCRIPTION	DRWN	DATE	REV	DESCRIPTION	DRWN	DATE
-	-	-	-	-	-	-	-

Client	36 Farthing Drive L.G.C. Herts SG6 2TR
Project	Single Story Rear Extension & Internal Alterations

Drawing Title Location and Block Plans			
Proposed			
Scale As Shown	Date July 2025	Drawn KRL	Checked
Project No LD738	Drawing No P01	Revision -	

**LGCHF Garden City
Heritage Awards
Winning Designer**

Lobs Design
Architectural Services
Devonshire B.C.
Works Road,
Letchworth Garden City
Hertfordshire, SG6 1GJ
T: 01462 488212
M: 07960 006077
E: info@lobs-design.co.uk