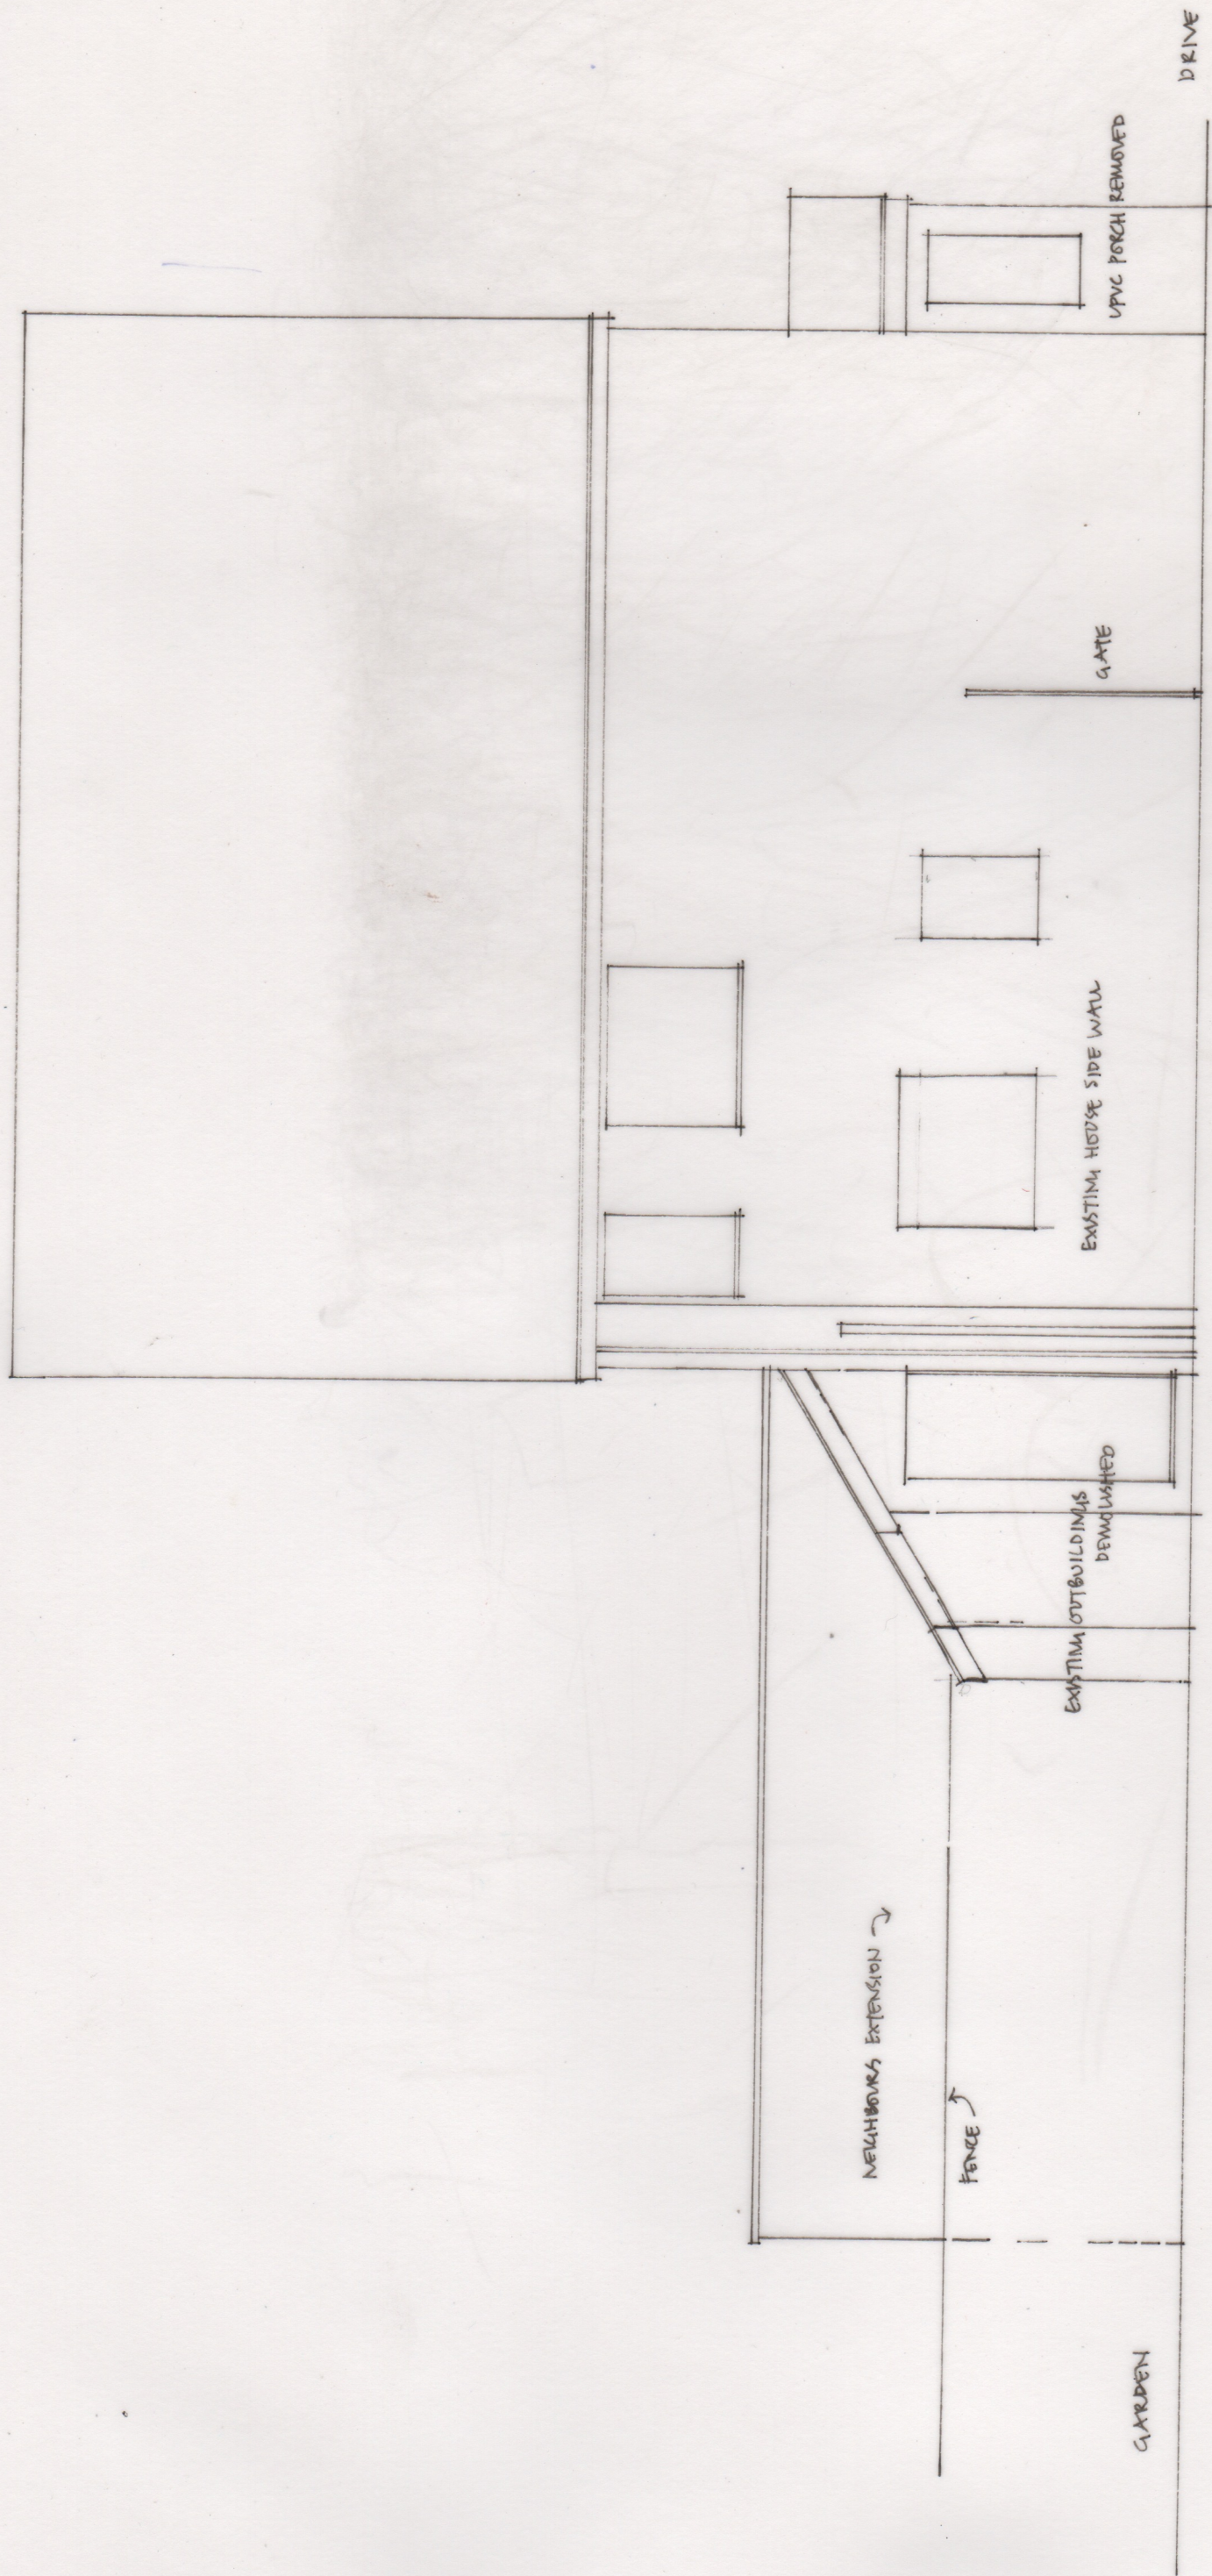


WAVENEY  
UPPER TILEHOUSE ST, HITCHIN  
REAR & SIDE EXTENSION  
EXISTING SIDE ELEVATION  
FEB 2026 1.50@A3

E2

JEREMY WILLIAMS LEROY  
RIBA CHARTERED ARCHITECT  
NO 1 THE LINES, HITCHIN, HERTS SG5 2AY  
TEL/FAX 01462 624740