



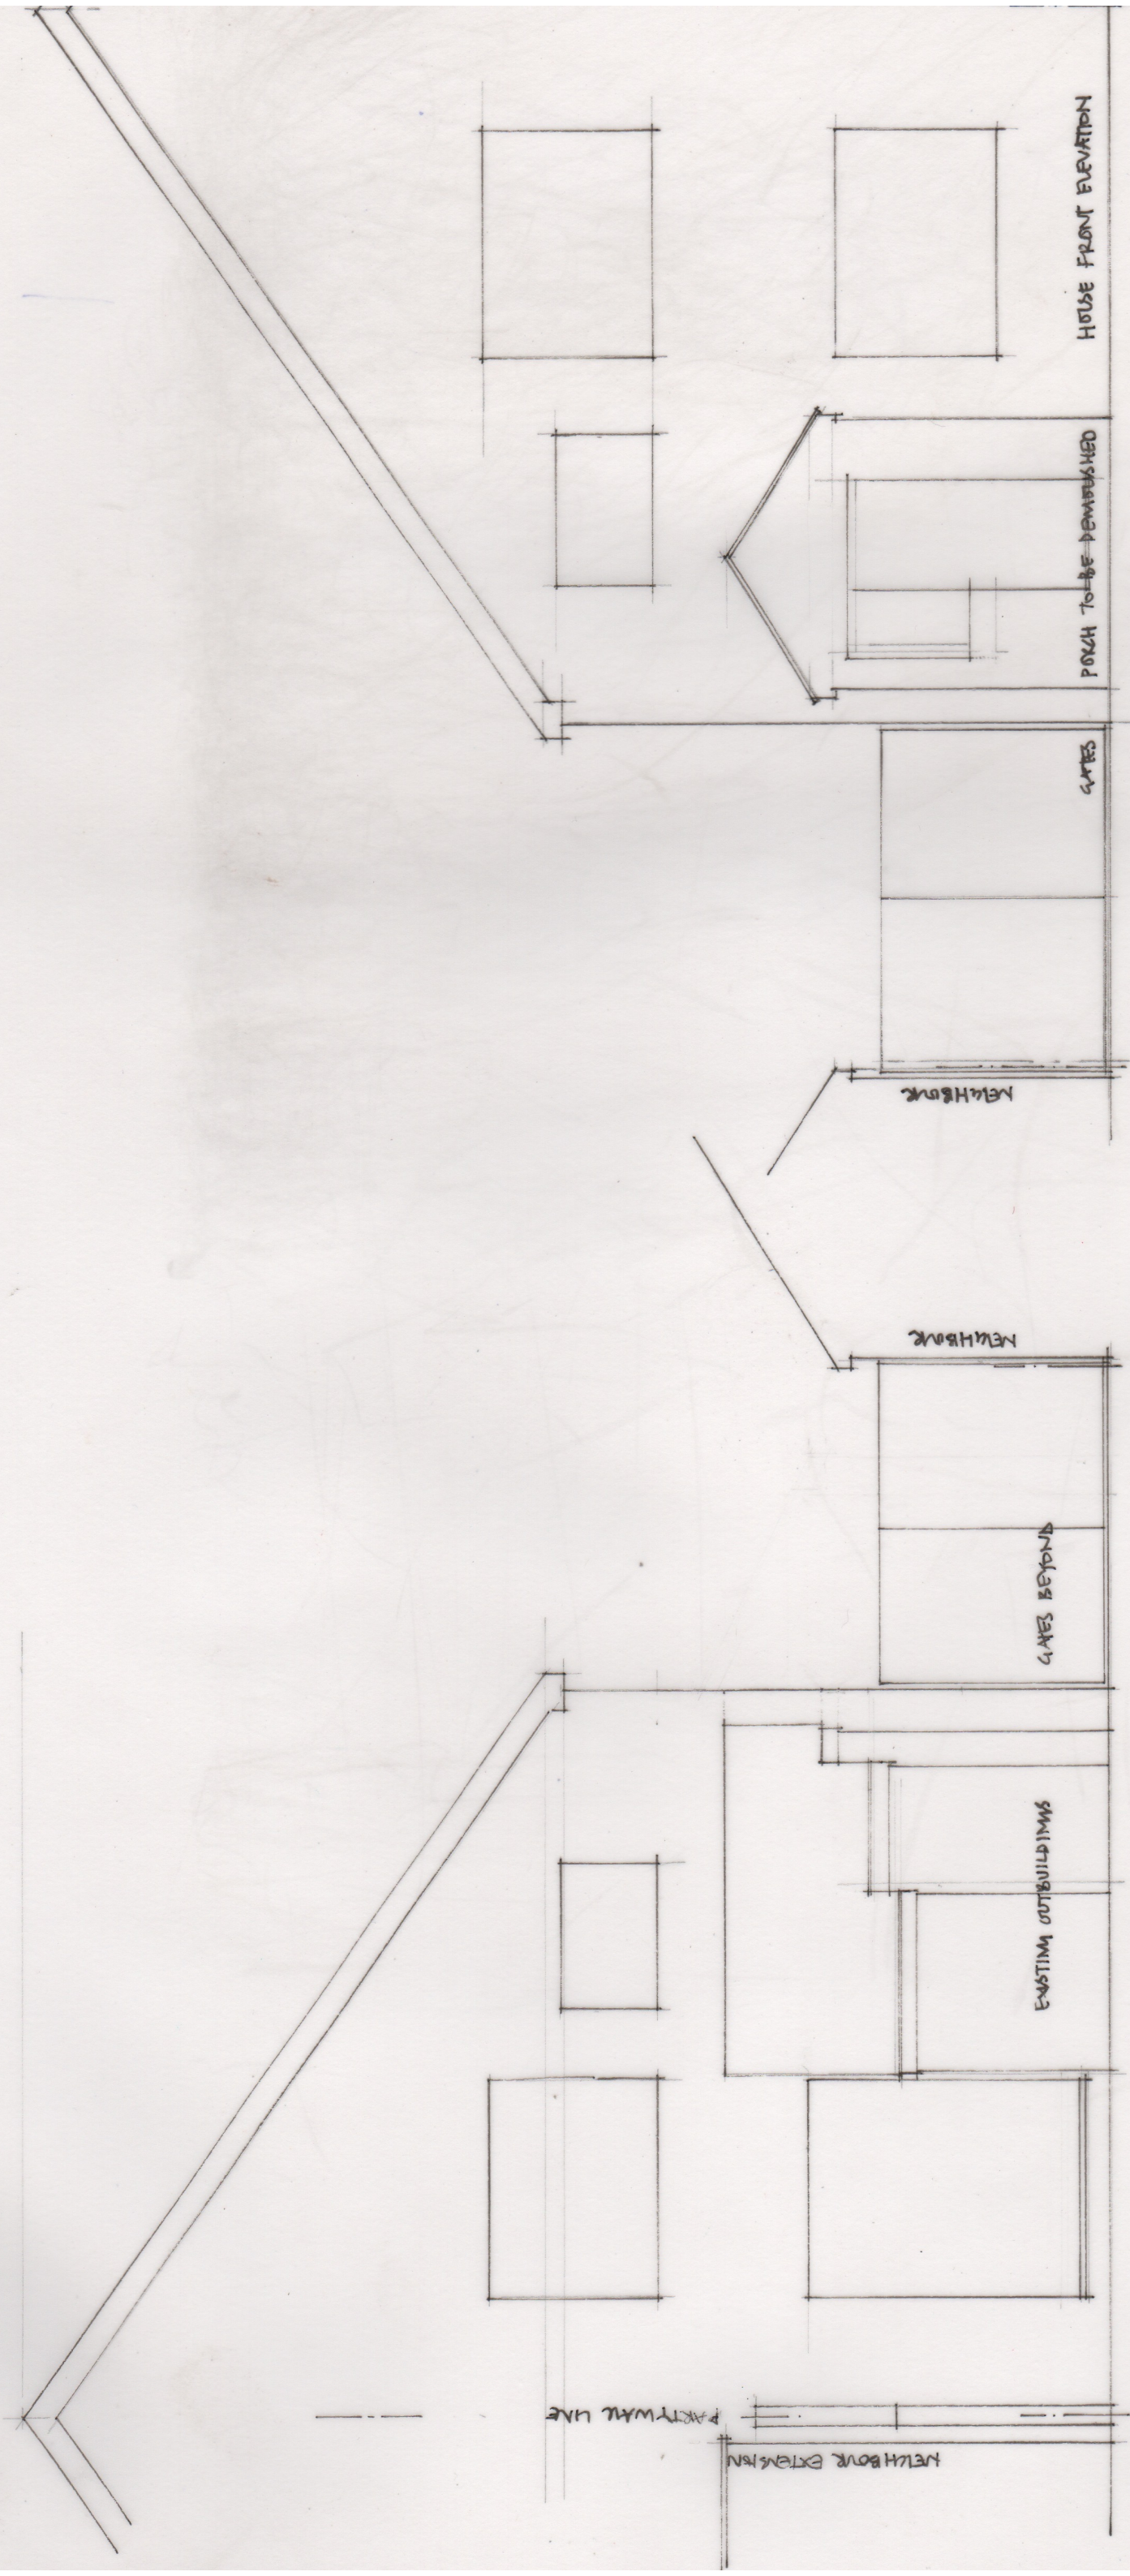

FRONT ELEVATION

REAR ELEVATION

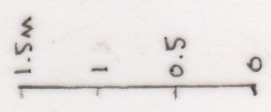

WAVENEY
UPPER TILEHOUSE ST, HITCHIN
REAR & SIDE EXTENSION
EXISTING REAR & FRONT ELEVATION
FEB 2026
1.50@A3
E3

JEREMY WILLIAMS LEROY
RIBA CHARTERED ARCHITECT
NORTH LINES HITCHIN HERTS SG5 2AY
TEL/FAX 01462 624740