


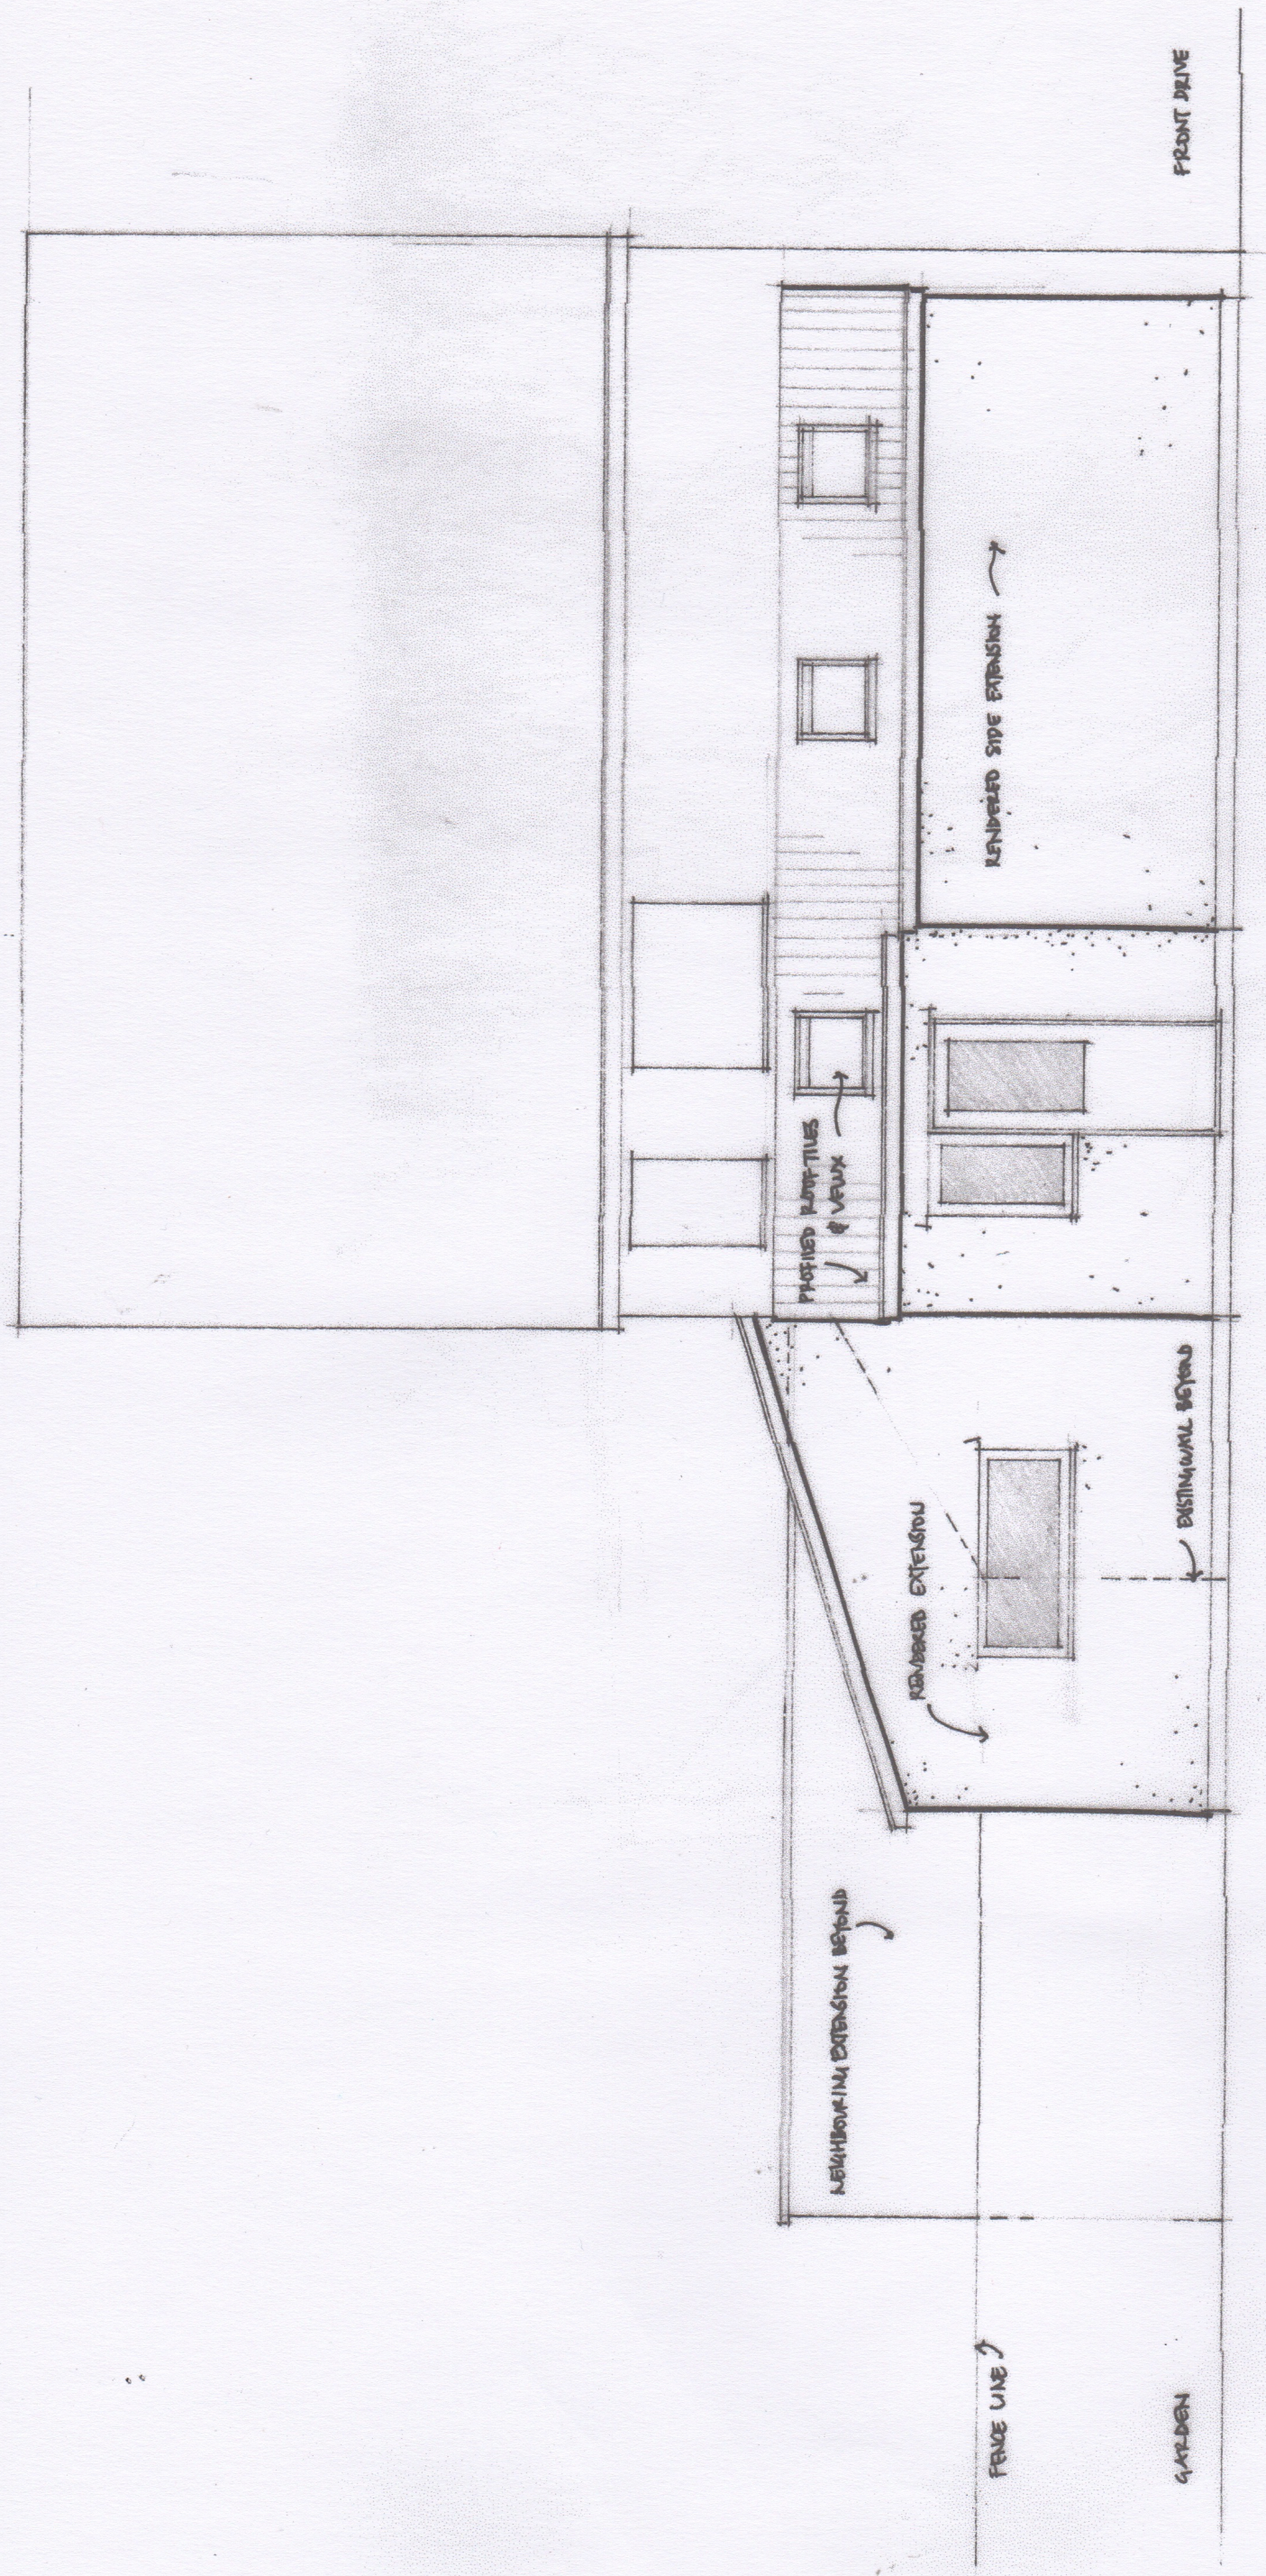

REAR EXTENSION BEYOND SIDE EXTENSION FRONT DRIVE

0 1 2M

WAVENEY
UPPER TILEHOUSE ST, HITCHIN
REAR & SIDE EXTENSION
PROPOSED SIDE ELEVATION
APR 2026 1.508/A3
P2

JEREMY WILLIAMS LEROY
RIBA CHARTERED ARCHITECT
NO 1 THE LIMES HITCHIN HERTS SG5 2AY
TEL/FAX 01462 624740