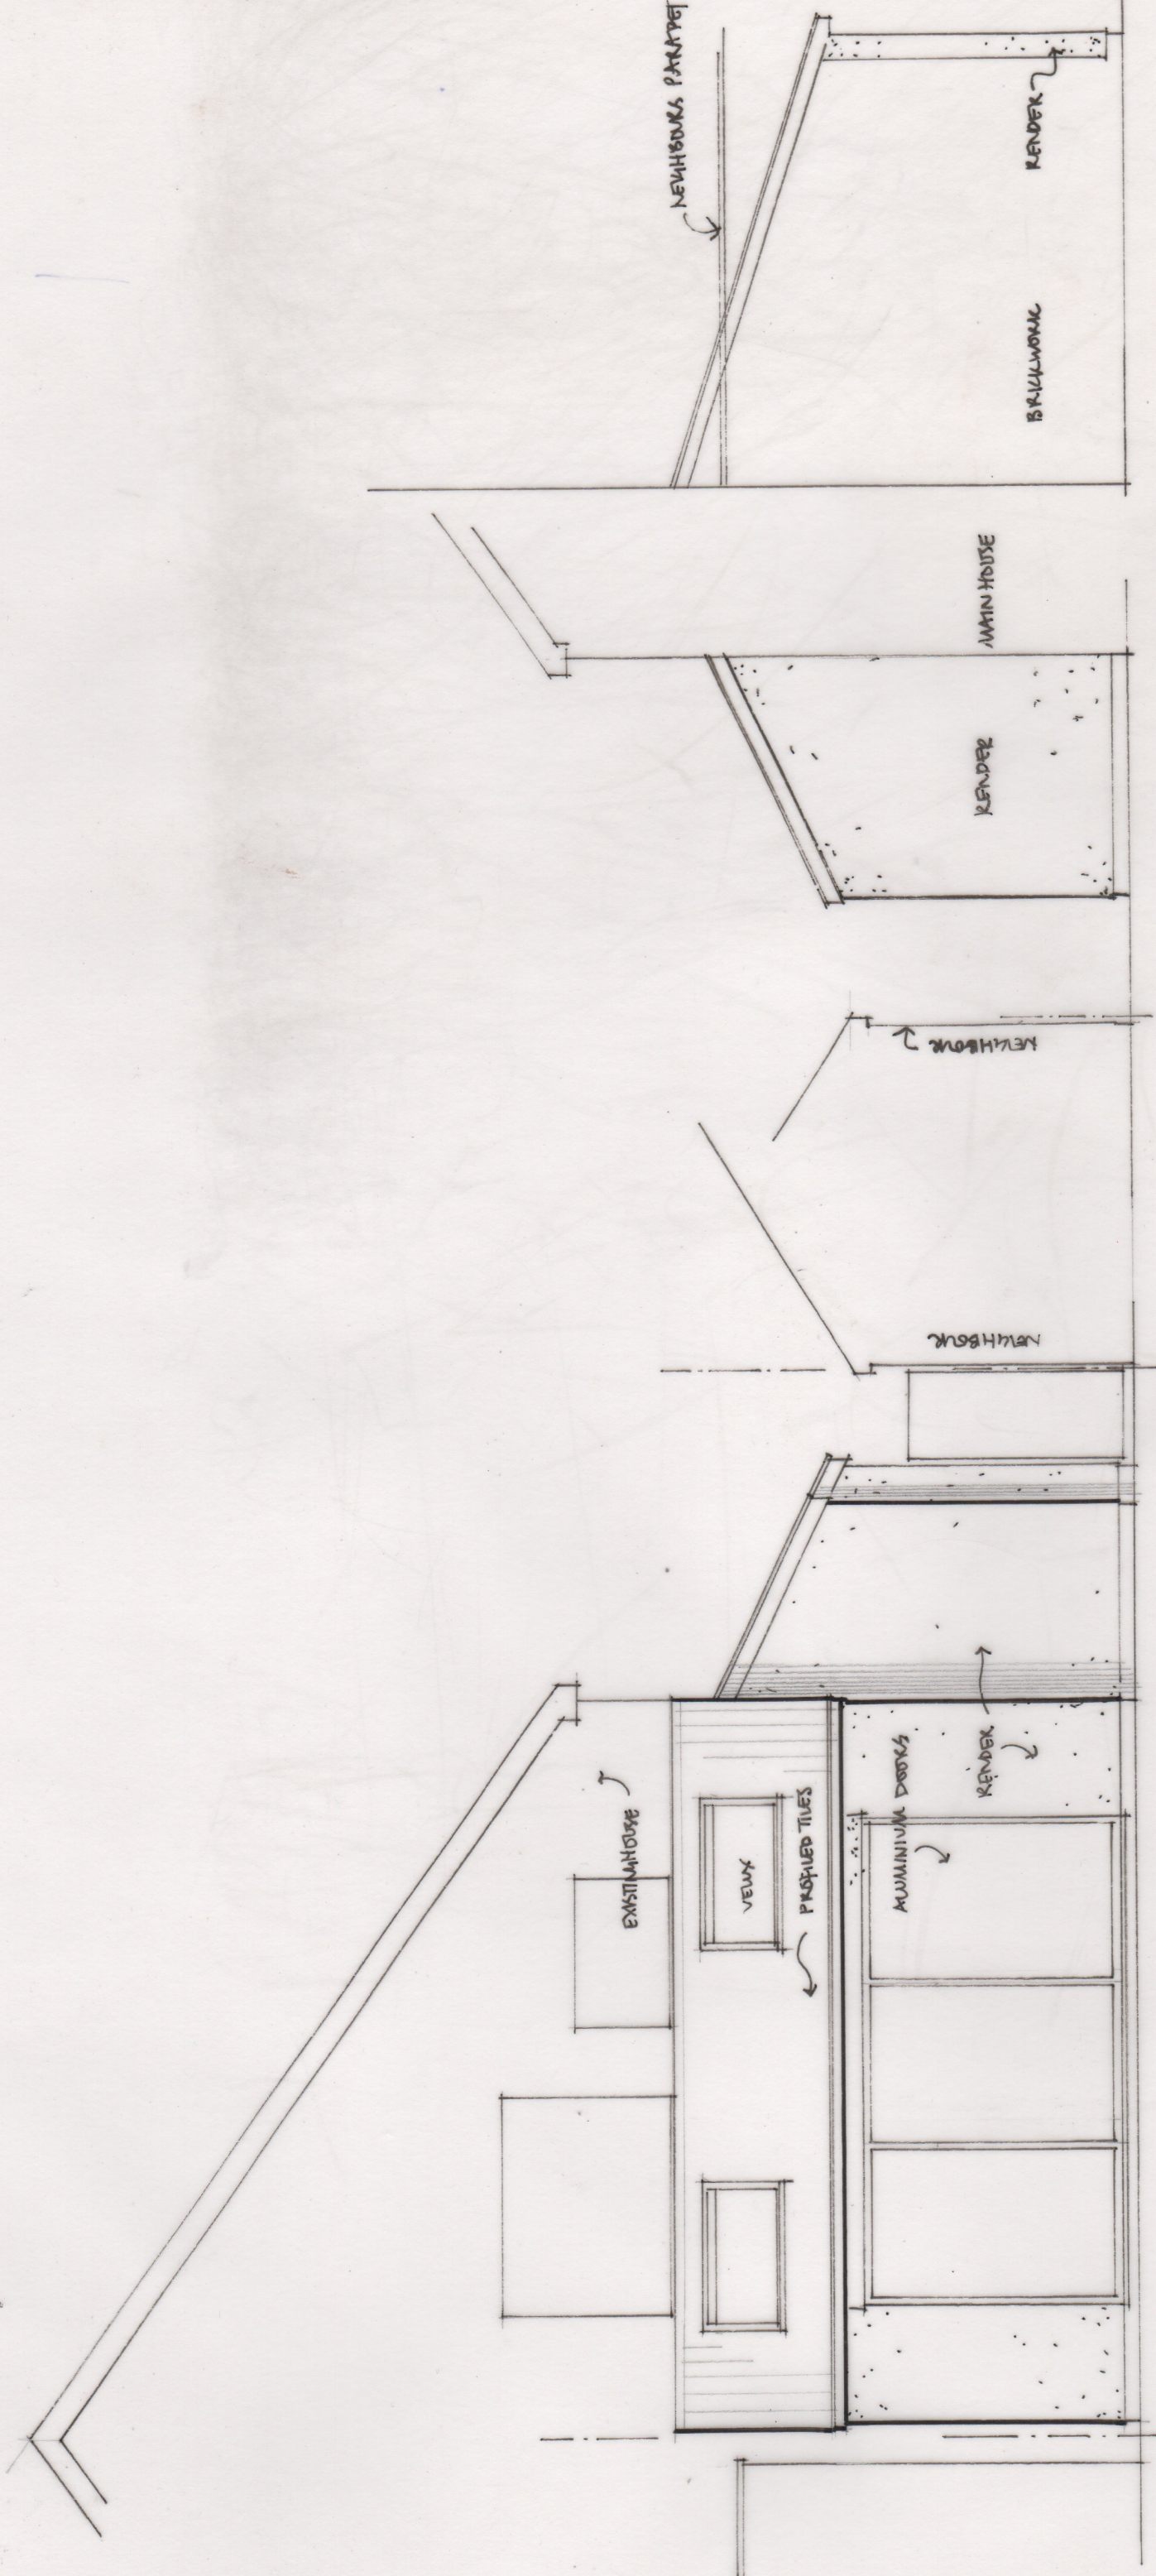


WAVENEY
UPPER TILEHOUSE ST, HITCHIN
REAR & SIDE EXTENSION
PROPOSED REAR & FRONT ELEVATION
APR 2026
1:50@A3

P3

JEREMY WILLIAMS LEROY
RIBA CHARTERED ARCHITECT

NO 1 THE LIMES HITCHIN HERTS SG5 2AY
TEL/FAX 01462 624740