
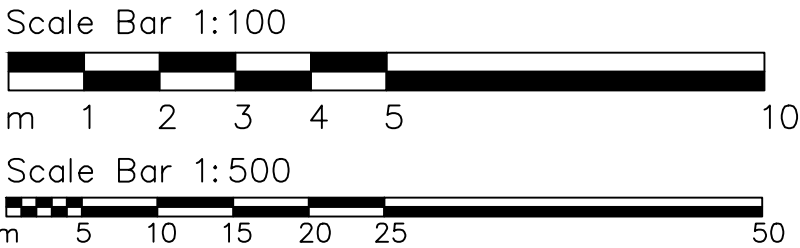
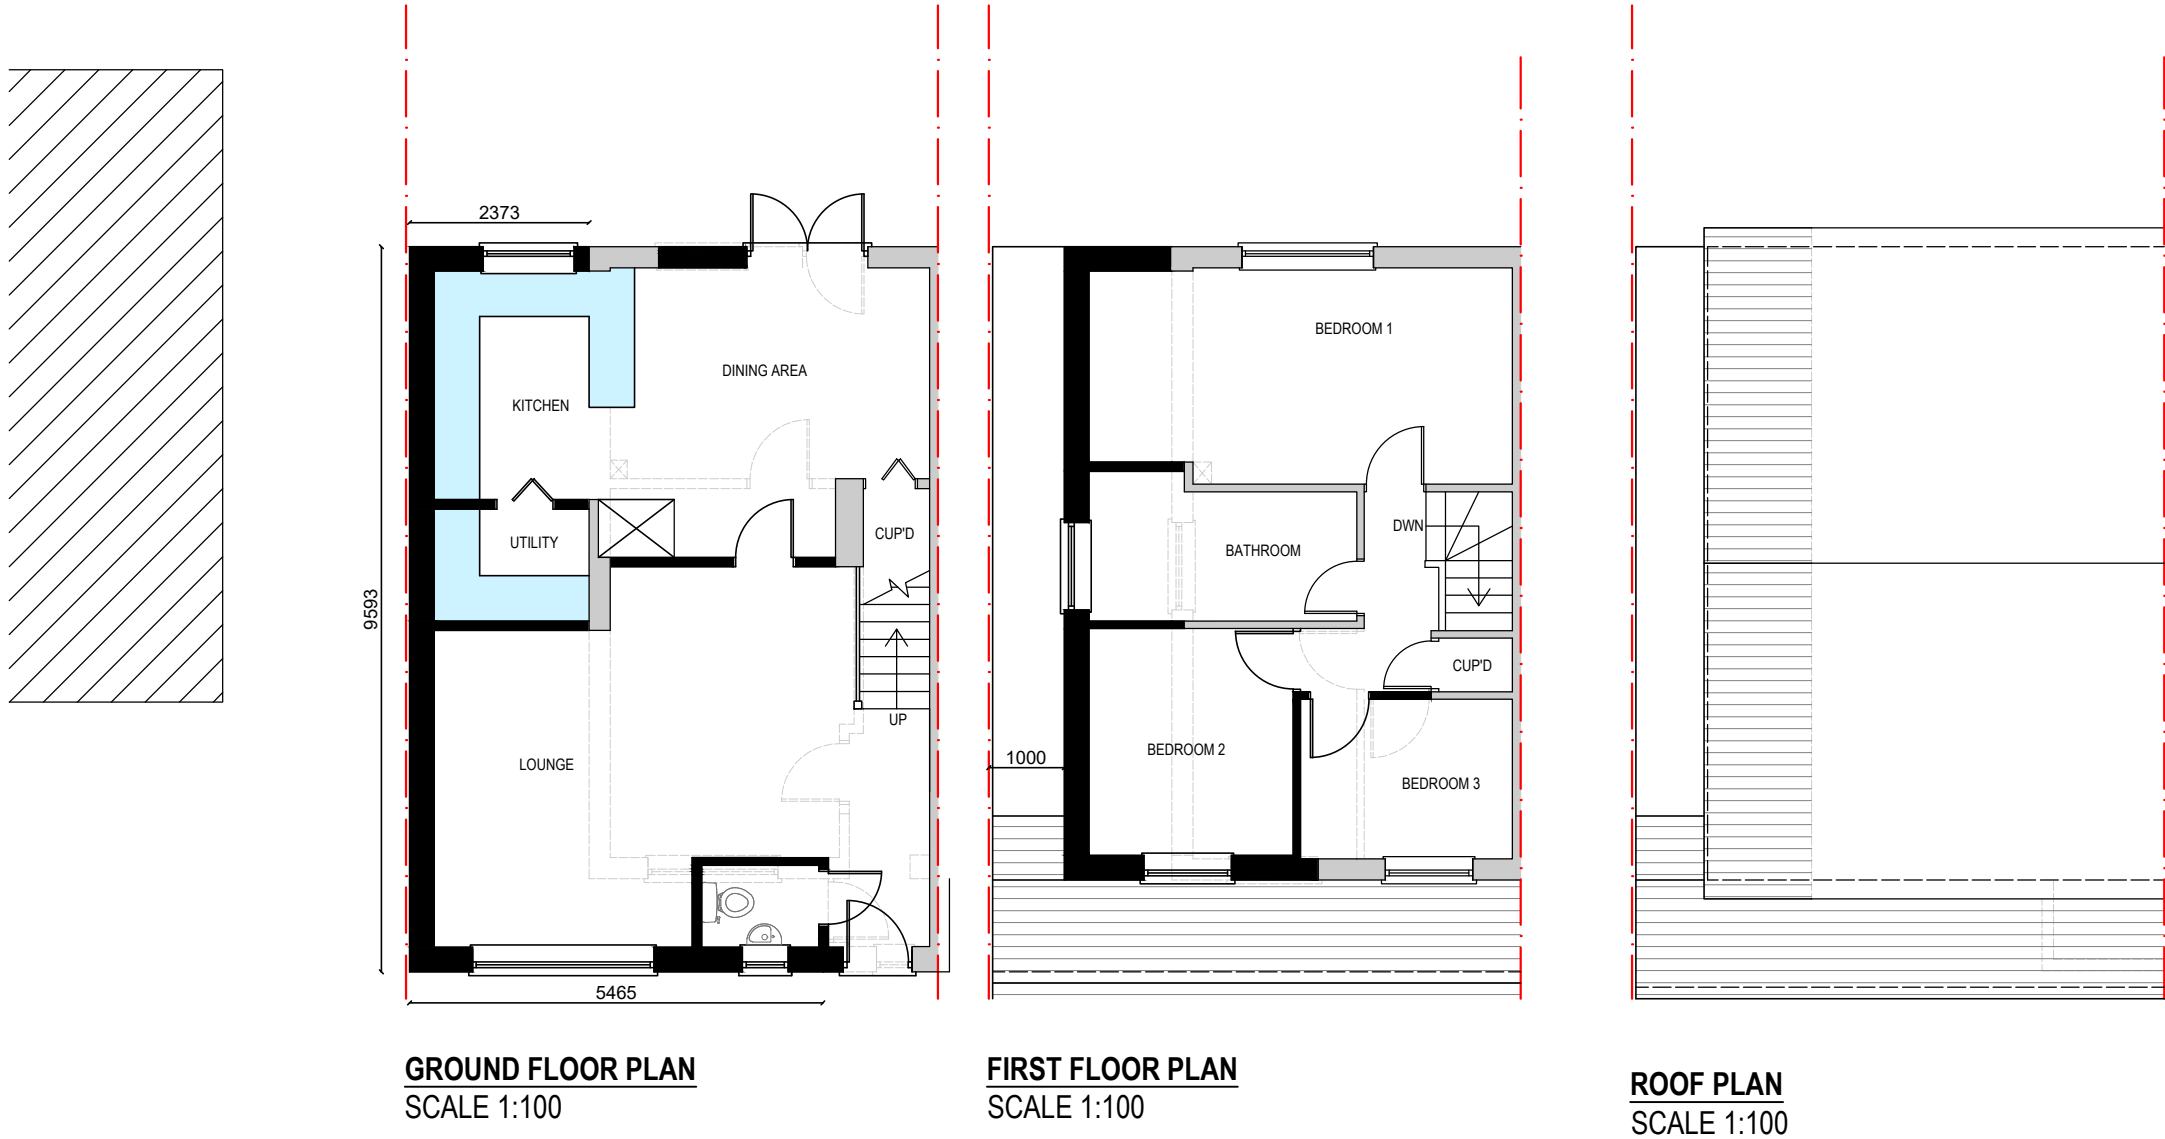
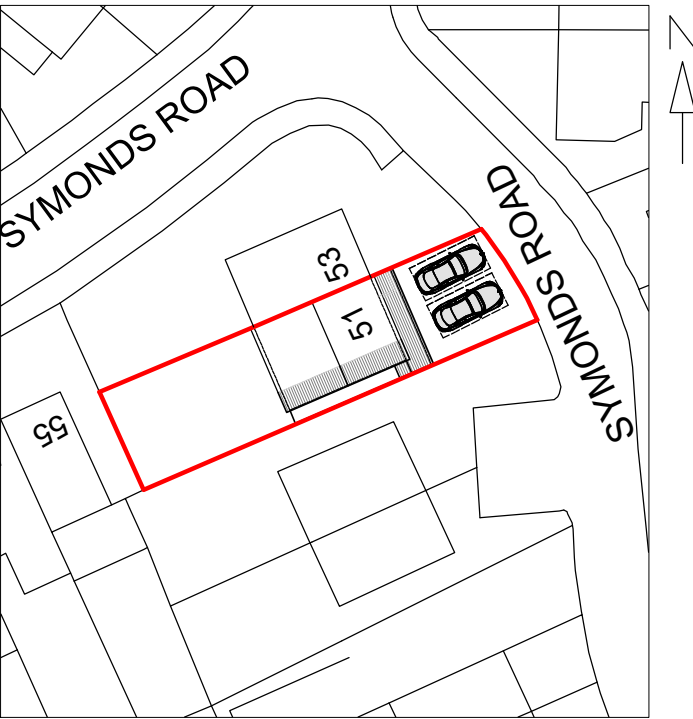


This drawing is copyright and can not be copied or reproduced or altered, no extracts or any elements of this drawing or supporting information unless written consent has been obtained first.
DO NOT SCALE OFF THIS DRAWING, IF IN DOUBT ASK

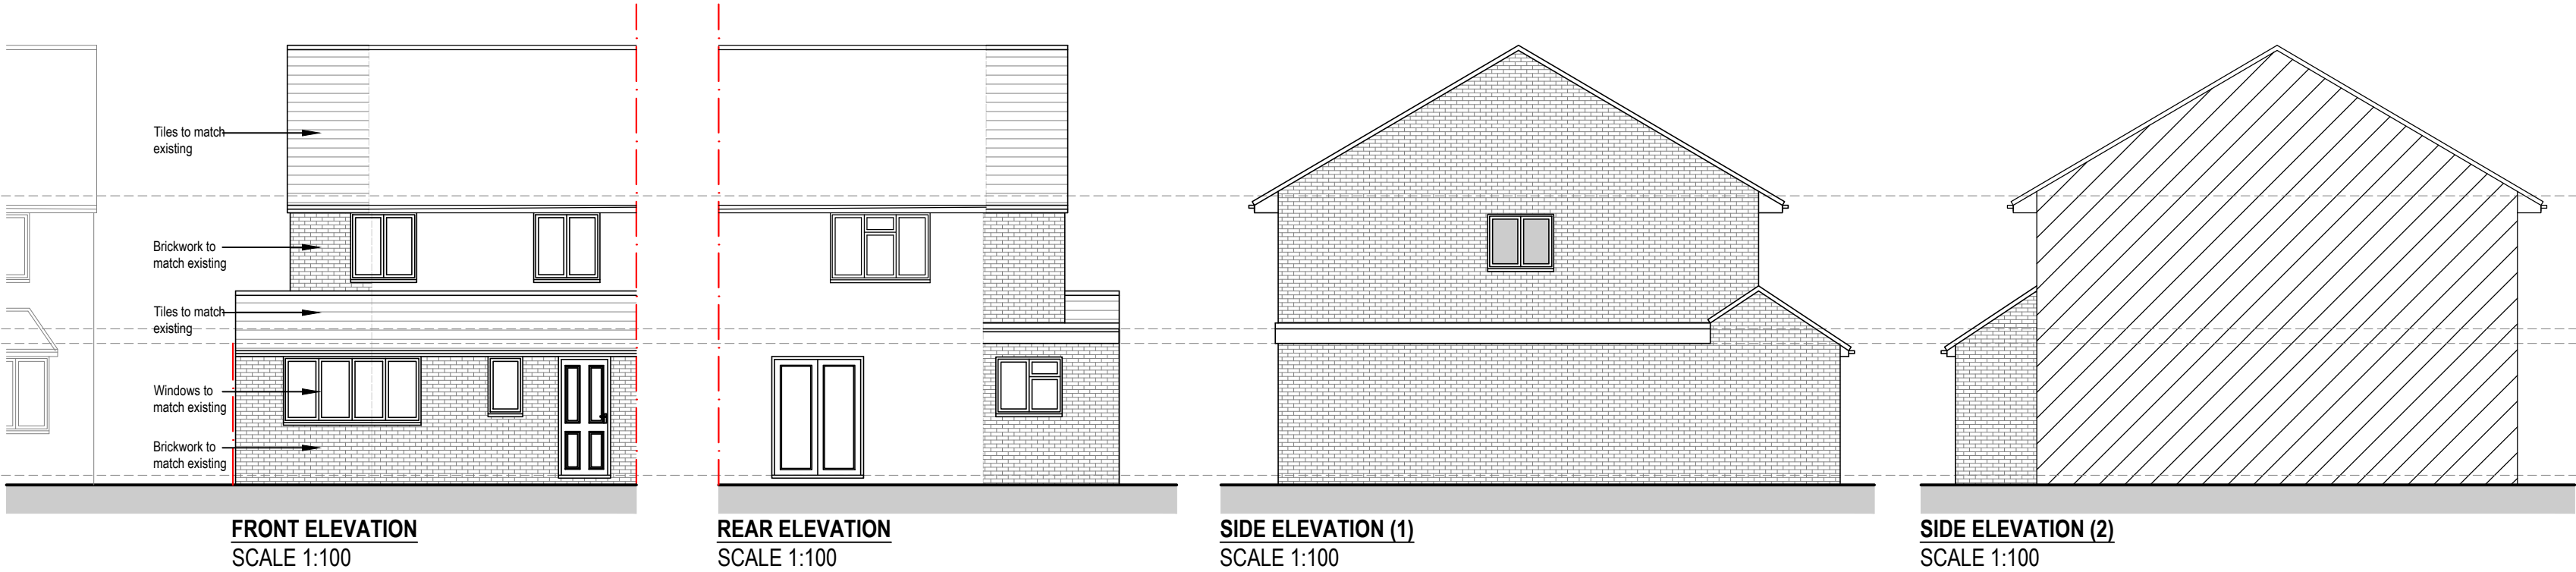

REV	DATE	DESCRIPTION
RTMDesign Architectural Services Planning & Building Regulation Drawings		
5 Prebendal Drive, Slip End, LU1 4JN M 07979 575 456 E enquiries@rtmdesign.co.uk		
CLIENT MR T LEE & MISS A GANDERTON		
ADDRESS 51 SYMONDS ROAD HITCHIN HERTFORDSHIRE SG5 2JJ		
TITLE PLANNING APPLICATION PROPOSED PLANS AND ELEVATIONS WITH BLOCK PLAN		
SCALE - AS SHOWN @ A2		DATE - JAN '24
JOB No.	DRAWING No.	REVISION
652	PL_06	