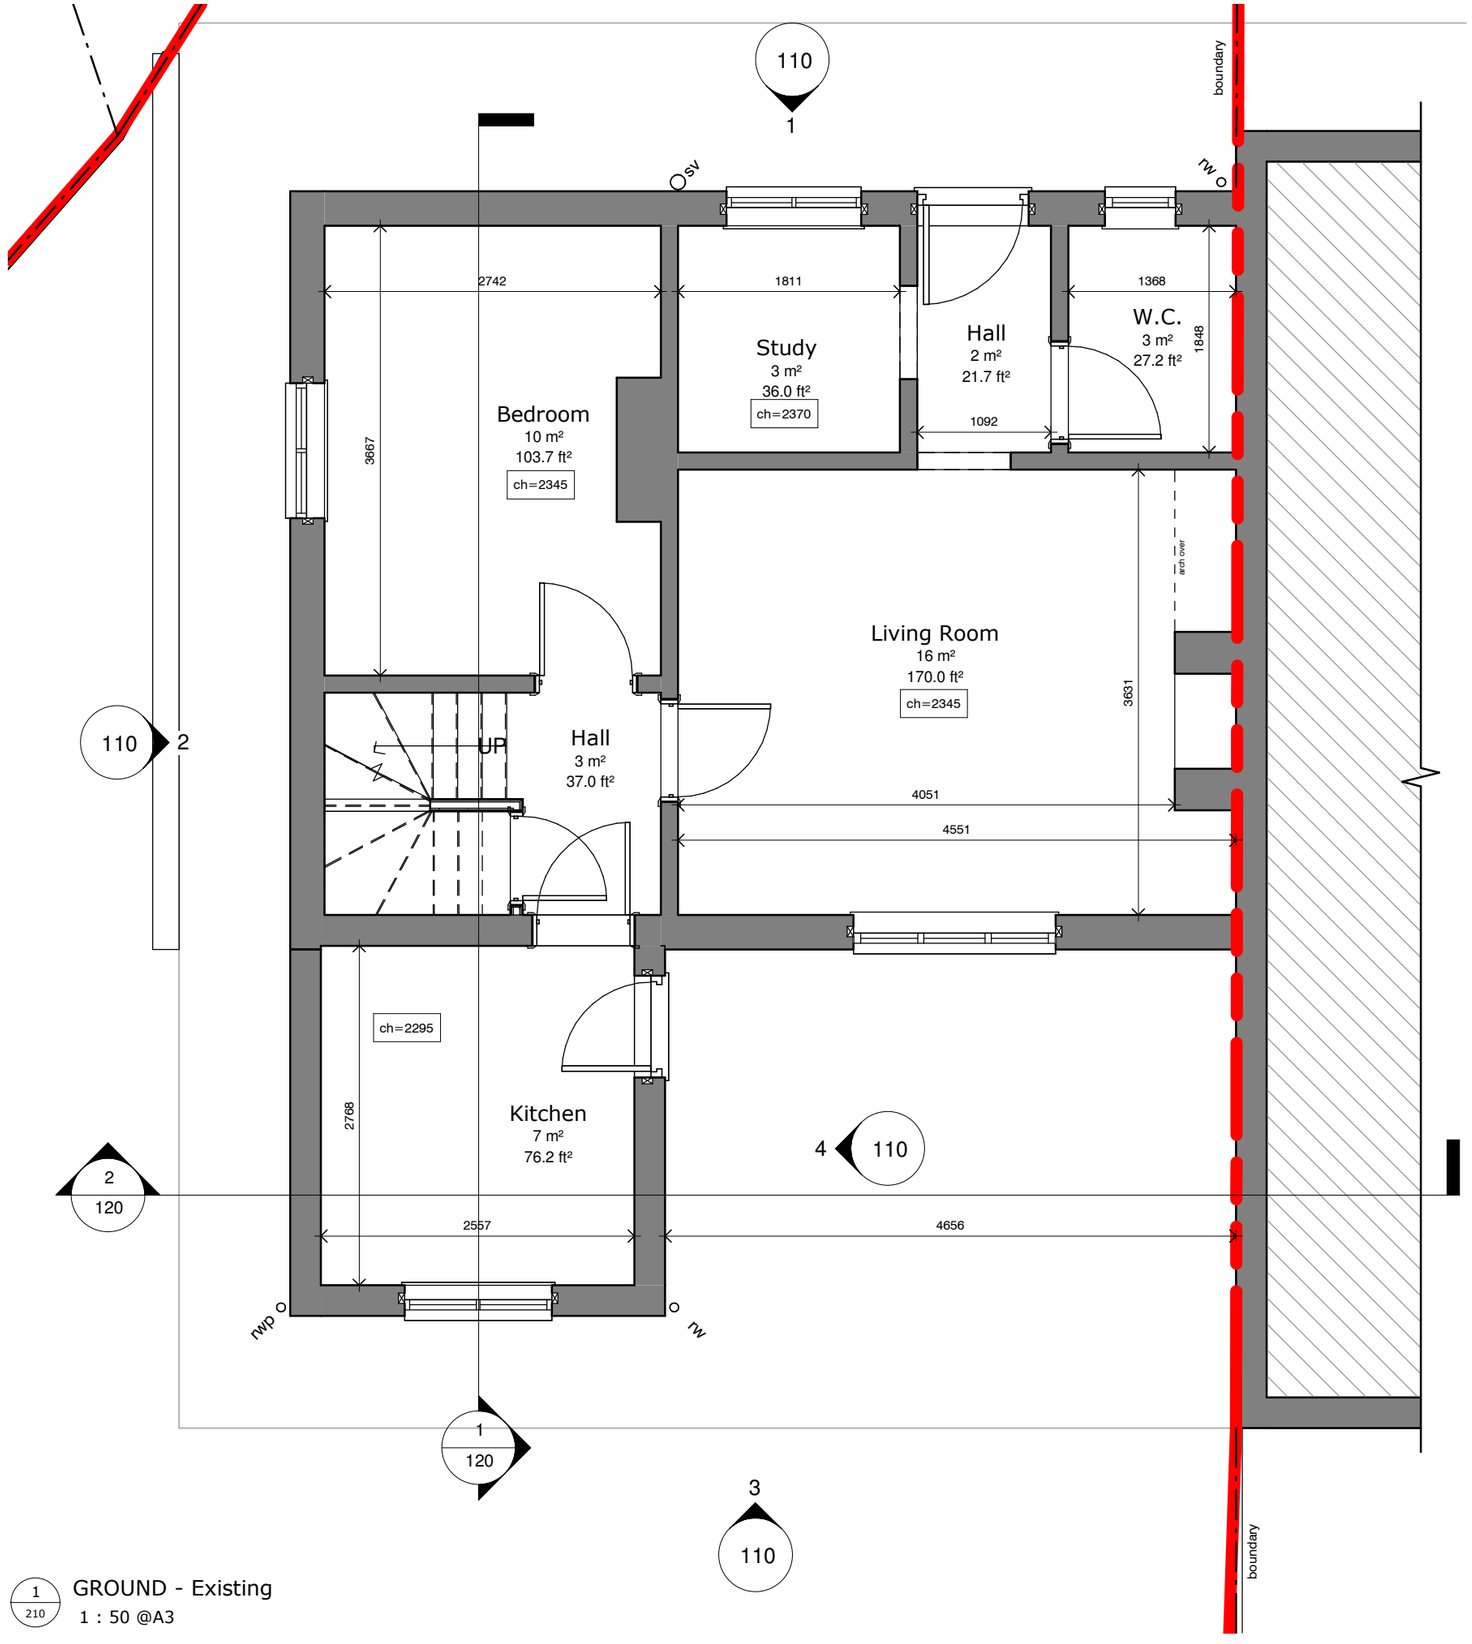


1 / 210 GROUND - Existing

1 : 50 @A3

0 .2 .4 .6 .8 1m 1.5 2m

North

PicklePlanning
1 Sale Drive-Baldock-SG7 6NS
07843238113 - pickleplanning@gmail.com
www.pickleplanning.co.uk

Name
Leila Redfearn

Address:
20 Church Ln, Letchworth
Garden City SG6 1AJ

Title
Existing Floor Plans

| Dwg no. | Rev: |
|---|---|
| LR-1801 -101 | A |

| Status | Scale | Date |
|---|---|---|
| PLAN | 1 : 50@A3 | 09/27/17 |

Revisions

| Rev | Description | Date |
|---|---|---|
| - | ISSUED FOR COMMENT | 09.02.18 |
| A | PLANNING ISSUE | 14.03.18 |

The content of this drawing is the property of PicklePlanning and may not be copied in whole or part without formal consent.