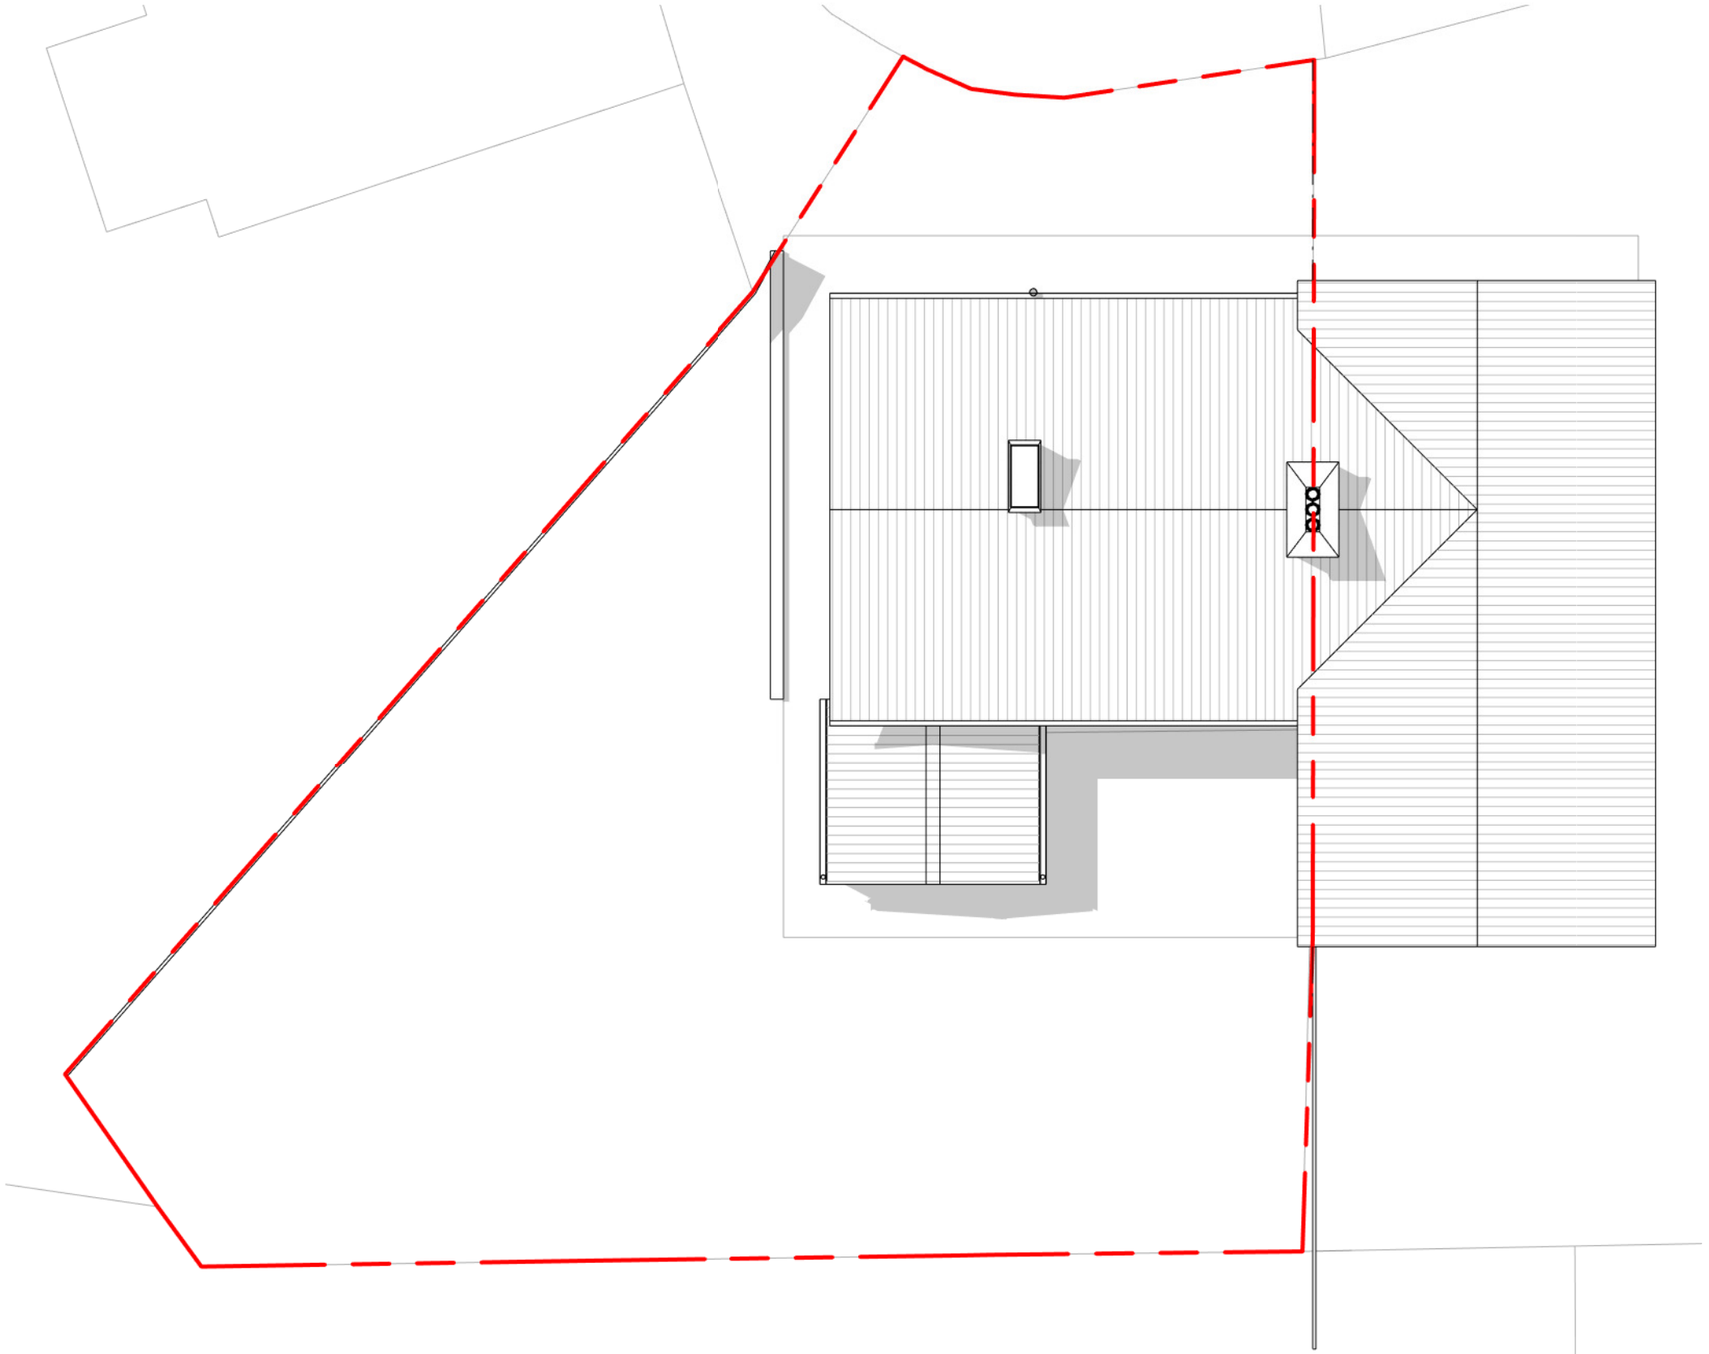

0 1 2 2.5 4 5m

North

1 ROOF Plan - Existing
1 : 100 @A3

PicklePlanning
1 Sale Drive-Baldock-SG7 6NS
07843238113 - pickleplanning@gmail.com
www.pickleplanning.co.uk

Name
Leila Redfearn

Address:
20 Church Ln, Letchworth
Garden City SG6 1AJ

Title
Existing Roof Plan

Dwg no.	Rev:
LR-1801 -105	A

Status	Scale	Date
PLAN	1 : 100@A3	02/09/18

Revisions

Rev	Description	Date
-	ISSUED FOR COMMENT	09.02.18
A	PLANNING ISSUE	14.03.18

The content of this drawing is the property of PicklePlanning and may not be copied in whole or part without formal consent.