



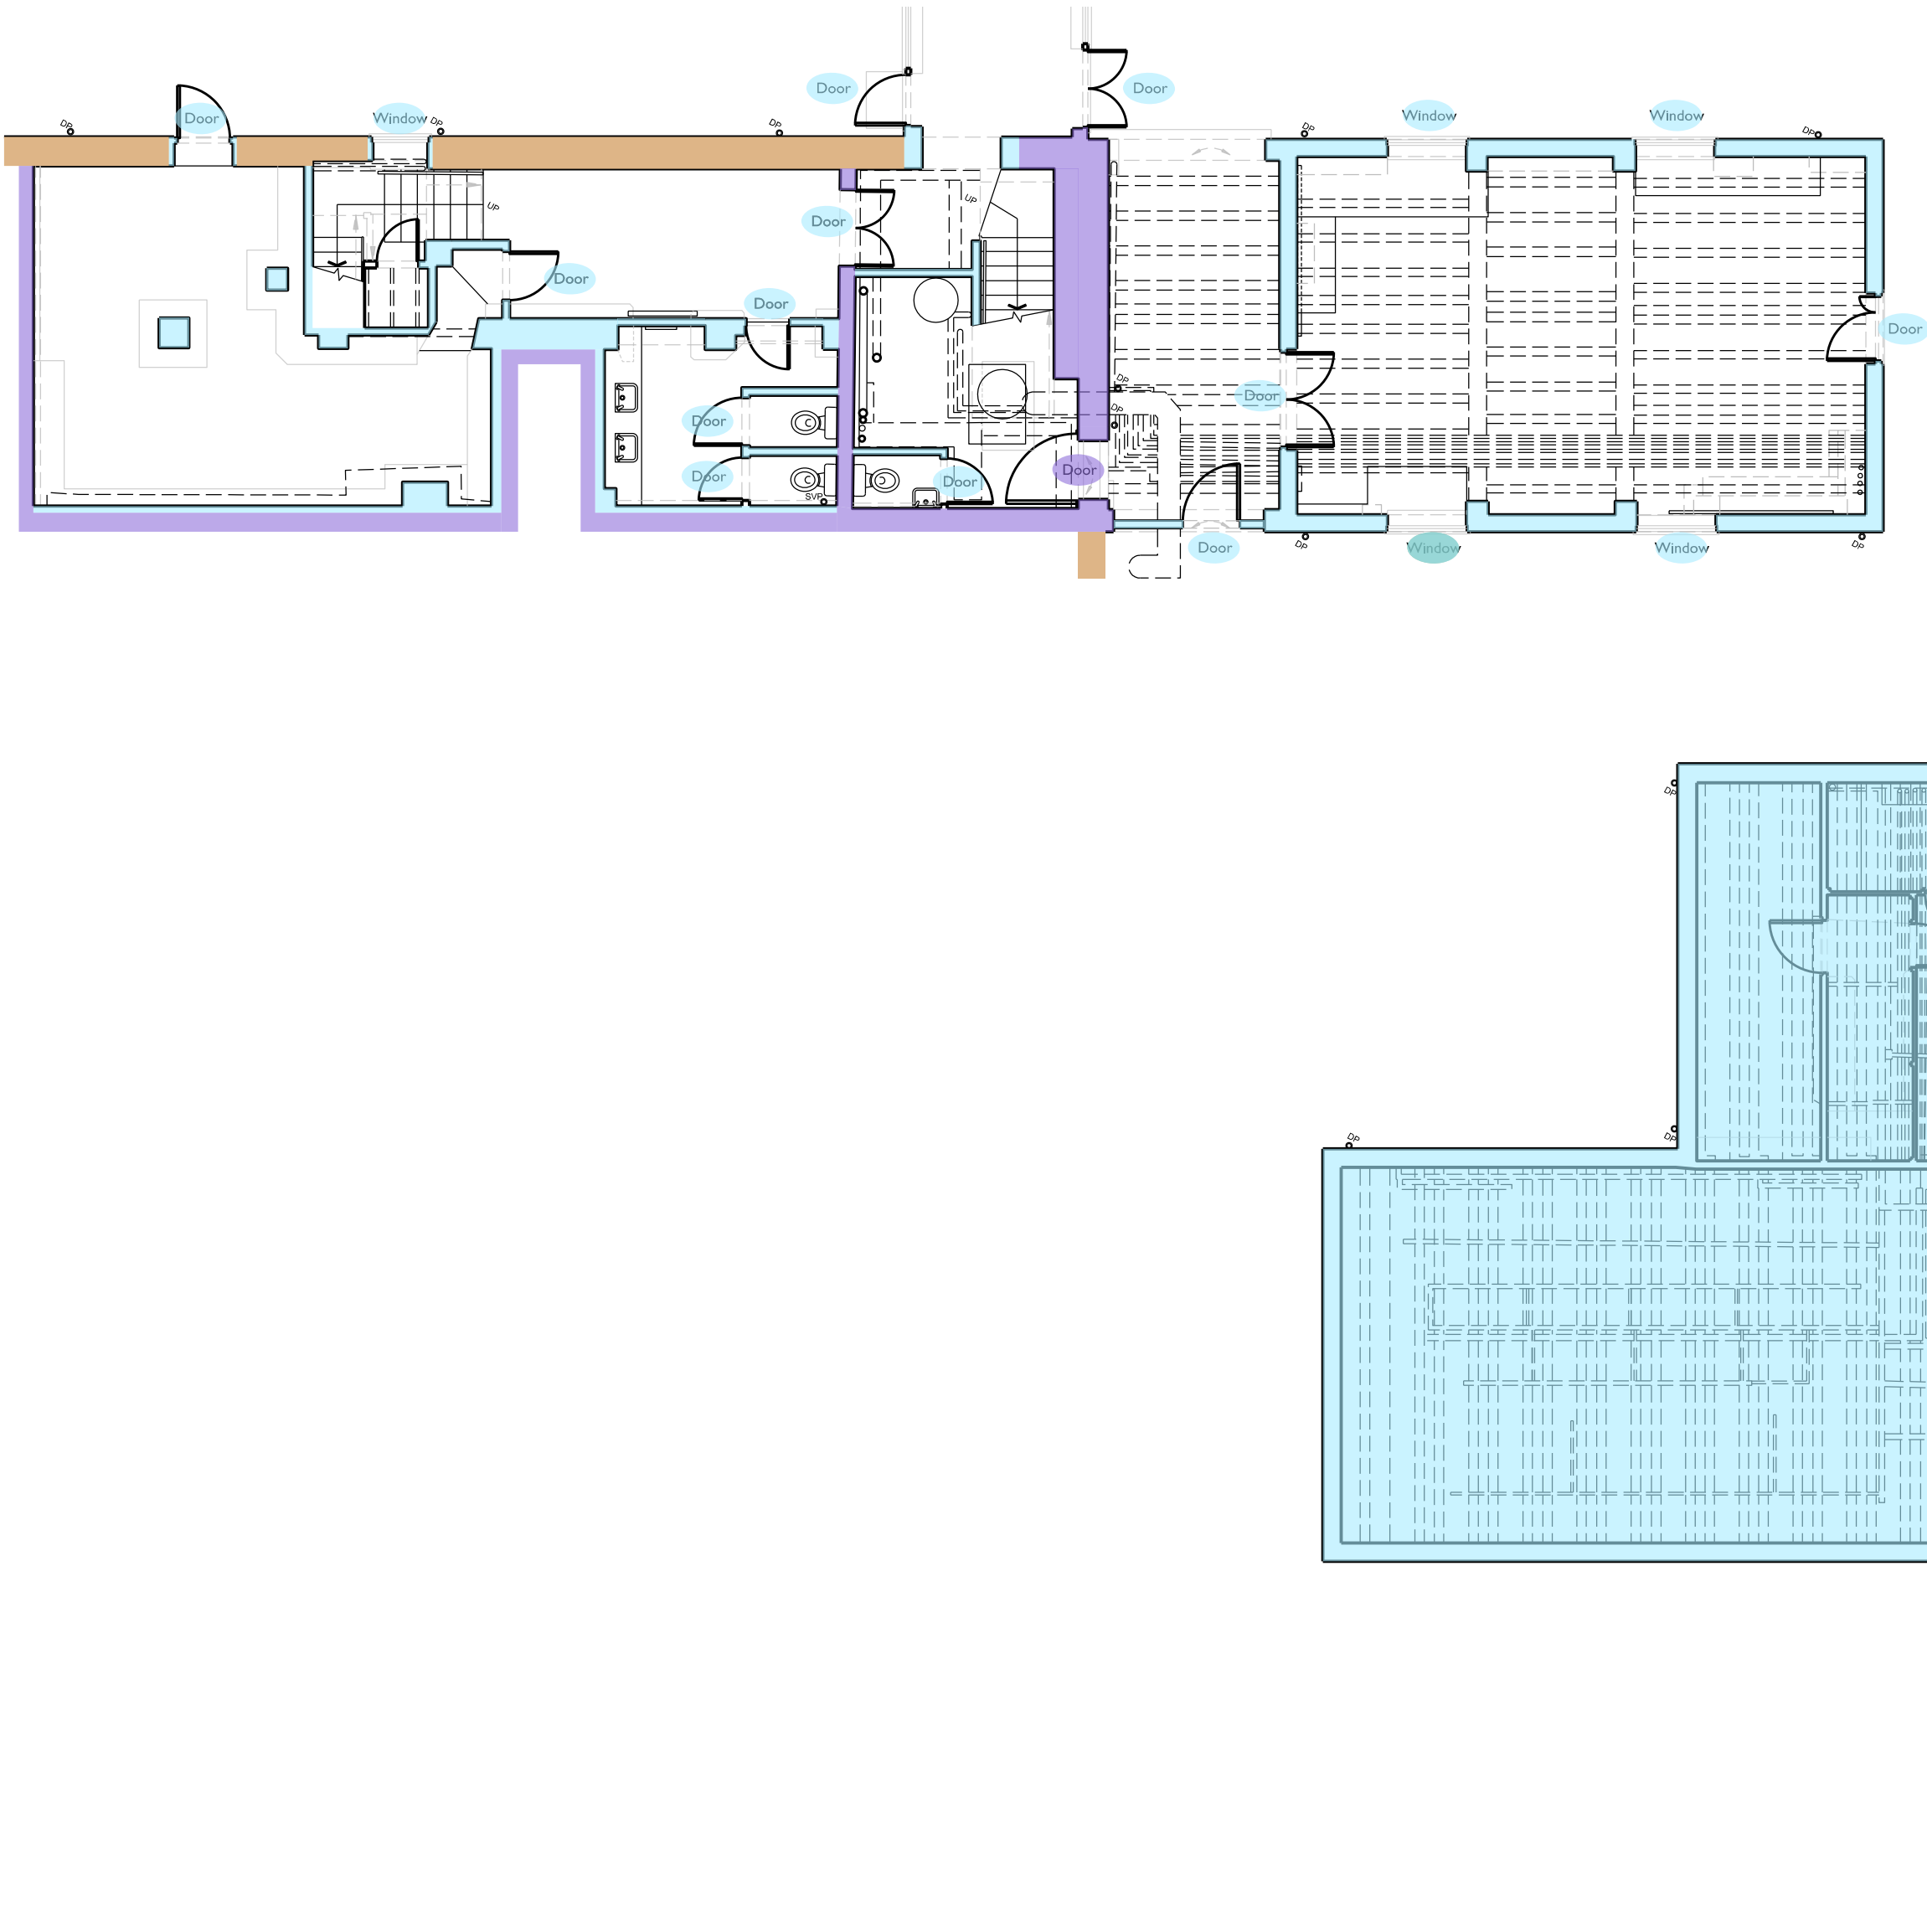

DO NOT SCALE OFF THIS DRAWING
DO NOT SUBSTITUTE ANY OF THE PRODUCTS OR MATERIALS.

1. This is a planning drawing and is intended for this use only; it must not be used for construction.
2. All dimensions are in MM and should be checked on site prior to commencement of work; do not scale off this drawing.
3. This drawing is to be read in conjunction with all other relevant information.
3. Discrepancies between drawings and information to be referred to Architect without delay.

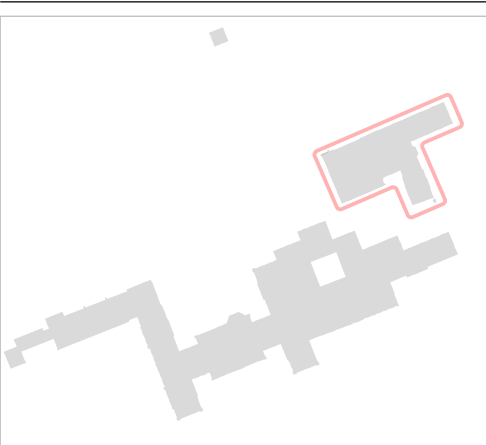

- 19th Century
- 1909 Lutyens
- 1930s -1960s Felix Lander
- Late 20th Century
- 21st Century

P05	Issued for Planning	12.07.24
P04	Updated Keys	07.06.24
P03	Issue for PPA4	05.06.24
P02	Addtion of phasing for Science Block	22.05.24
P01	Preliminary Issue	15.05.24
Revision	Description	Date

0m 5m

AY PILSBURY THOMAS ARCHITECTS

S C A B A L

HONEYLANDS RADWINTER SAFFRON WALDEN ESSEX
CB10 2JT | 01799 599208 | info@kpt.co.uk | kpt.co.uk

Client
The Door UK Ltd

Project
Temple Dinsley
Preston, Hitchin, Hertfordshire,
SG4 7RT

Drawing title
**Phasing:
Teaching Block:
Level -2**

Purpose of issue
Planning

Job no.	Status	Scale @ A2
641	S0	1:100

Checked by
ST

Date	Revision
09.05.24	P05

Drawing number
641-KS-30-TB-DR-A-02012