




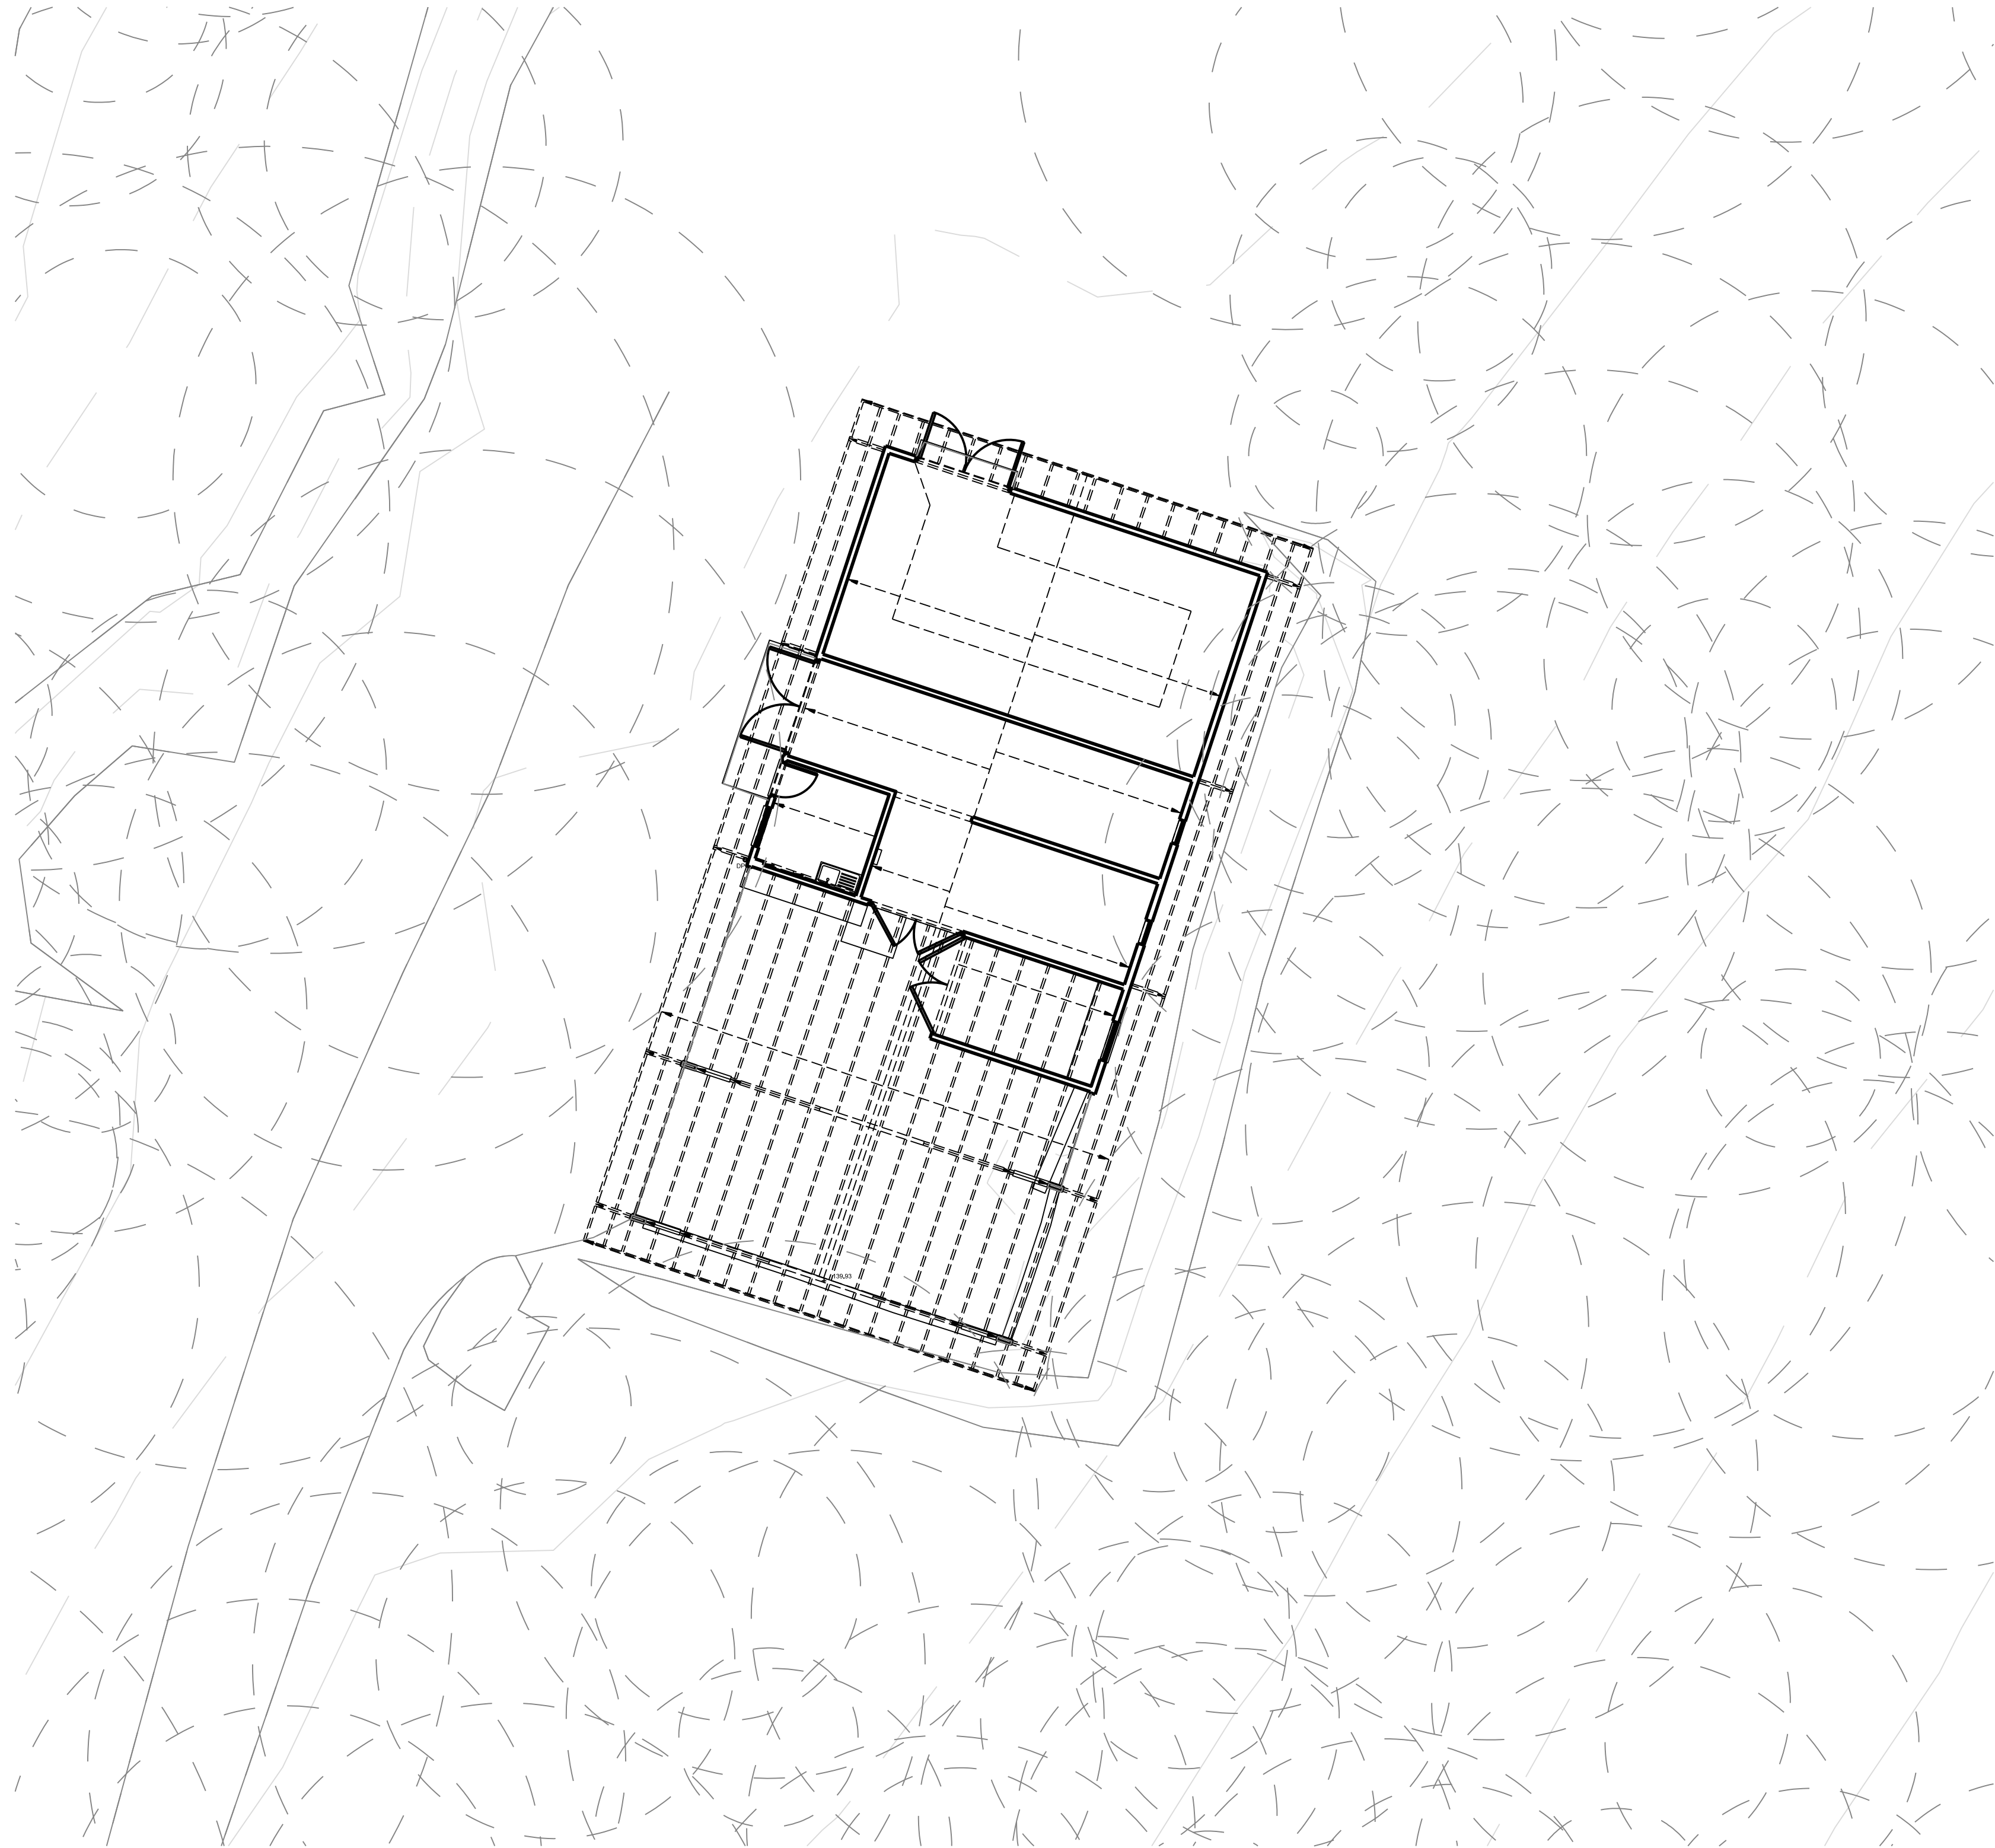


A Plan, Level 00

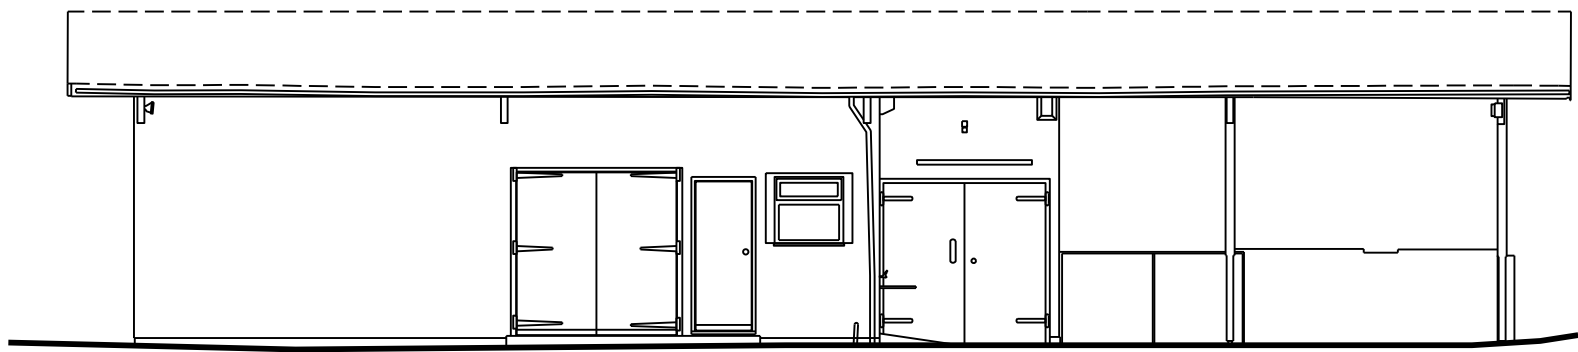

D Existing Elevation 43

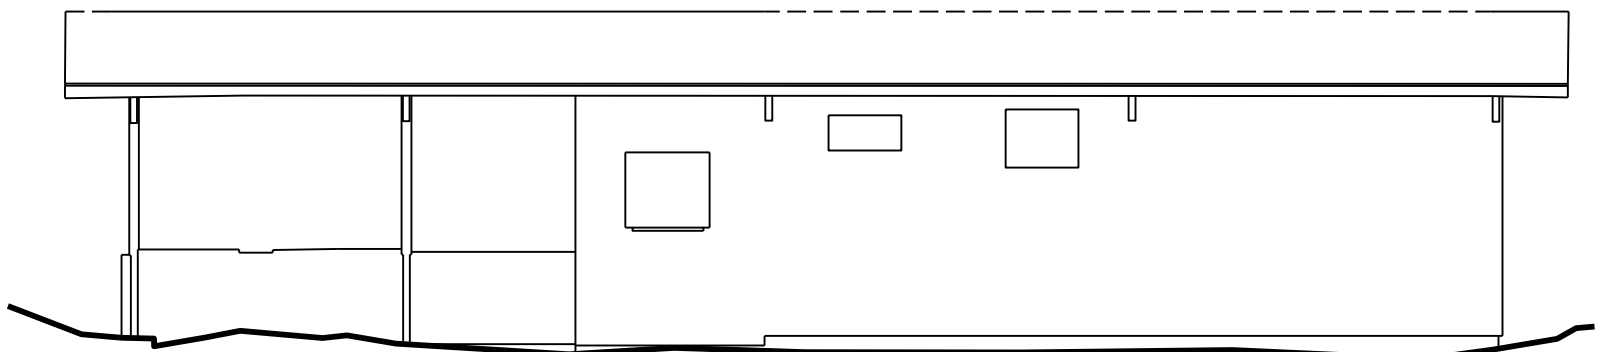


E Existing Elevation 45

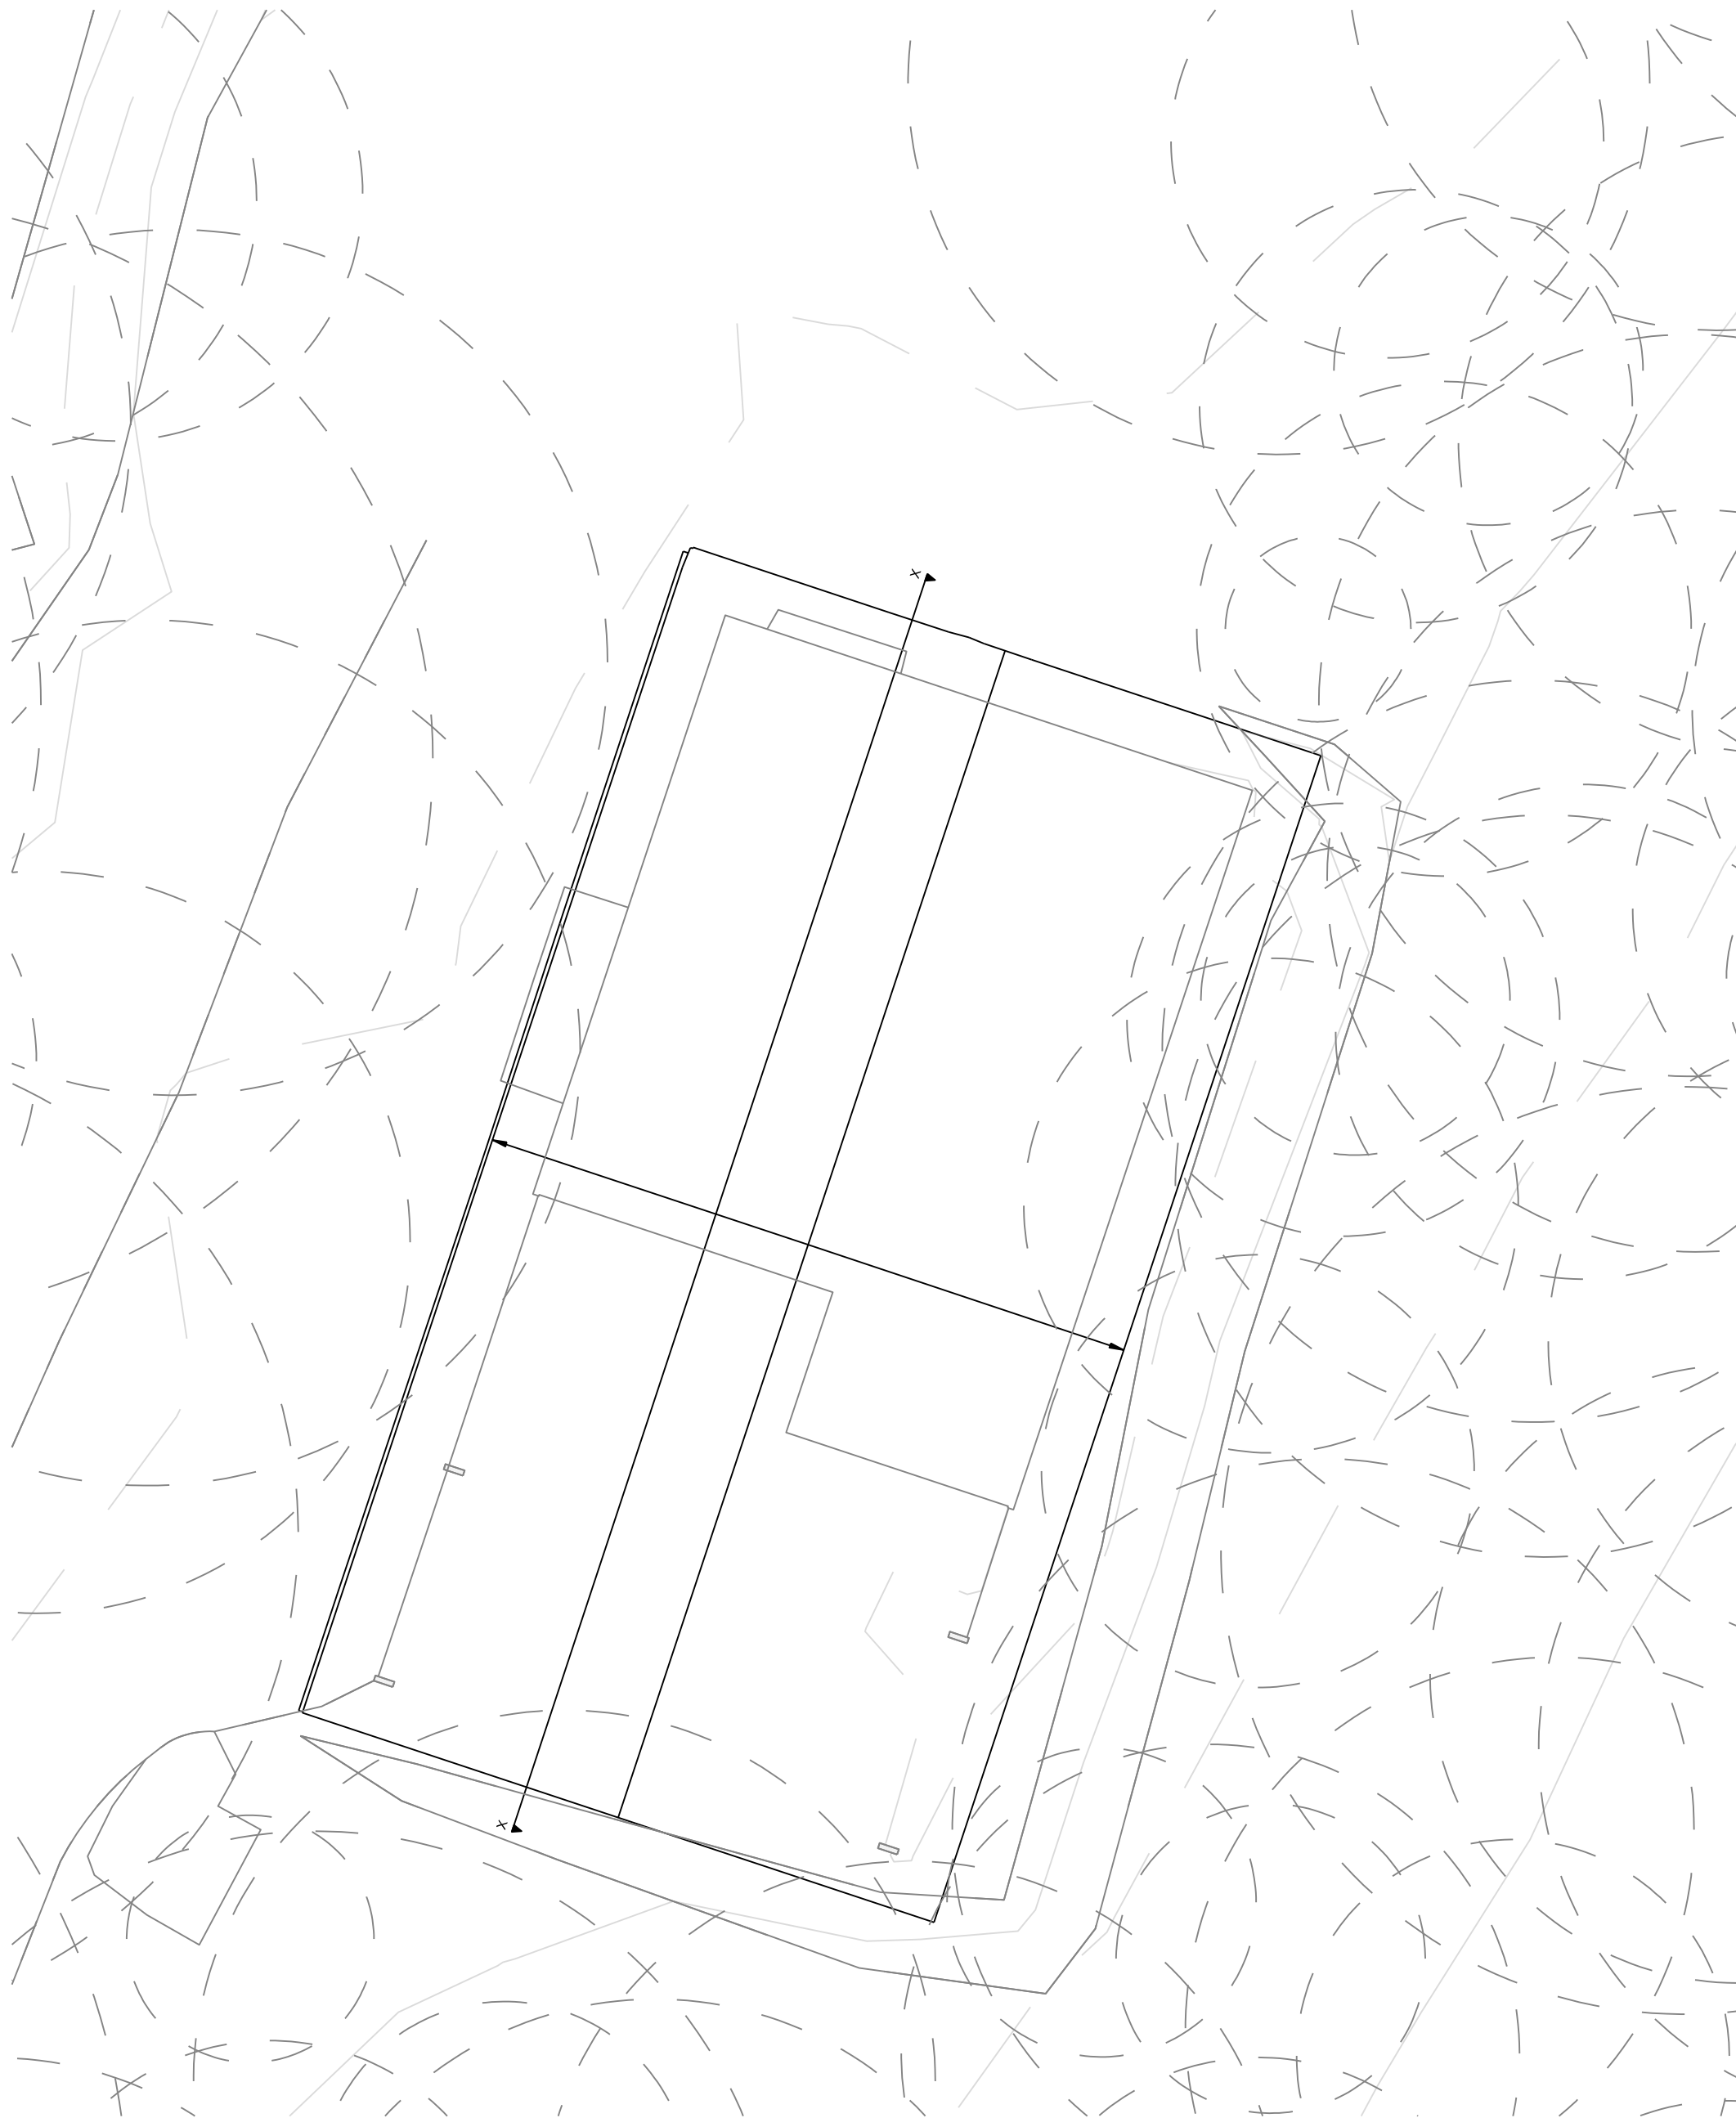


B Existing Plan, Roof

C Existing Section X-X

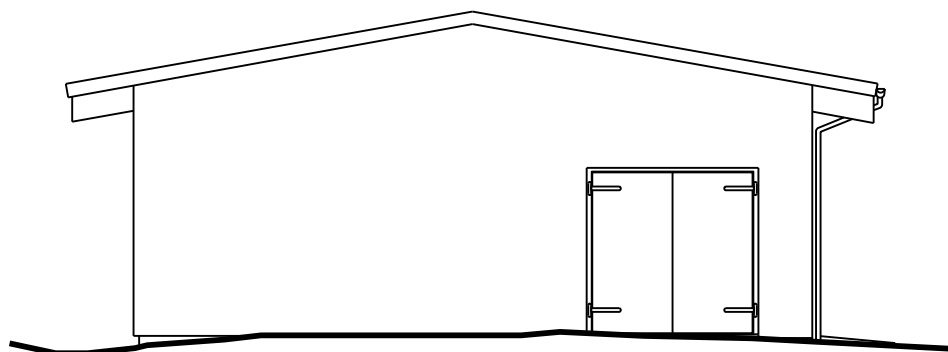


F Existing Elevation 42

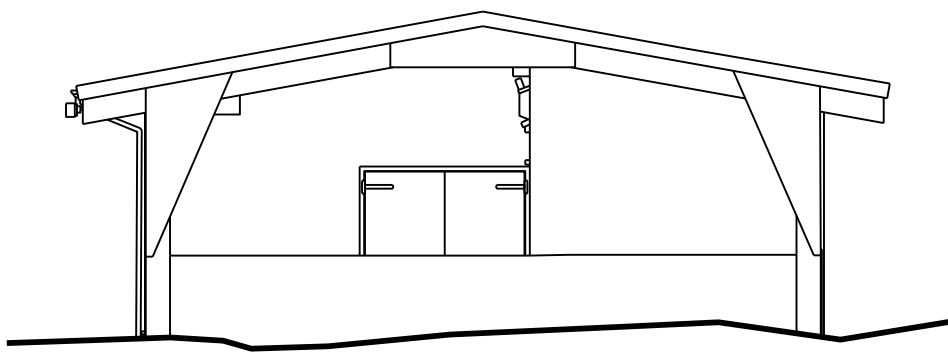

G Existing Elevation 44

DO NOT SCALE OFF THIS DRAWING
DO NOT SUBSTITUTE ANY OF THE PRODUCTS OR MATERIALS.
1. This is a planning drawing and is intended for this use only; it must not be used for construction.
2. All dimensions are in MM and should be checked on site prior to commencement of work; do not scale off this drawing.
3. This drawing is to be read in conjunction with all other relevant information.
3. Discrepancies between drawings and information to be referred to Architect without delay.

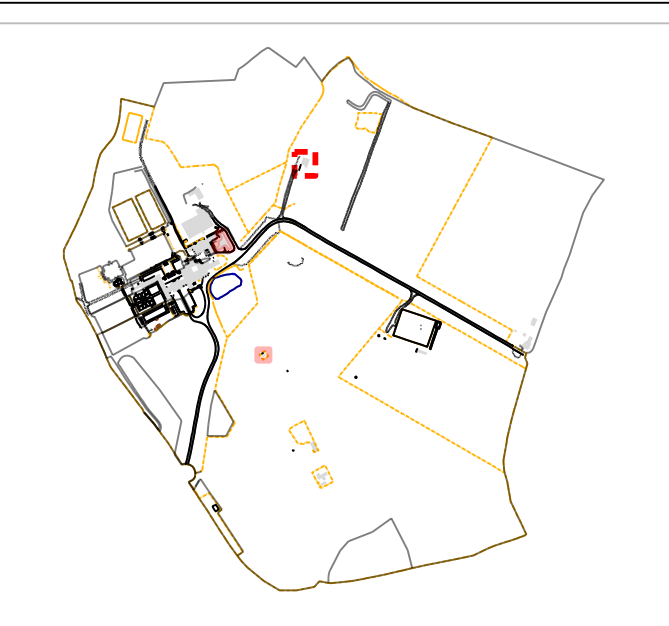

P01	Issued for planning	11.07.24
Revision	Description	Date

0 m 5m

KAY PILSBURY THOMAS ARCHITECTS
S P C A B A L
HONEYLANDS RADWINTER SAFFRON WALDEN ESSEX
CB10 2JT | 01799 599208 | info@kpt.co.uk | kpt.co.uk

Client
The Door UK Ltd

Project
Temple Dinsley
Preston, Hitchin, Hertfordshire,
SG4 7RT

Drawing title
**Existing GA Drawings:
Summer House**

Purpose of issue
Planning

Job no. Status Scale @ A1
641 S0 1:100

Checked by
ST

Date Revision
13.05.24 P01

Drawing number
641-KS-03-SH-DR-A-02001