



Sadleir (B)

4 bed, 6 person,
168.6sqm GIA,
7.42sqm Built-in storage

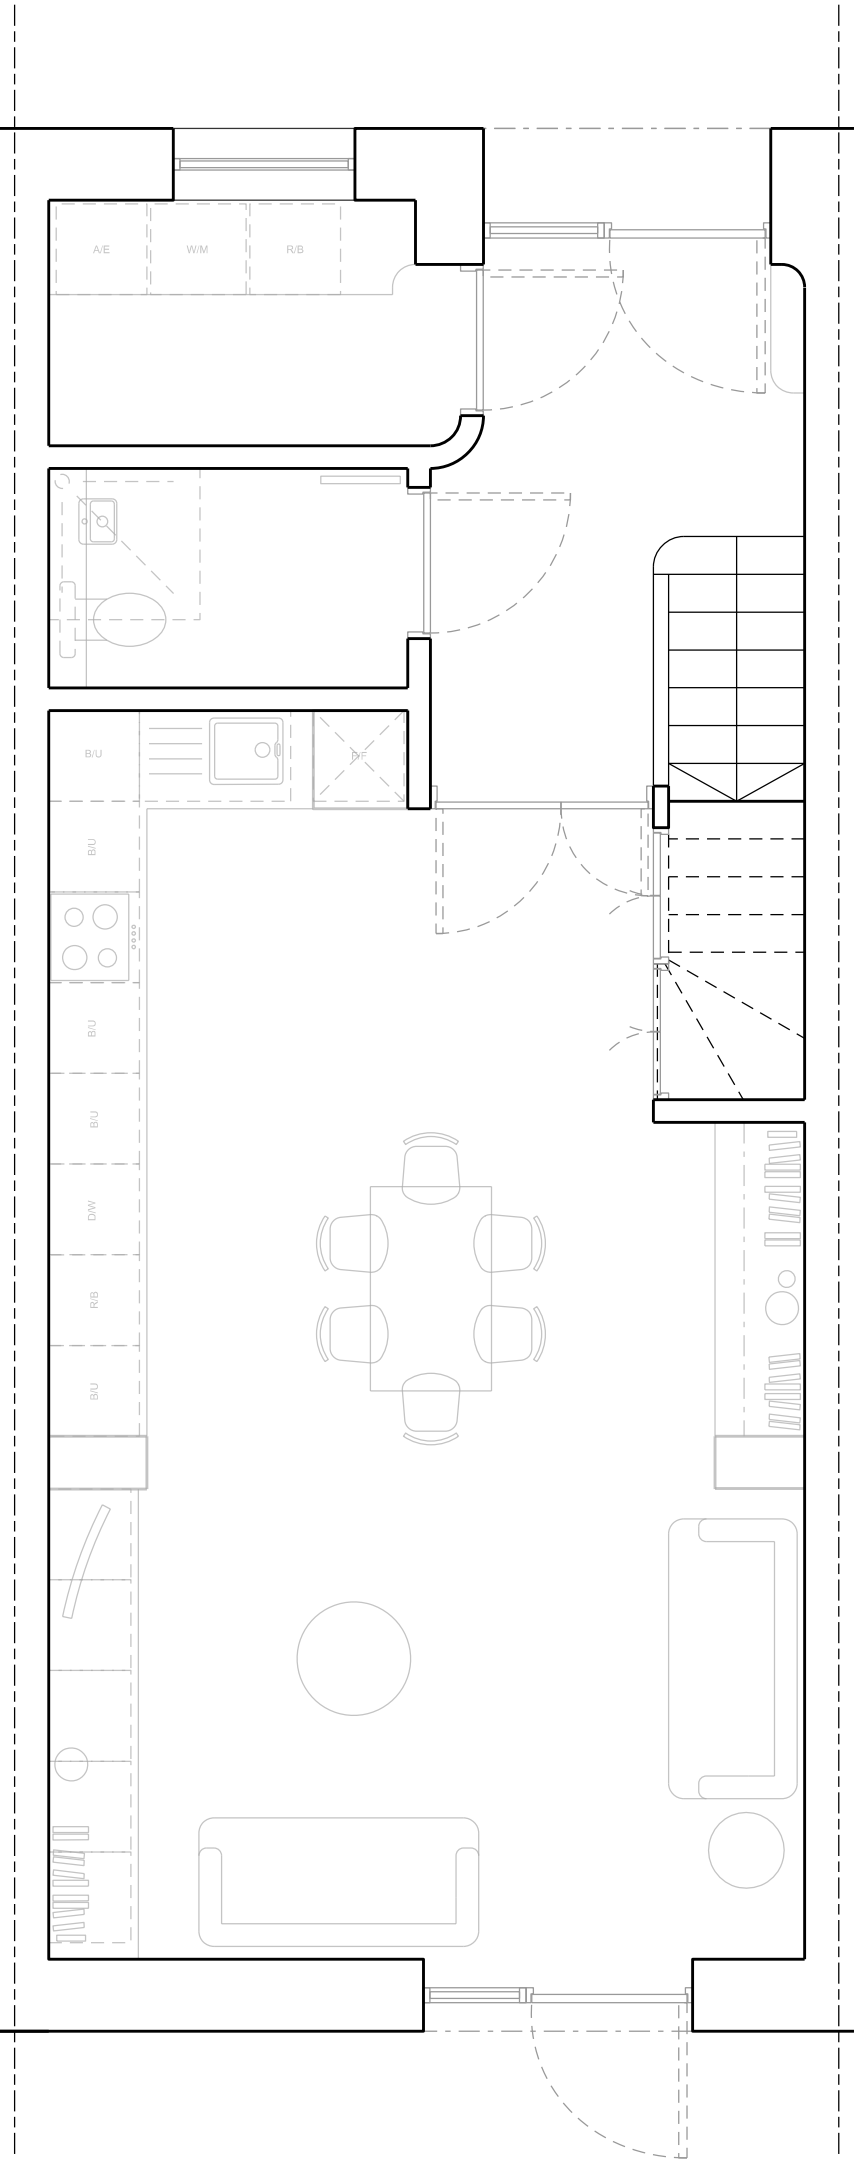


A	Ground Floor

58.5sqm GIA,
1.65sqm Built-in storage

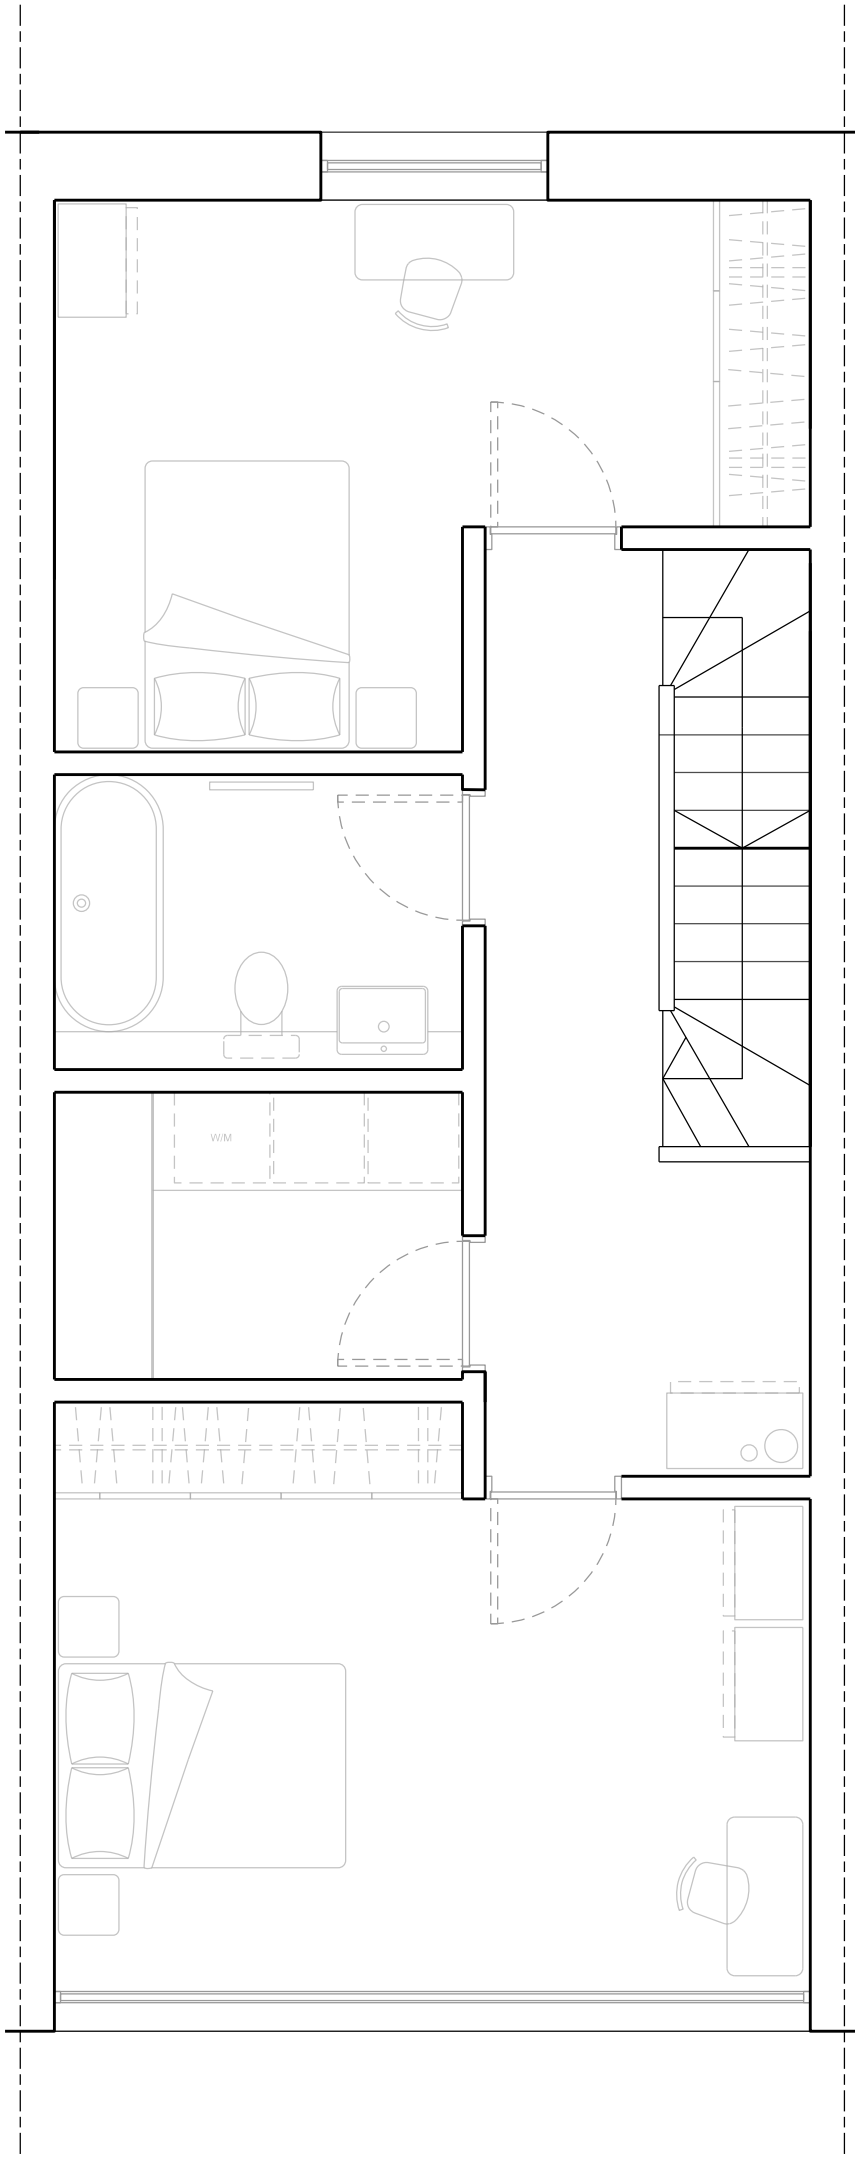

B	First Floor


59.2sqm GIA,
3.7sqm Built-in storage

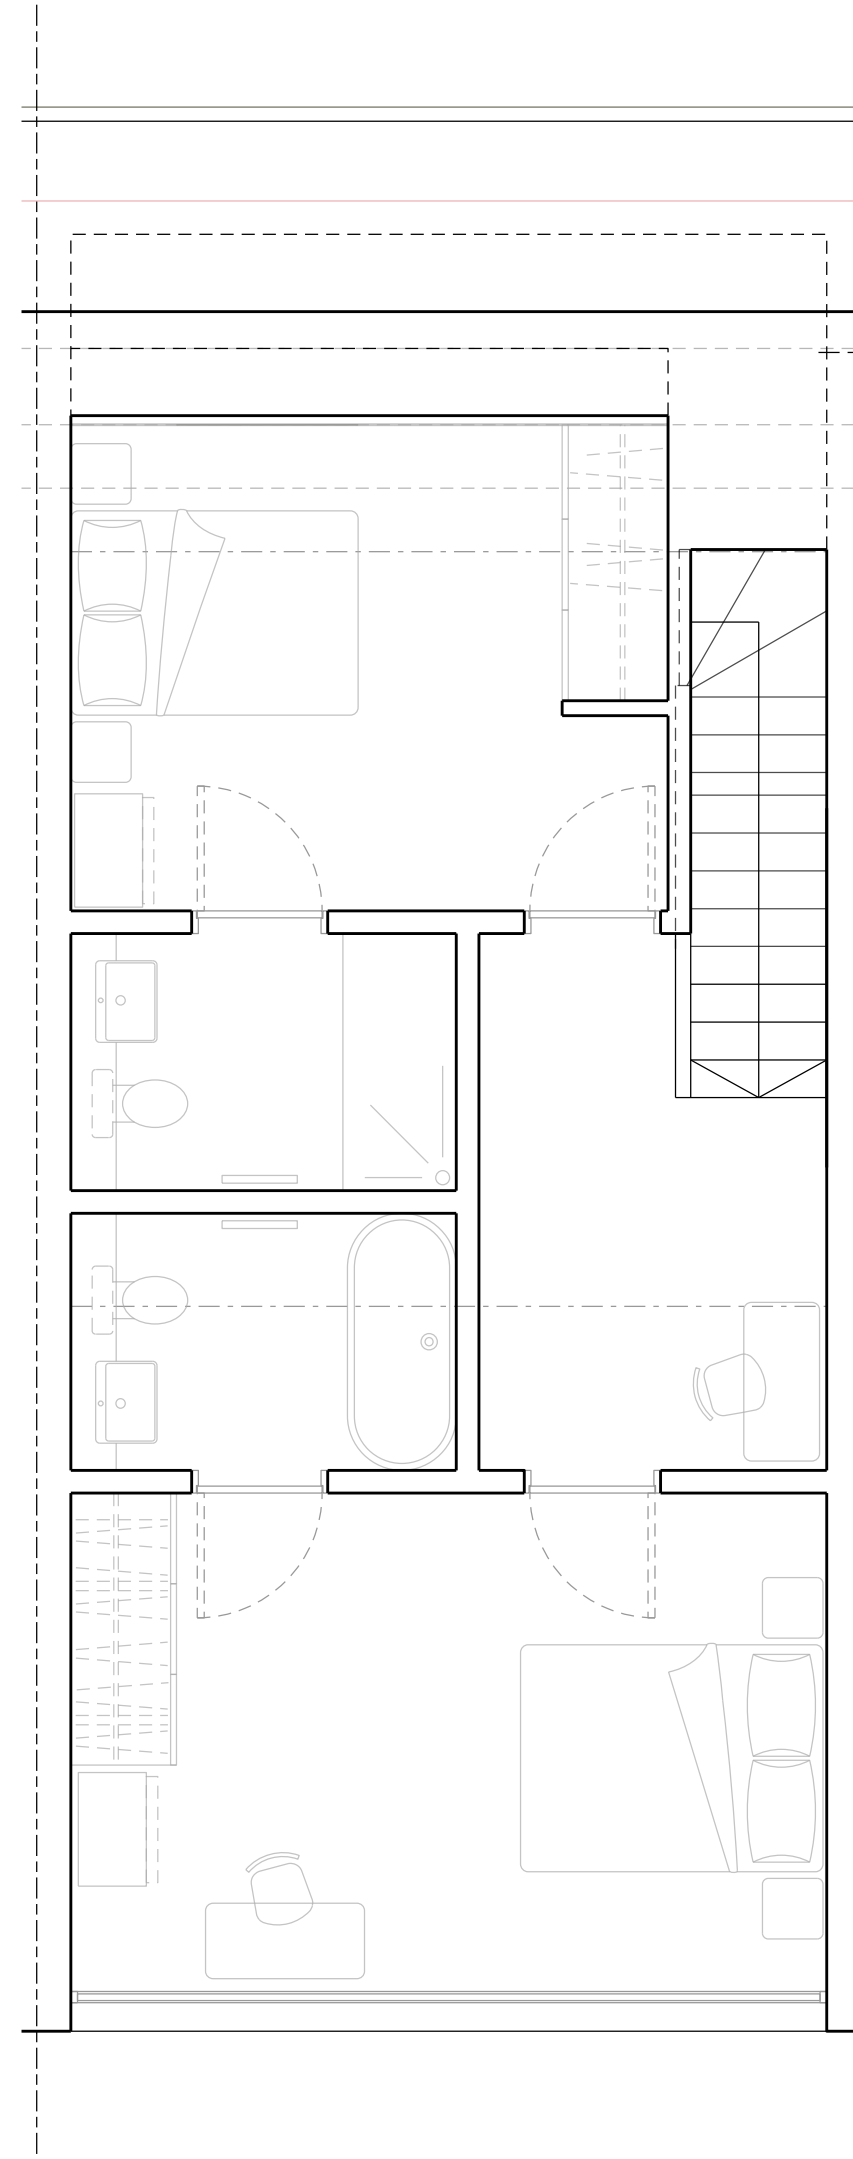

C	Second Floor

50.9sqm GIA,
2.07sqm Built-in storage

DO NOT SCALE OFF THIS DRAWING
DO NOT SUBSTITUTE ANY OF THE PRODUCTS OR MATERIALS.
1. This is a planning drawing and is intended for this use only; it must not be used for construction.
2. All dimensions are in MM and should be checked on site prior to commencement of work; do not scale off this drawing.
3. This drawing is to be read in conjunction with all other relevant information.
3.Discrepancies between drawings and information to be referred to Architect without delay.

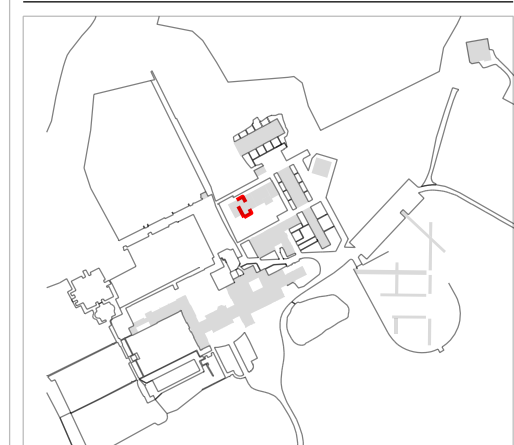

P01	Issued for Planning	25.06.24
Revision	Description	Date

0 m 2.5 m

K AY PILSBURY THOMAS ARCHITECTS
S **C** **A** **A** **L**
HONEYLANDS RADWINTER SAFFRON WALDEN ESSEX
CB10 2JT | 01799 599208 | info@kpt.co.uk | kpt.co.uk

Client
The Door UK Ltd

Project
Temple Dinsley
Preston, Hitchin, Hertfordshire,
SG4 7RT

Drawing title
**Proposed Layouts:
House 61 ~ Sadleir L**

Purpose of issue
Planning

Job no.	Status	Scale @ A2
641	S0	1:50

Checked by
ST

Date	Revision
17.04.24	P01

Drawing number
641-KS-06-SD-DR-A-12610