



Edwin (B)

2 bed, 4 person,
81.2sqm GIA,
1.45sqm Built-in storage

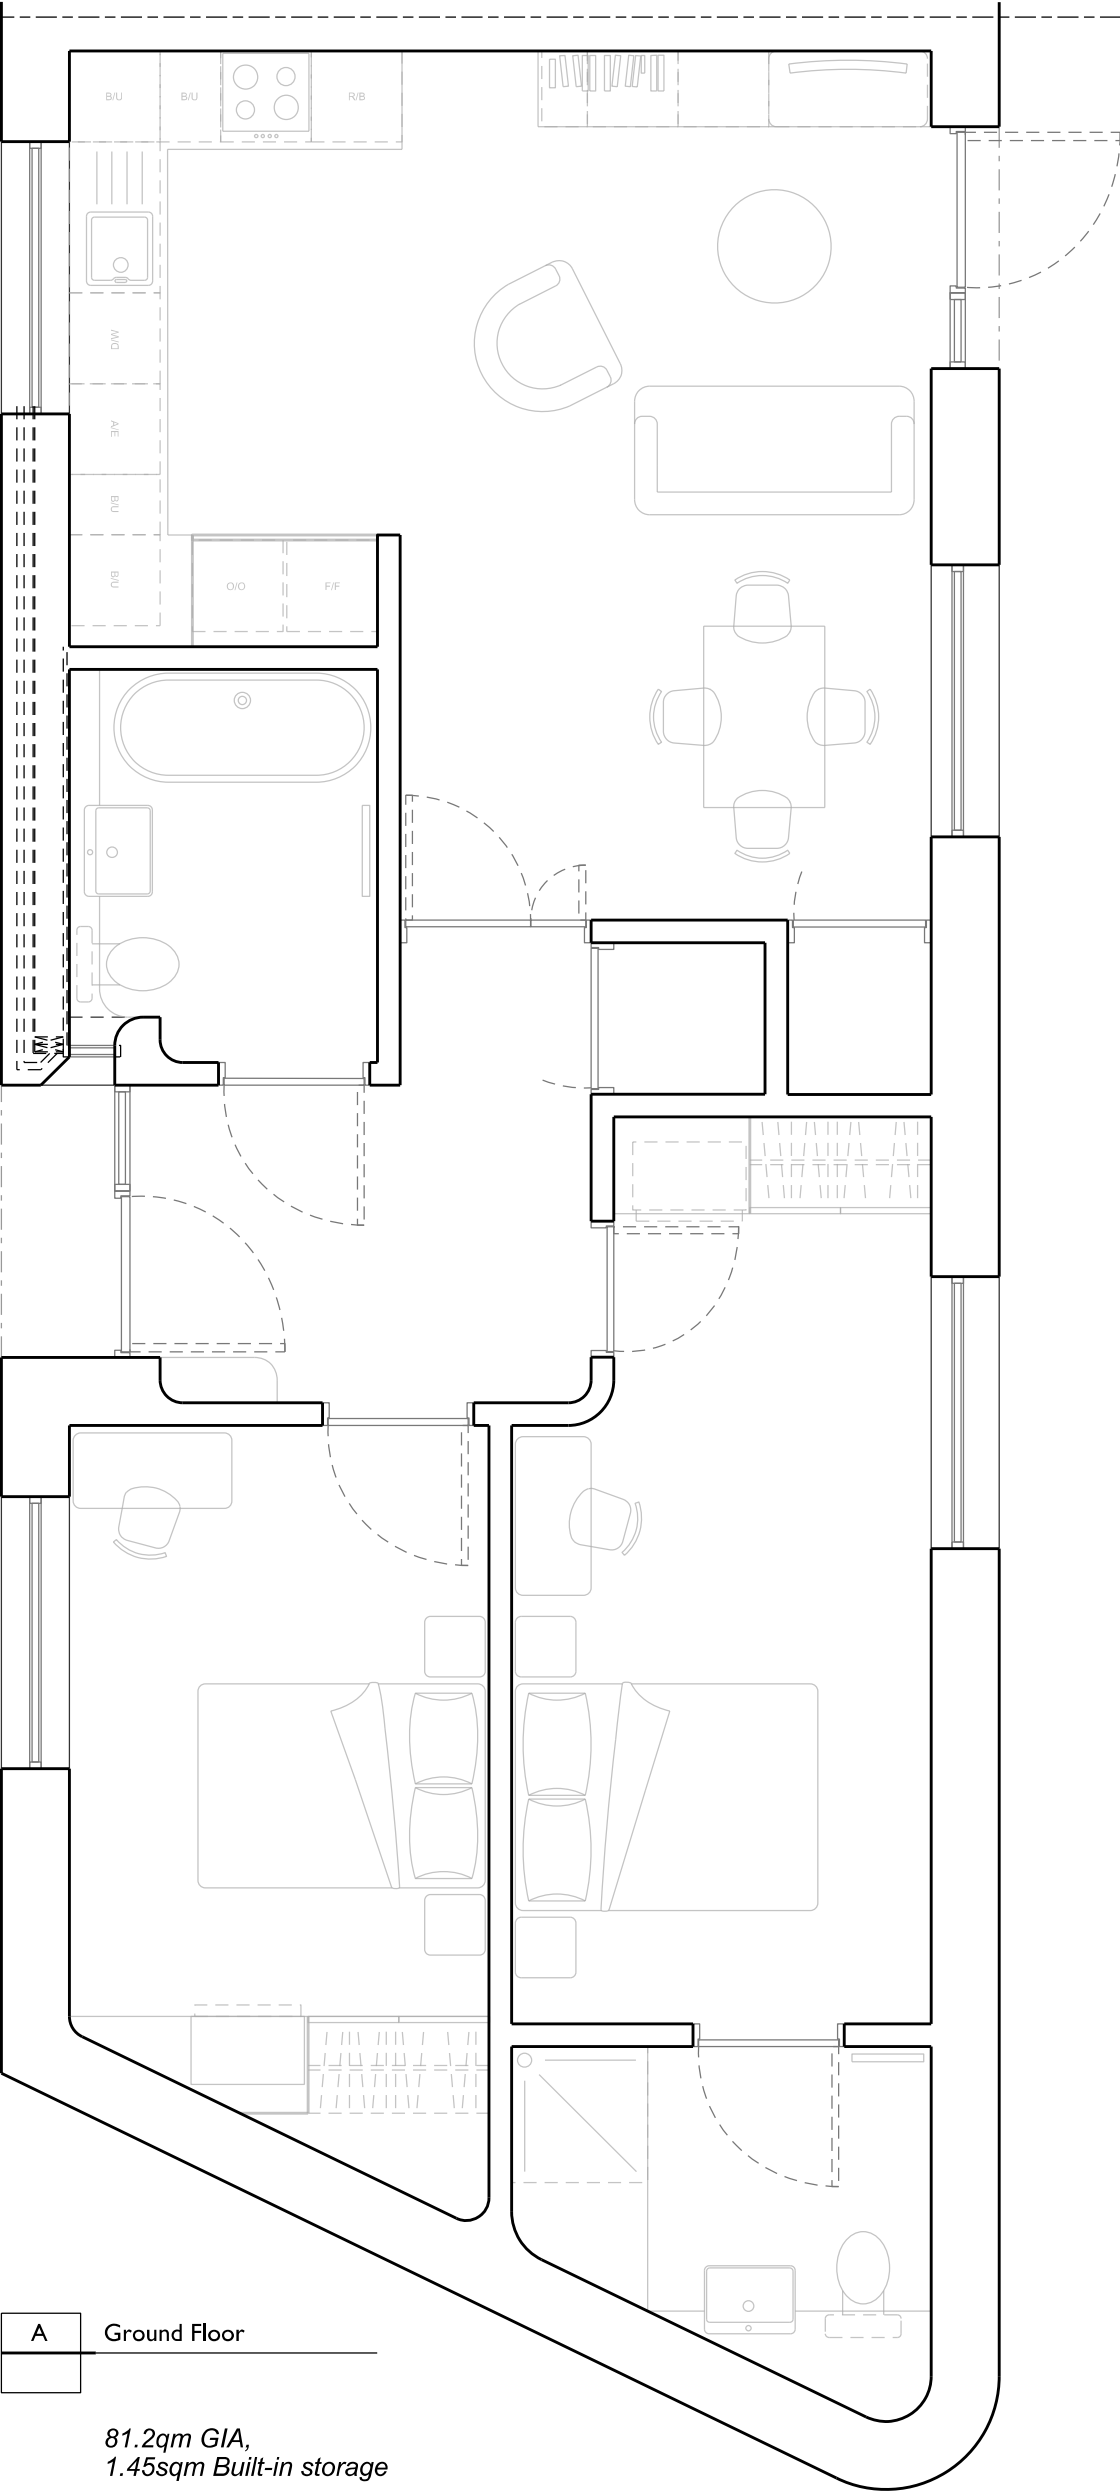


Edwin (C)

2 bed, 4 person,
109.9sqm GIA,
5.7sqm Built-in storage

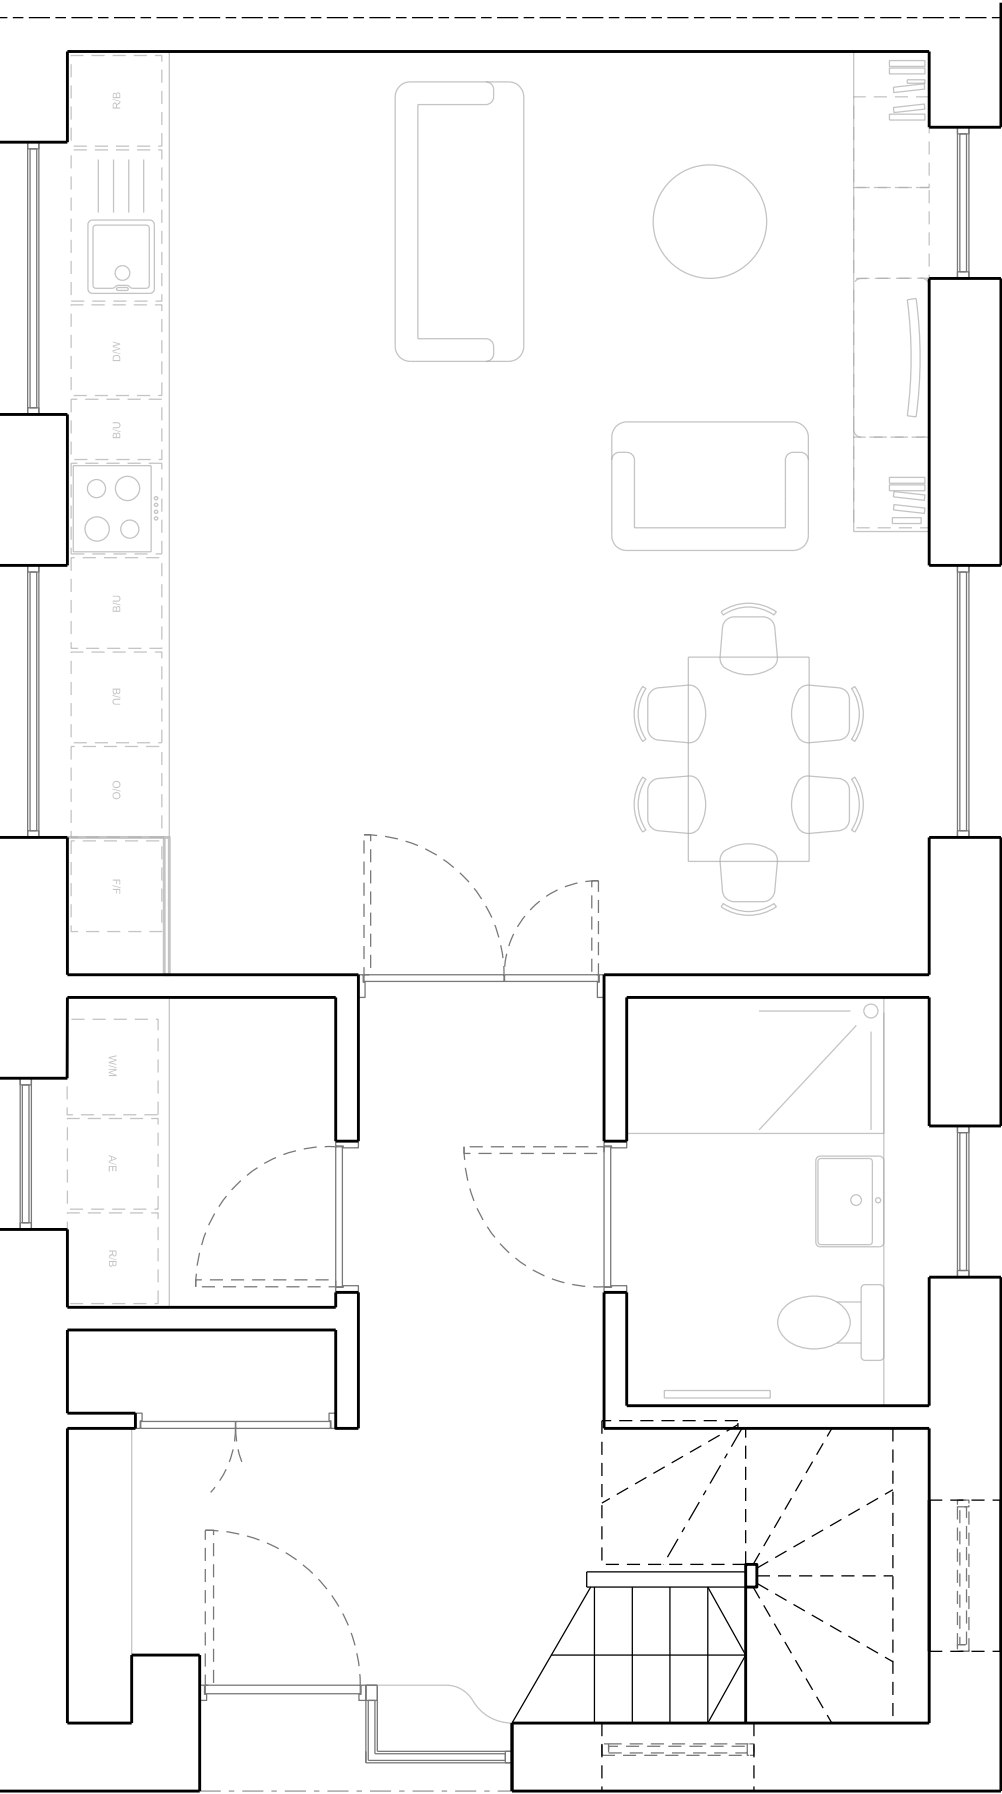

B First Floor


62.7sqm GIA,
2sqm Built-in storage

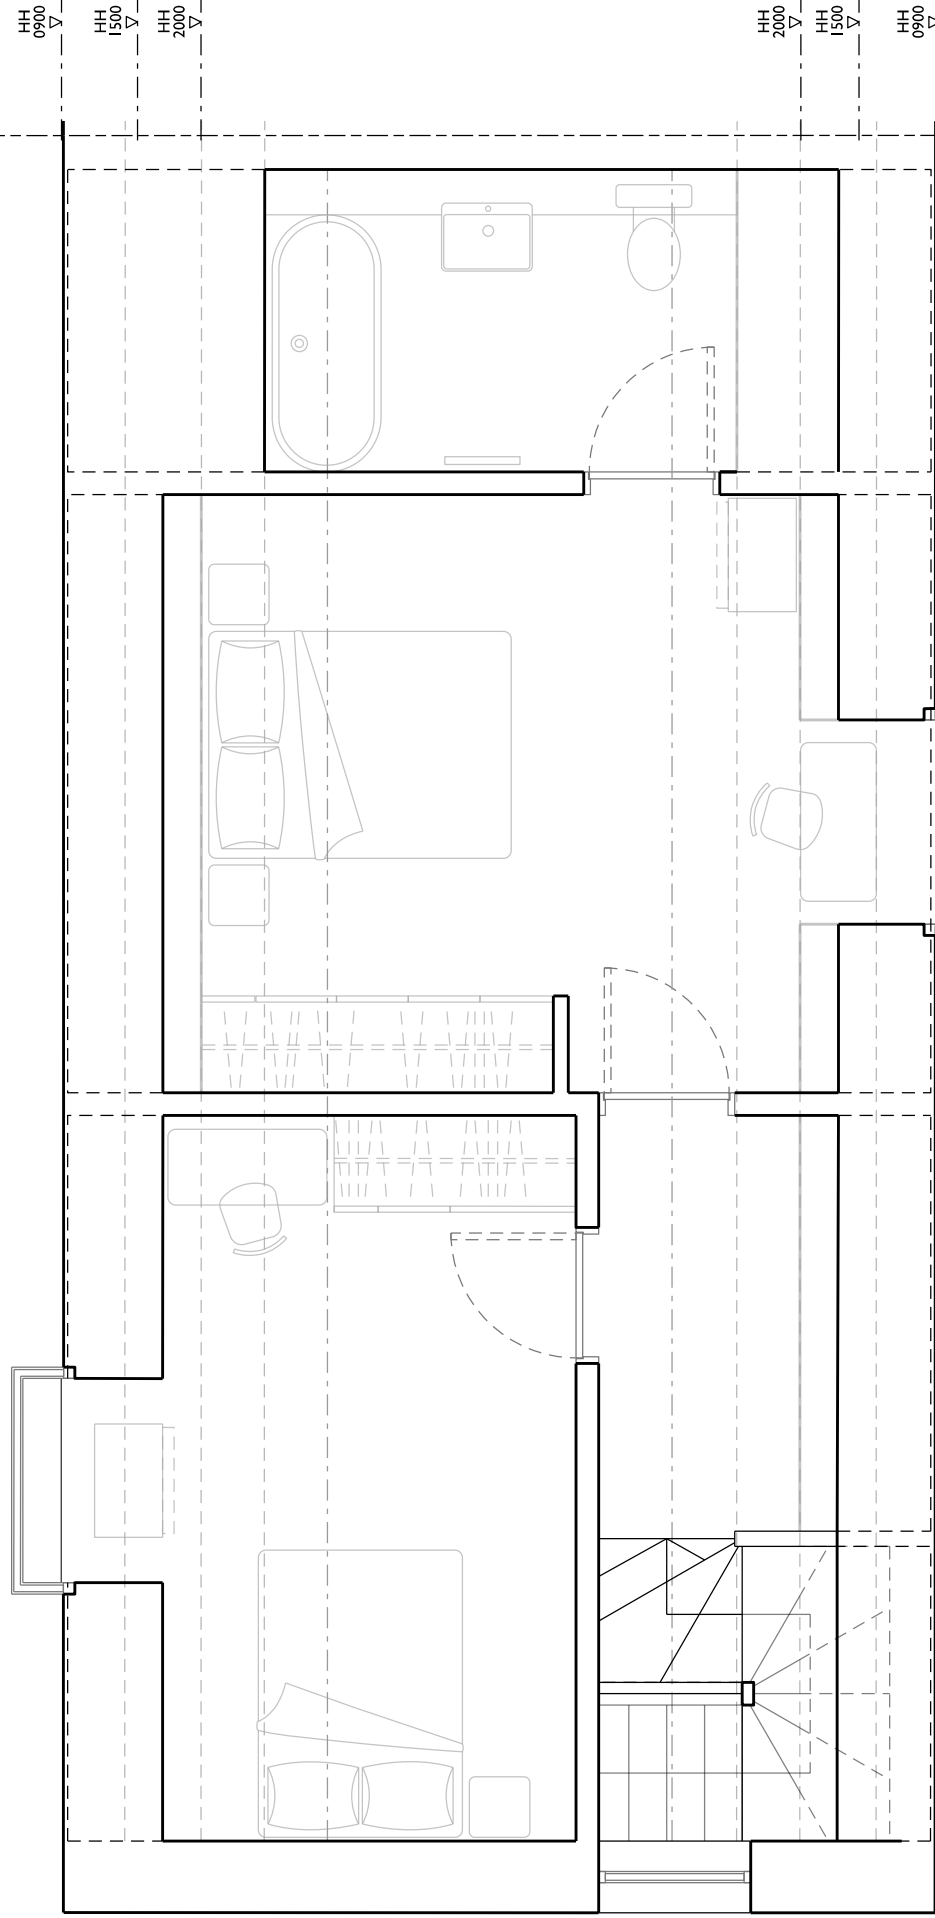

C Second Floor

47.2sqm GIA,
3.7sqm Built-in storage

DO NOT SCALE OFF THIS DRAWING
DO NOT SUBSTITUTE ANY OF THE PRODUCTS OR MATERIALS.
1. This is a planning drawing and is intended for this use only; it must not be used for construction.
2. All dimensions are in MM and should be checked on site prior to commencement of work; do not scale off this drawing.
3. This drawing is to be read in conjunction with all other relevant information.
3. Discrepancies between drawings and information to be referred to Architect without delay.

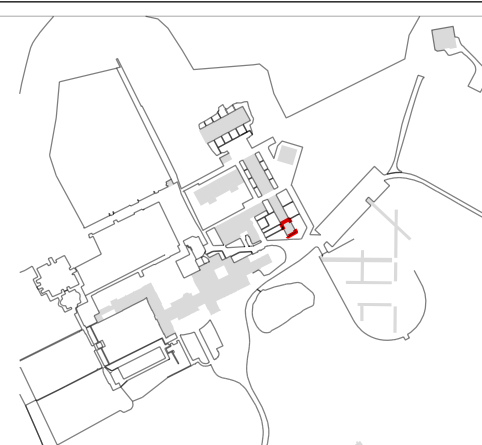

P01 Issued for Planning 25.06.24
Revision Description Date
0 m 2.5 m
AY PILSBURY THOMAS ARCHITECTS
HONEYLANDS RADWINTER SAFFRON WALDEN ESSEX
CB10 2JT 01799 599208 | info@kpt.co.uk | kpt.co.uk

Client
The Door UK Ltd

Project
Temple Dinsley
Preston, Hitchin, Hertfordshire,
SG4 7RT

Drawing title
**Proposed Layout:
Apartments 46 & 47 ~ Edwin**

Purpose of issue
Planning

Job no. Status Scale @ A2
641 S0 1:50

Checked by
ST

Date Revision
30.04.24 P01

Drawing number
641-KS-06-ED-DR-A-12460