



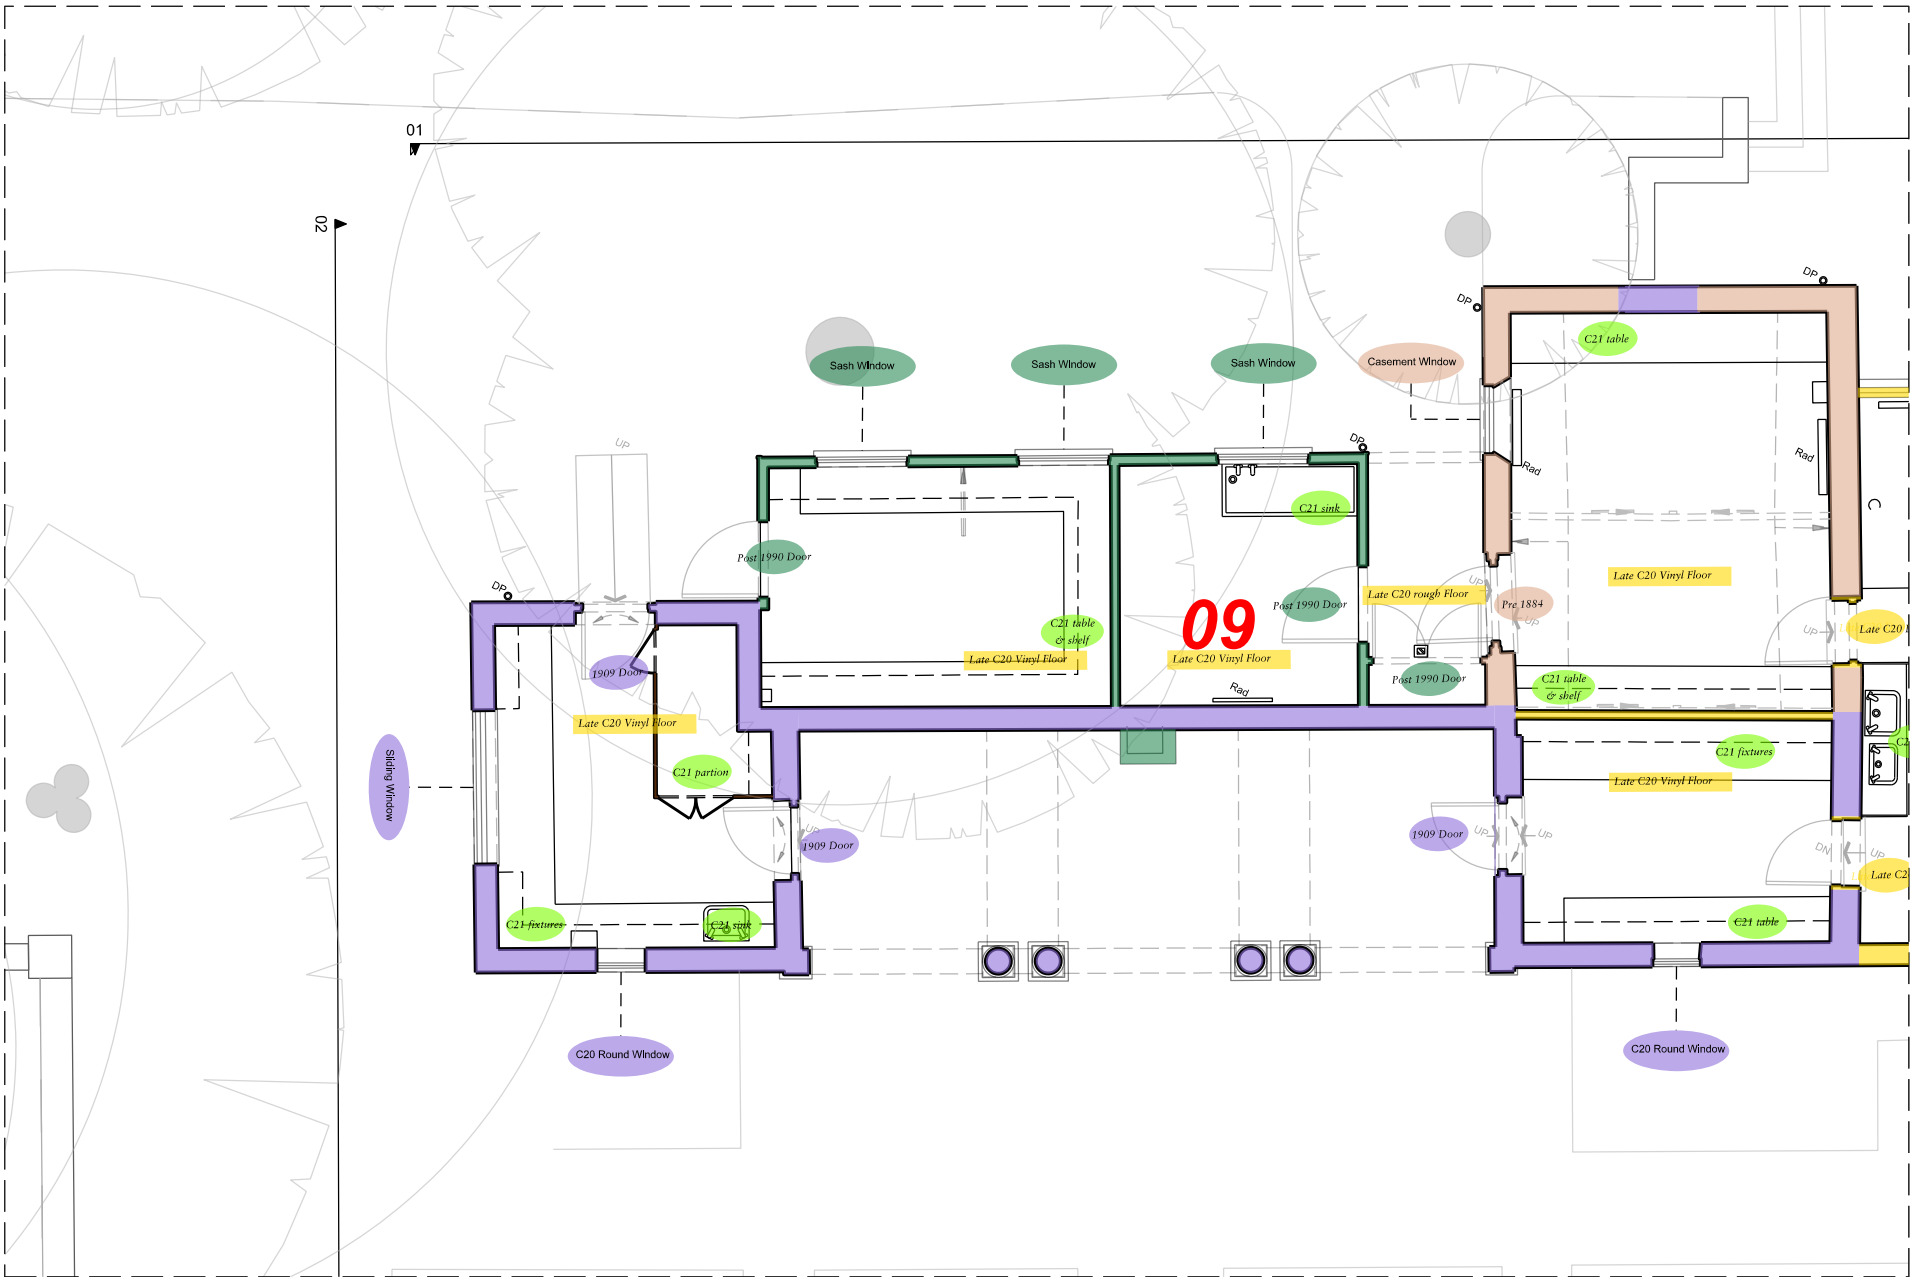

A Phasing Plan: Apartment 09 ~ Pavilion

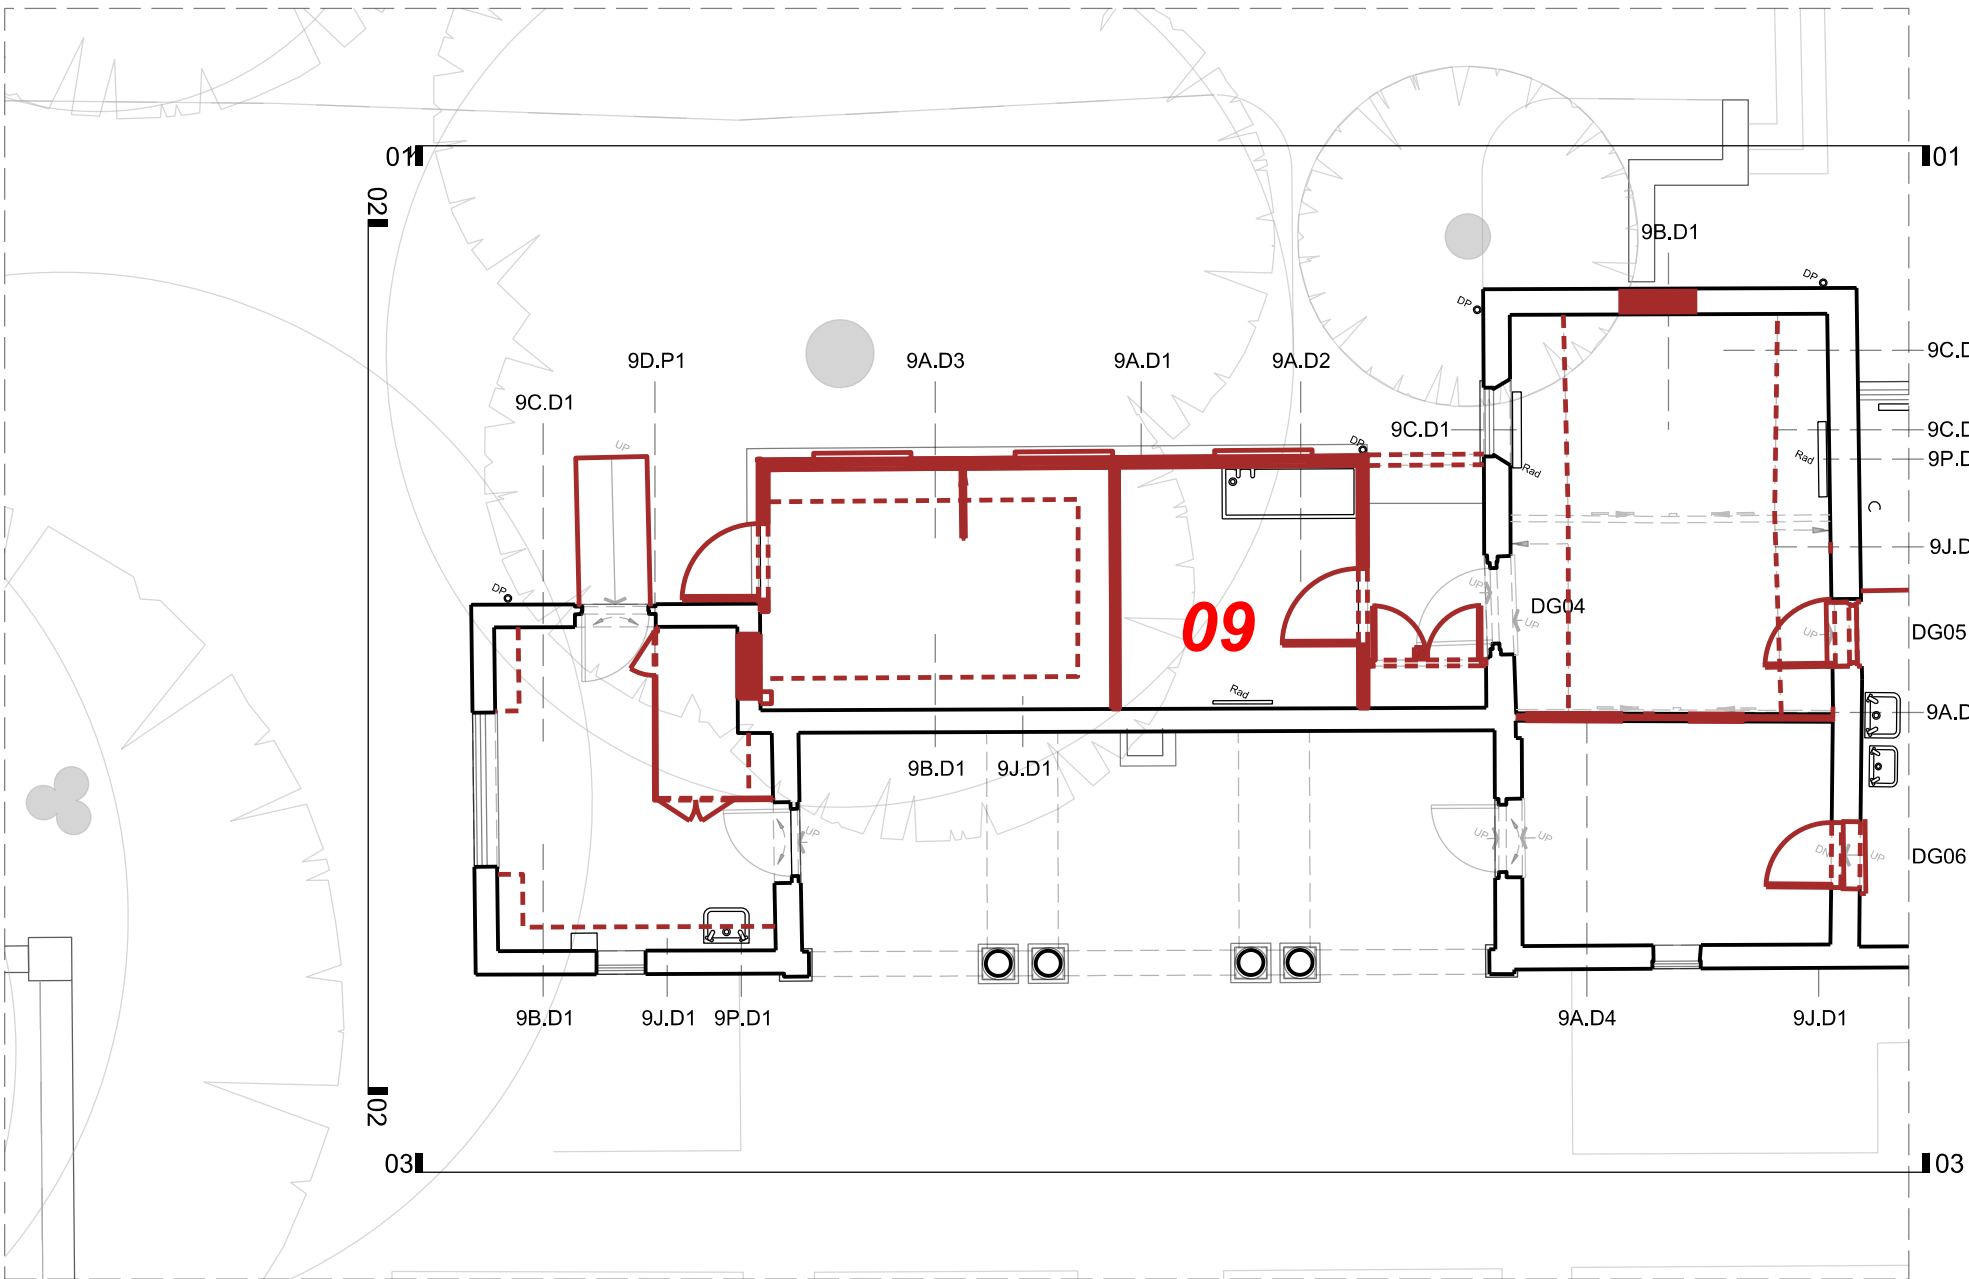


B Demolition Plan: Apartment 09 ~ Pavilion

DO NOT SCALE OFF THIS DRAWING
DO NOT SUBSTITUTE ANY OF THE PRODUCTS OR MATERIALS.

1. This is a planning drawing and is intended for this use only:
It must not be used for construction.
2. All dimensions are in MM, unless specified otherwise, and
should be checked on site prior to commencement of work.
3. This drawing is to be read in conjunction with all other
relevant information.
4. All discrepancies to be referred to Architect without delay.

DEMOLITION:
9A.01 (SHEDS)
9A.02 (SHEDS)
9A.03 (SHEDS)
9A.04 (PARTITIONS)

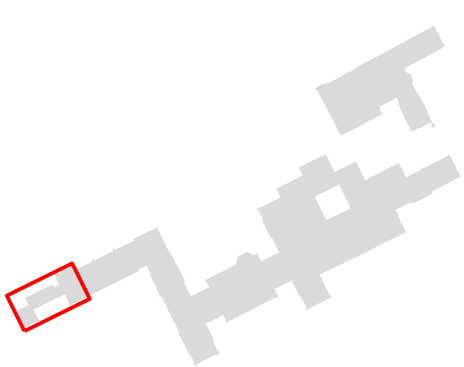

- 1714
- 18th Century
- Pre 1884
- 1911 Lutyens
- 1909 Lutyens
- Late 20th Century
- Post 1950
- Between 1959-72
- Post 1990
- 21st Century

P02	Phasing Drawing and Key Updated	16.04.24
P01	Preliminary Issue	11.04.24
Revision	Description	Date



KAY PILSBURY THOMAS ARCHITECTS
S C A B A L
HONEYLANDS RADWINTER SAFFRON WALDEN ESSEX CB10 2TJ
01799 599208 | info@kpt.co.uk | kpt.co.uk

COPYRIGHT ©

Client
The Door UK Ltd
Project
Temple Dinsley
Preston, Hitchin, Hertfordshire, SG4 7RT
Drawing title
**Demolition & Phasing Layout:
09 ~ Pavilion**

Purpose of Issue

Planning

Job no. Status Scale @ A2 Revision
641 S0 1:100 P02

Date
11.04.24

Drawn by Checked by
SS SS

Drawing number
641-KS-06-MB-DR-A-02091