




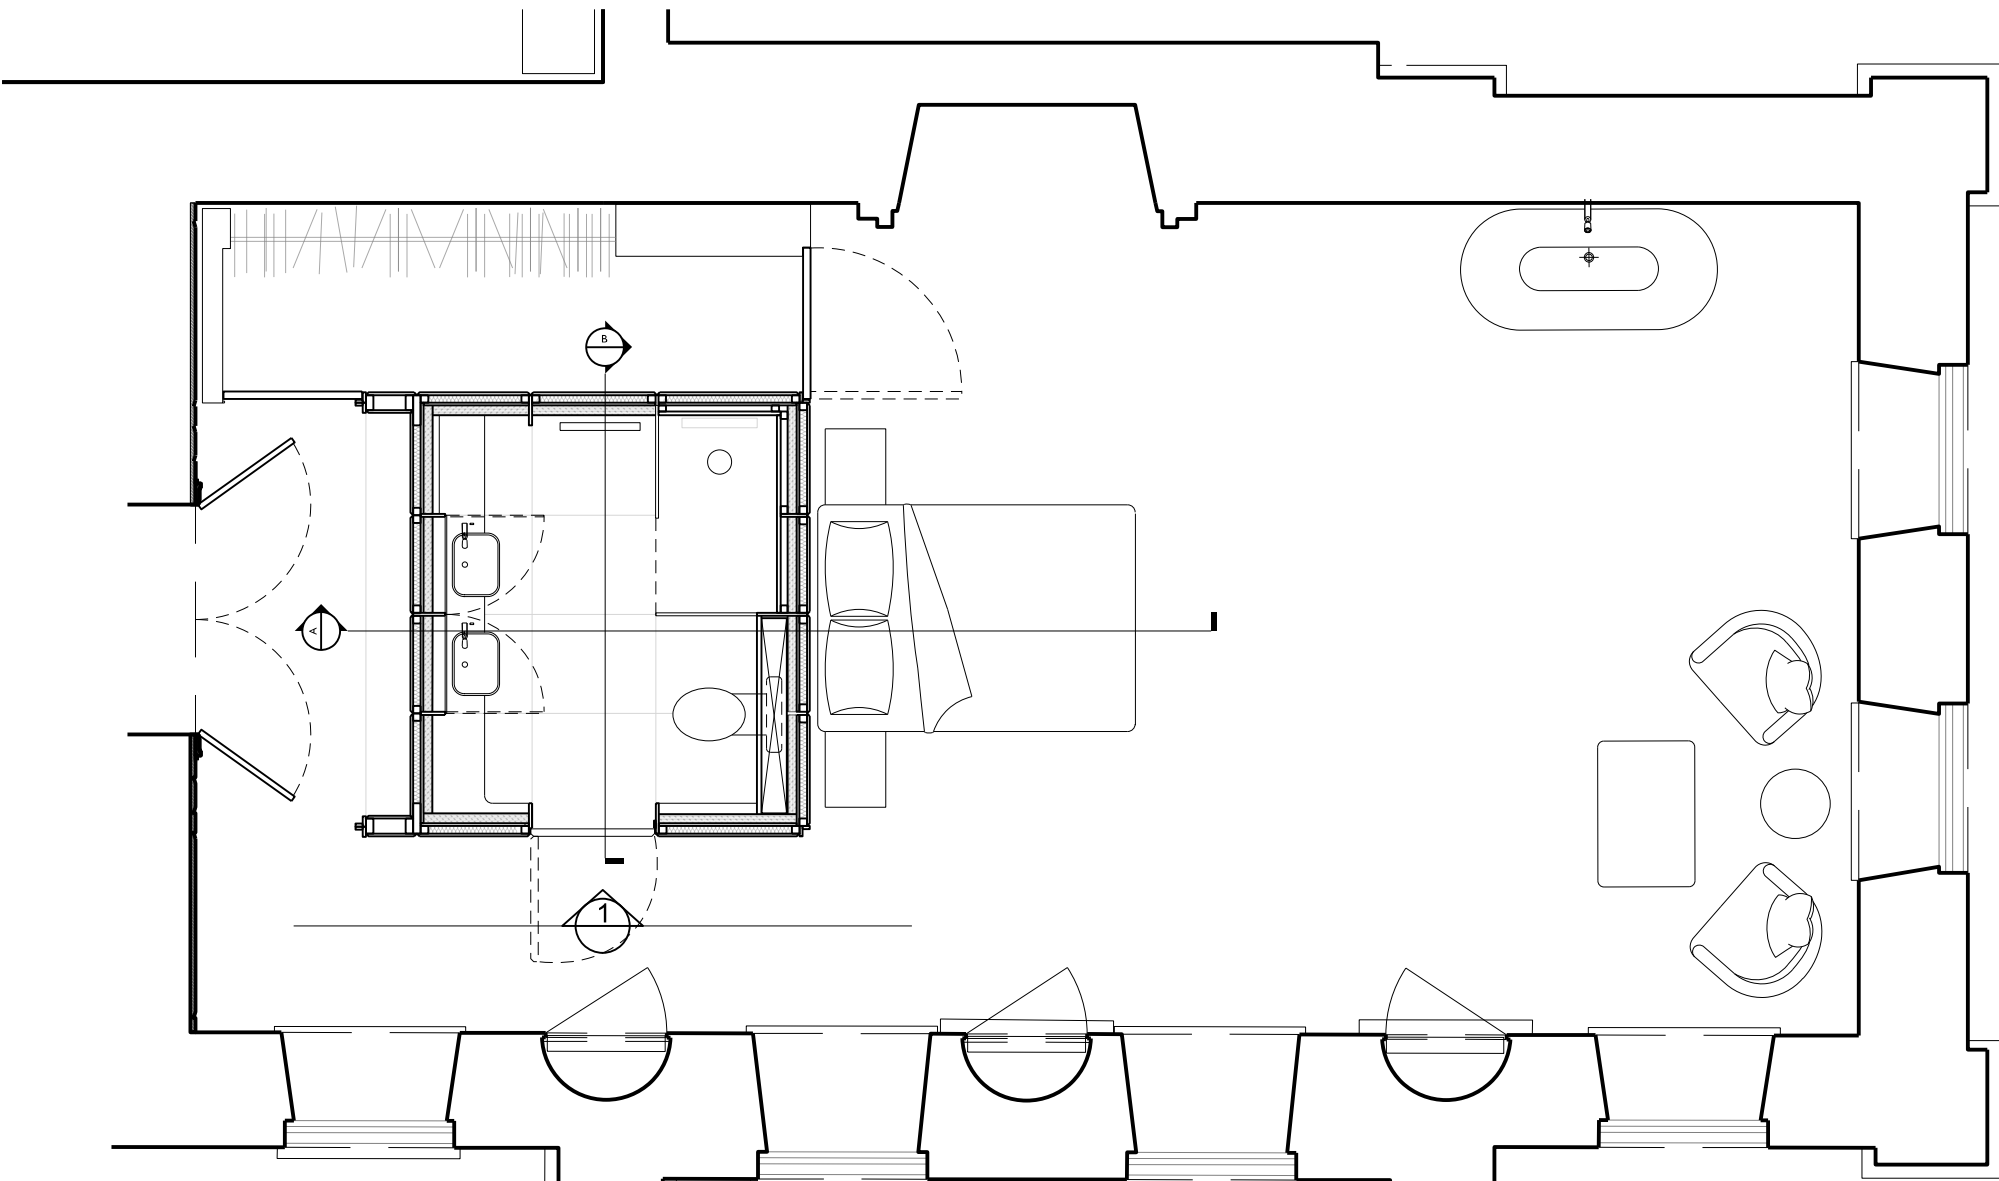


A Principal Bathroom Pod ~ Plan

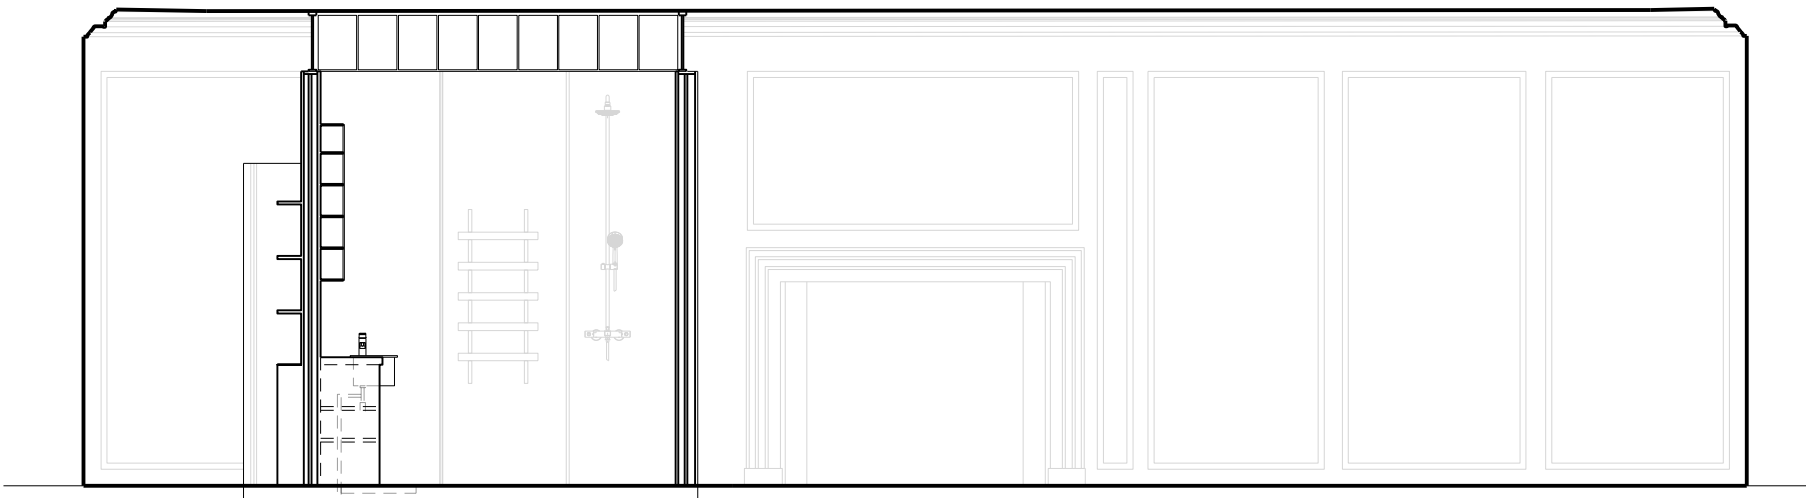

B Principal Bathroom Pod ~ Section A - A

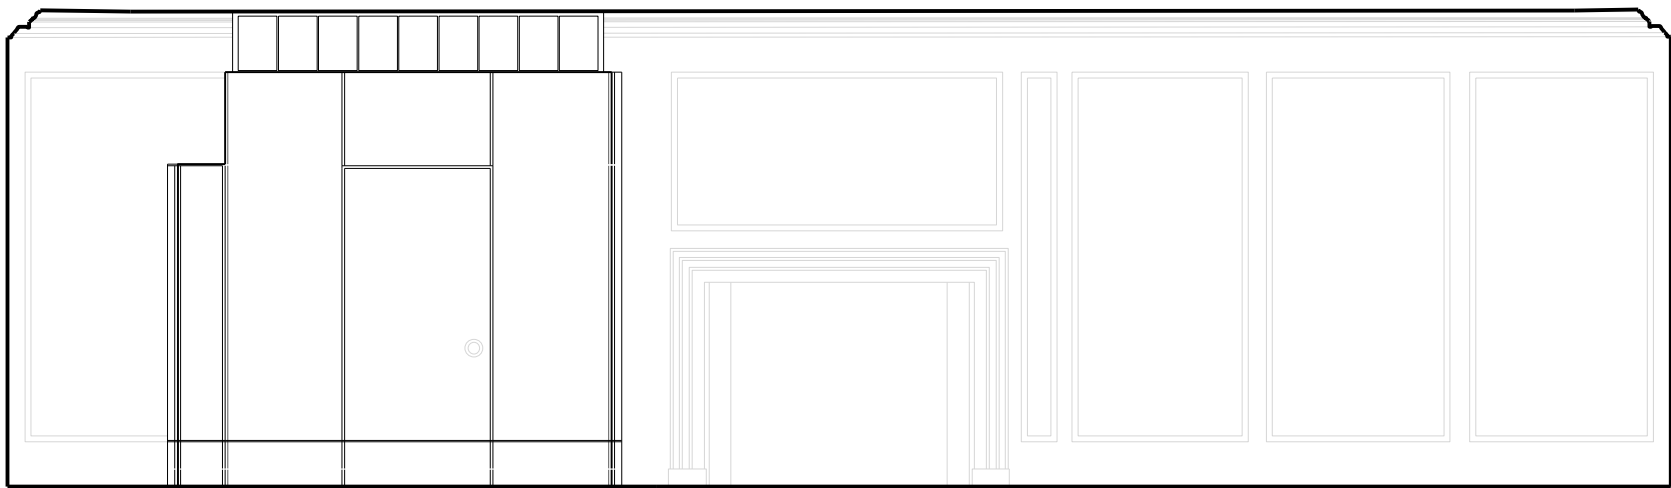


C Principal Bathroom Pod ~ Elevation I

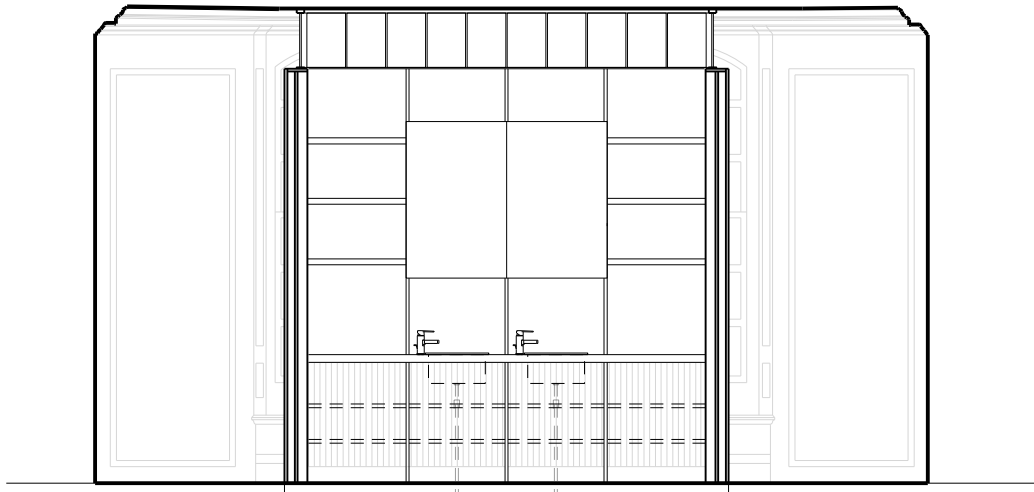

D Principal Bathroom Pod ~ Section B - B

DO NOT SCALE OFF THIS DRAWING
DO NOT SUBSTITUTE ANY OF THE PRODUCTS OR MATERIALS.

1. This is a planning drawing and is intended for this use only; it must not be used for construction.
2. All dimensions are in MM, unless specified otherwise, and should be checked on site prior to commencement of work.
3. This drawing is to be read in conjunction with all other relevant information.
4. All discrepancies to be referred to Architect without delay.

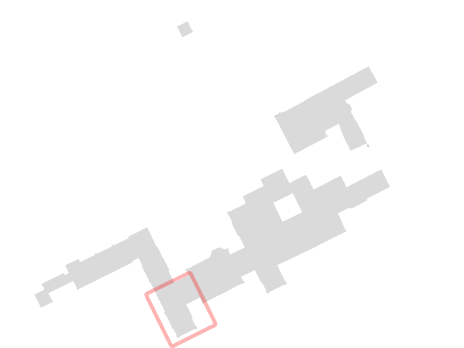

P02	Reversal of amenities in Pod	17.04.24
P01	Initial issue	15.04.24
Revision	Description	Date

0 m 5 m

KAY PILSBURY THOMAS ARCHITECTS
S C A B A L
HONEYLANDS RADWINTER SAFFRON WALDEN ESSEX CB10 2TJ
01799 599208 | info@kpt.co.uk | kpt.co.uk

COPYRIGHT ©

Client
The Door UK Ltd
Project
Temple Dinsley
Preston, Hitchin, Hertfordshire, SG4 7RT
Drawing title
**Proposed:
Landseer:
Principle Bathroom Pod**
Purpose of Issue
Planning

Job no. Status Scale @ A2 Revision
641 S0 1:50 P01

Date
15.04.24

Drawn by Checked by
RH -

Drawing number
641-KS-06-MB-DR-A-12010