



A Proposed GA Elevation - Edwin (E), Violet (E), Ithel (E)
12001



B Proposed GA Elevation - Violet (V), Edwin (V)
12004

PROPOSED STORE MATERIALS:


- Timber frame
- Red brick external walls
- Corten roof
- Dark-metal doors
- Dark metal rainwater goods

PROPOSED VIOLET MATERIALS:


- Red brick walls
- Slate roof
- Corten midstreyl cladding
- Dark-metal windows
- Dark metal rainwater goods

PROPOSED EDWIN MATERIALS:

- Red brick walls
- Clay peg-tile roof
- Corten midstreyl cladding
- Dark-metal windows
- Dark metal rainwater goods

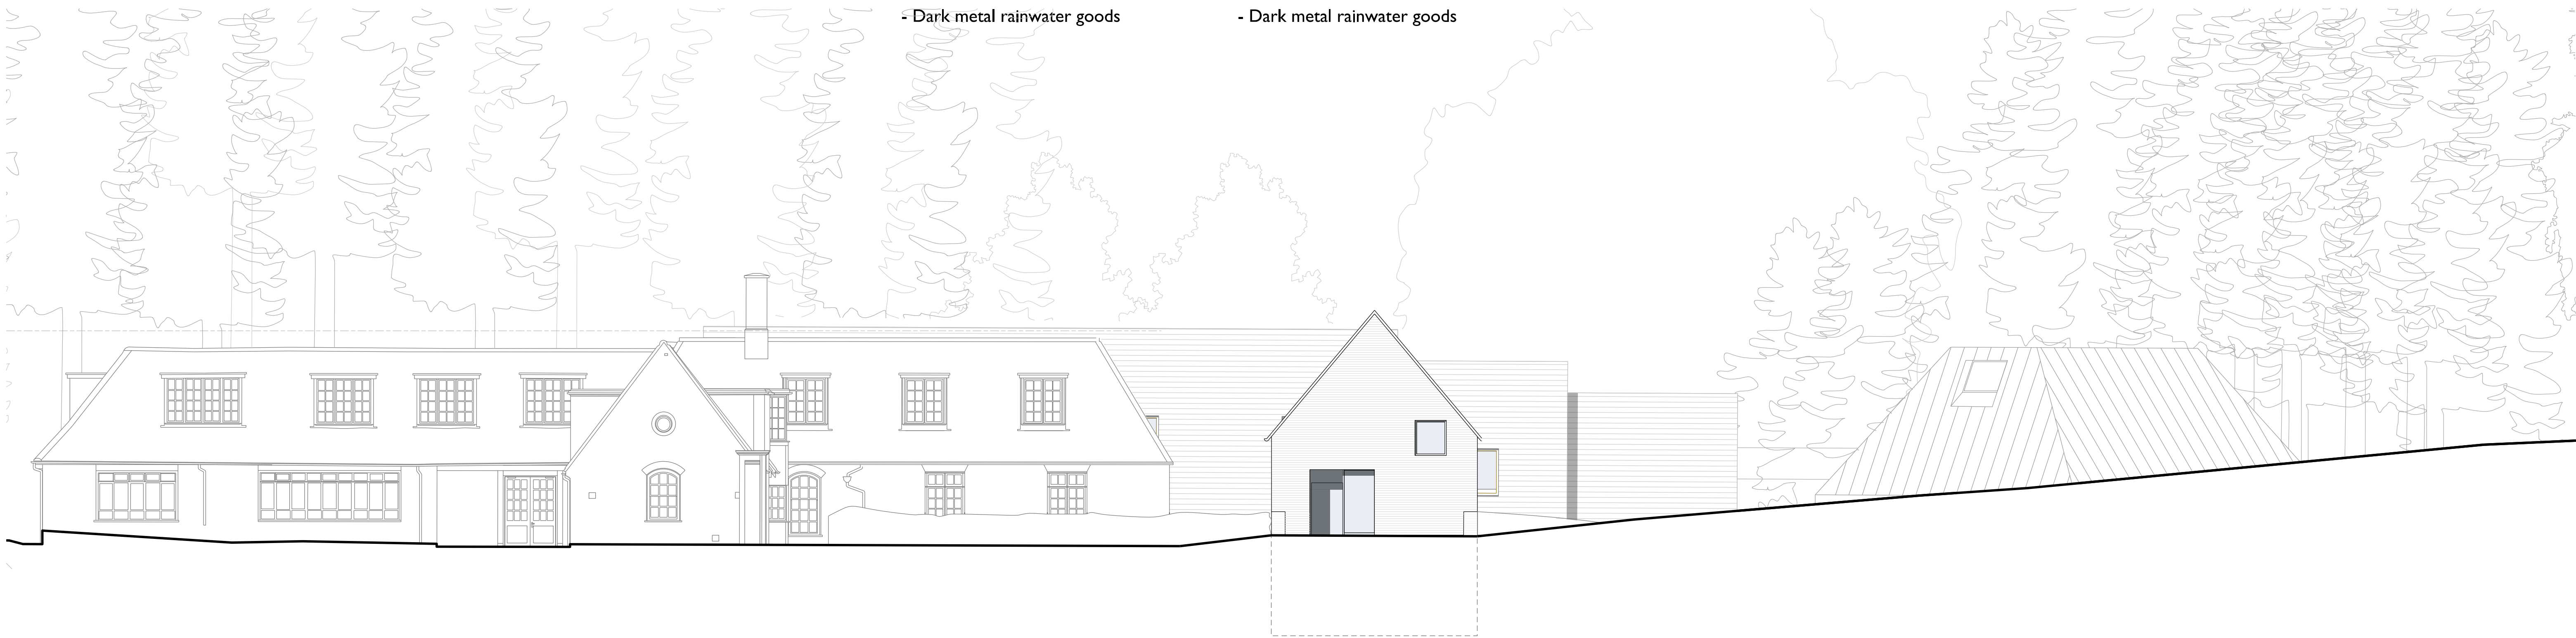


C Proposed GA Elevation - Edwin (S)
12004

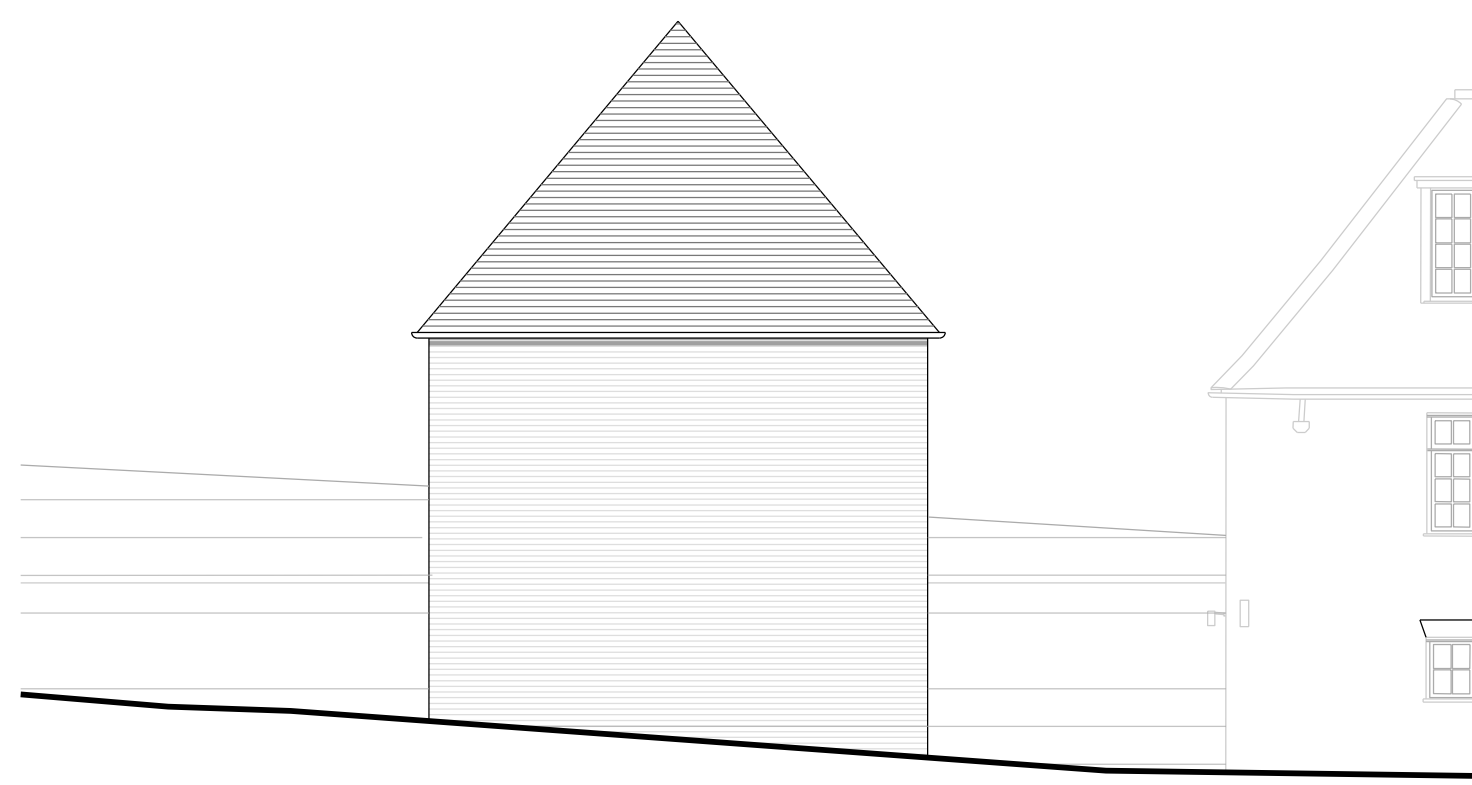

D Proposed GA Elevation - Edwin (N)
12004

DO NOT SCALE OFF THIS DRAWING
DO NOT SUBSTITUTE ANY OF THE PRODUCTS
OR MATERIALS.

1. This is a planning drawing and is intended for this use only; it must not be used for construction.
2. All dimensions are in MM and should be checked on site prior to commencement of work; do not scale off this drawing.
3. This drawing is to be read in conjunction with all other relevant information.
3. Discrepancies between drawings and information to be referred to Architect without delay.

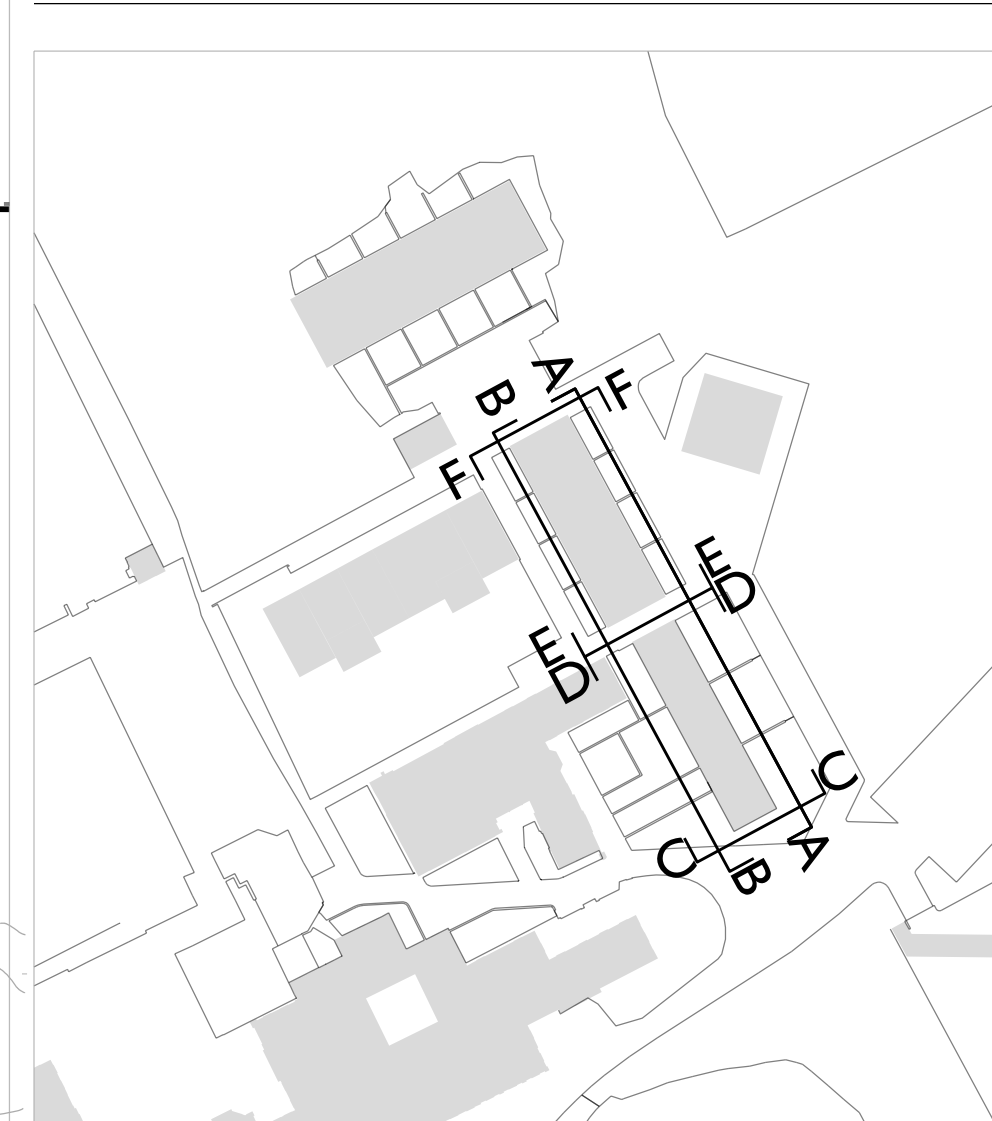

P03	Minor amendments to window openings	28.06.24
P02	Issued for Planning	25.06.24
P01	Preliminary issue	20.06.24

Revision	Description	Date
1	Issue	20.06.24

0m 5m 10m

KAY PILSBURY THOMAS ARCHITECTS
STUDIO **ELLISMAN** **AND** **ARCHITECTS** **TD**
HONEYLANDS RADWINTER SAFFRON WALDEN ESSEX
CB10 2TJ 01799 599208 | info@kpt.co.uk | kpt.co.uk

Client
The Door UK Ltd

Project
Temple Dinsley
Preston, Hitchin, Hertfordshire,
SG4 7RT

Drawing title
Proposed GA Elevations:
Sports Hall Housing:
Edwin, Violet & Ithel
Purpose of issue
Planning

Job no. Status Scale @ A0
641 S0 1:100

Checked by
ST

Date Revision
20.06.24 P03

Drawing number
641-KS-04-XX-DR-A-12350