


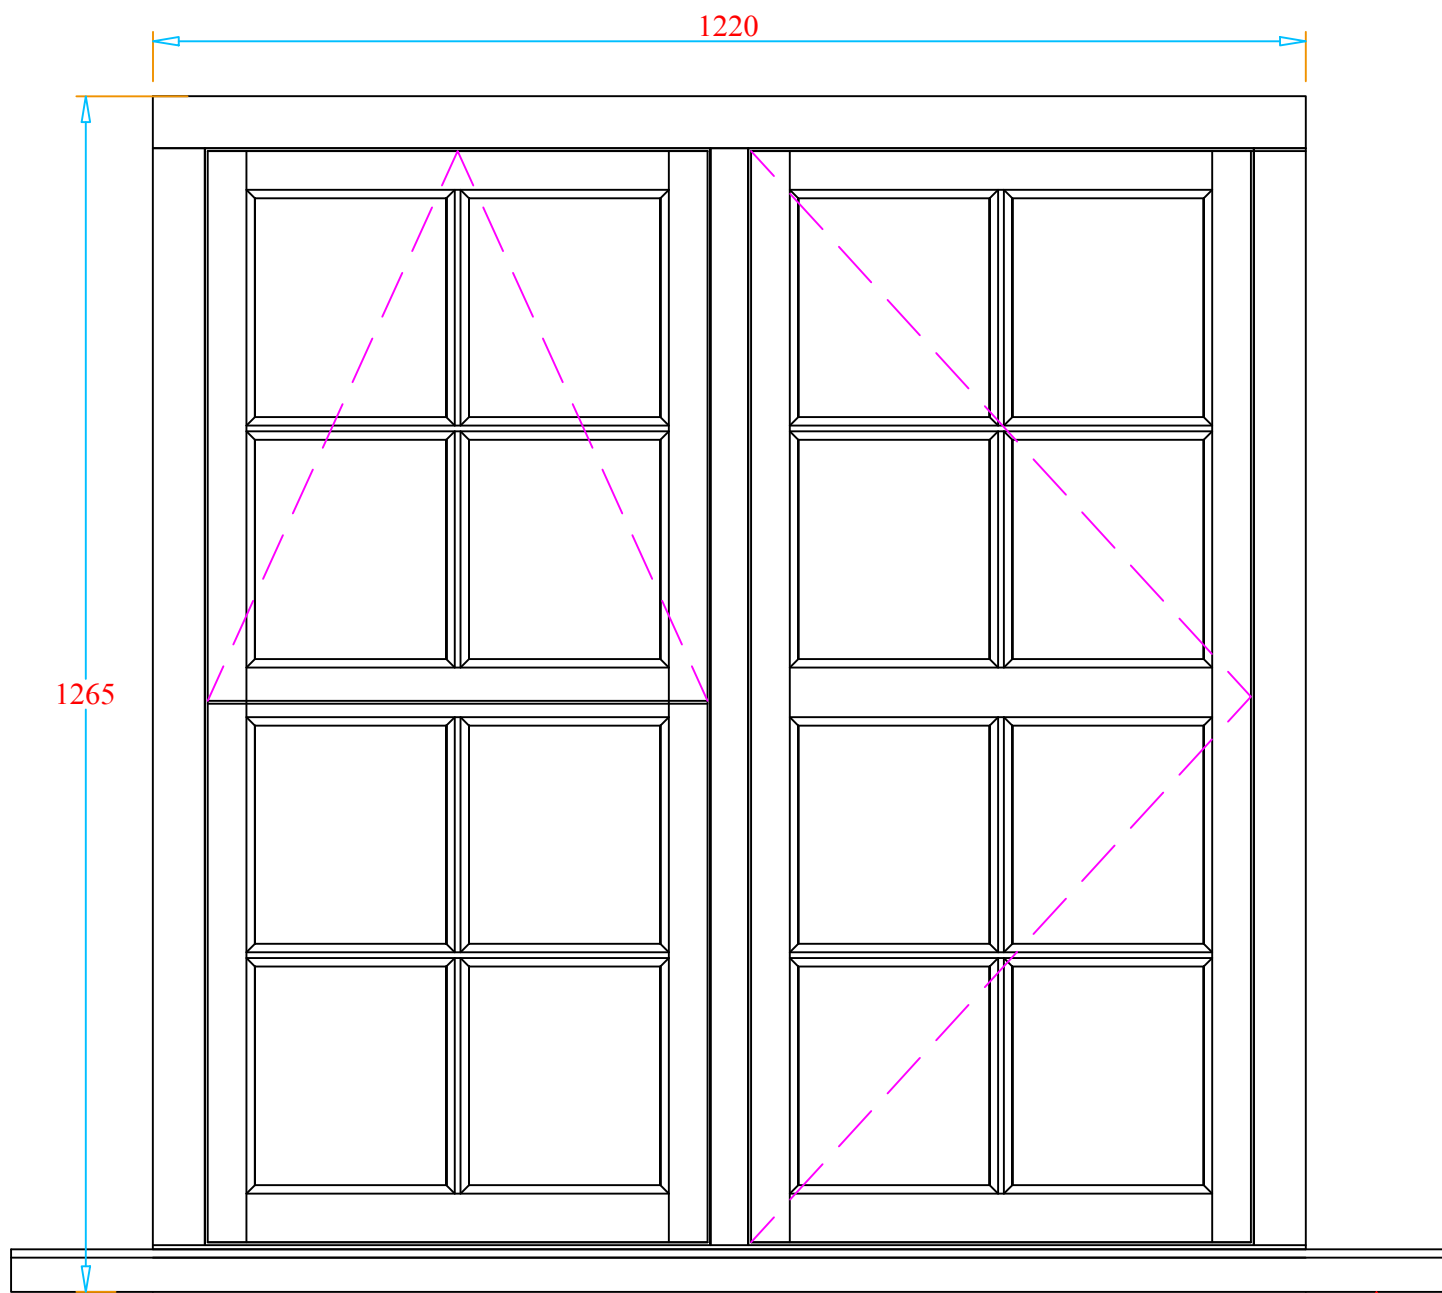


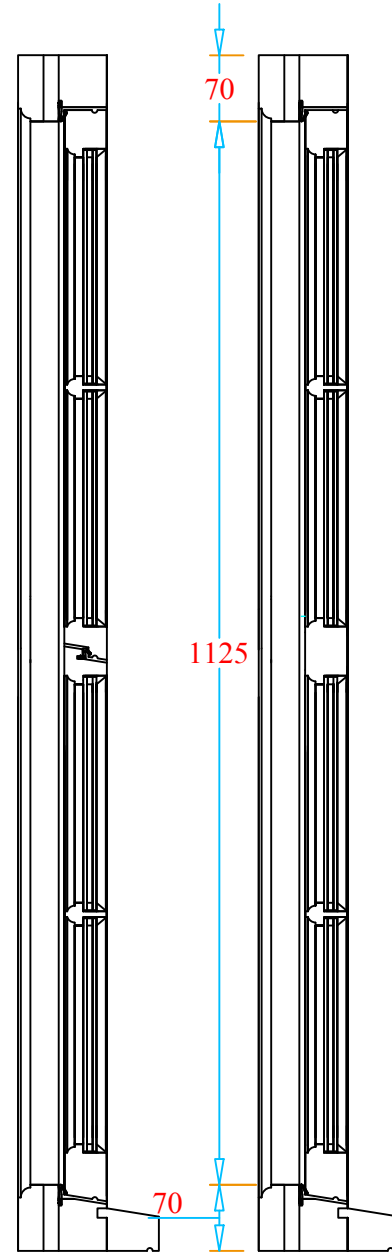

MIN 150MM HORNS

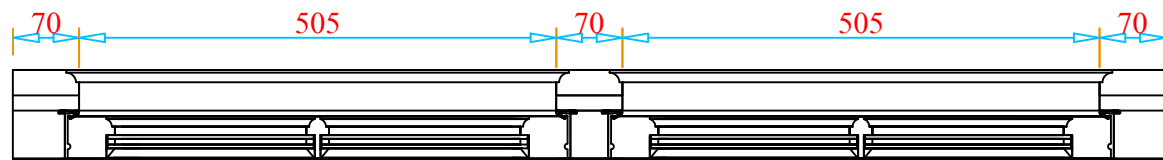

TYPICAL SECTIONS

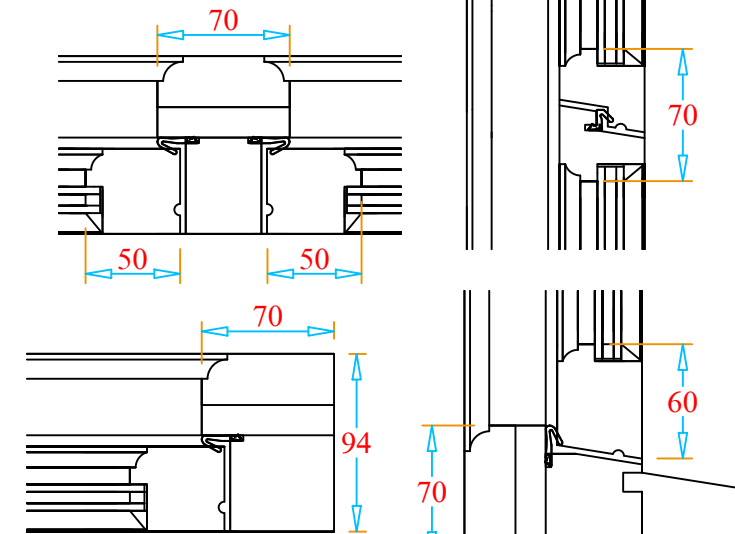

EXISTING WINDOW



PROJECT 170 WILBURY ROAD LETCWORTH		
TITLE BEDROOM WINDOW		
CLIENT AUSTIN BOOTLE		
PLEASE NOTE: LEAD TIMES ARE 4-6 WEEKS. SUBJECT TO DRAWING APPROVAL, CONFIRMED SITE SIZES AND AVAILABILITY OF MATERIALS.		
NOTES UTILE FRAME ACCOYA SASHES SLIM LINE DOUBLE GLAZED UNITS U VALUE 1.5 CLEAR GLASS BLACK IRONMONGERY WHITE PAINT FINISH FITTING BY WOODEN TREE LTD MAKING GOOD BY OTHERS		
WOODEN TREE LTD 4a WYMONDLEY HALL FARM PRIORY LANE LITTLE WYMONDLEY HERTFORDSHIRE SG4 7BL info@woodentree.co.uk lee@woodentree.co.uk 01462 516007		



WOODEN TREE
LTD.

DRAWN BY L SHEPPARD		DATE JUNE 2026
JOB NO X	DWG NO LS002	REV