




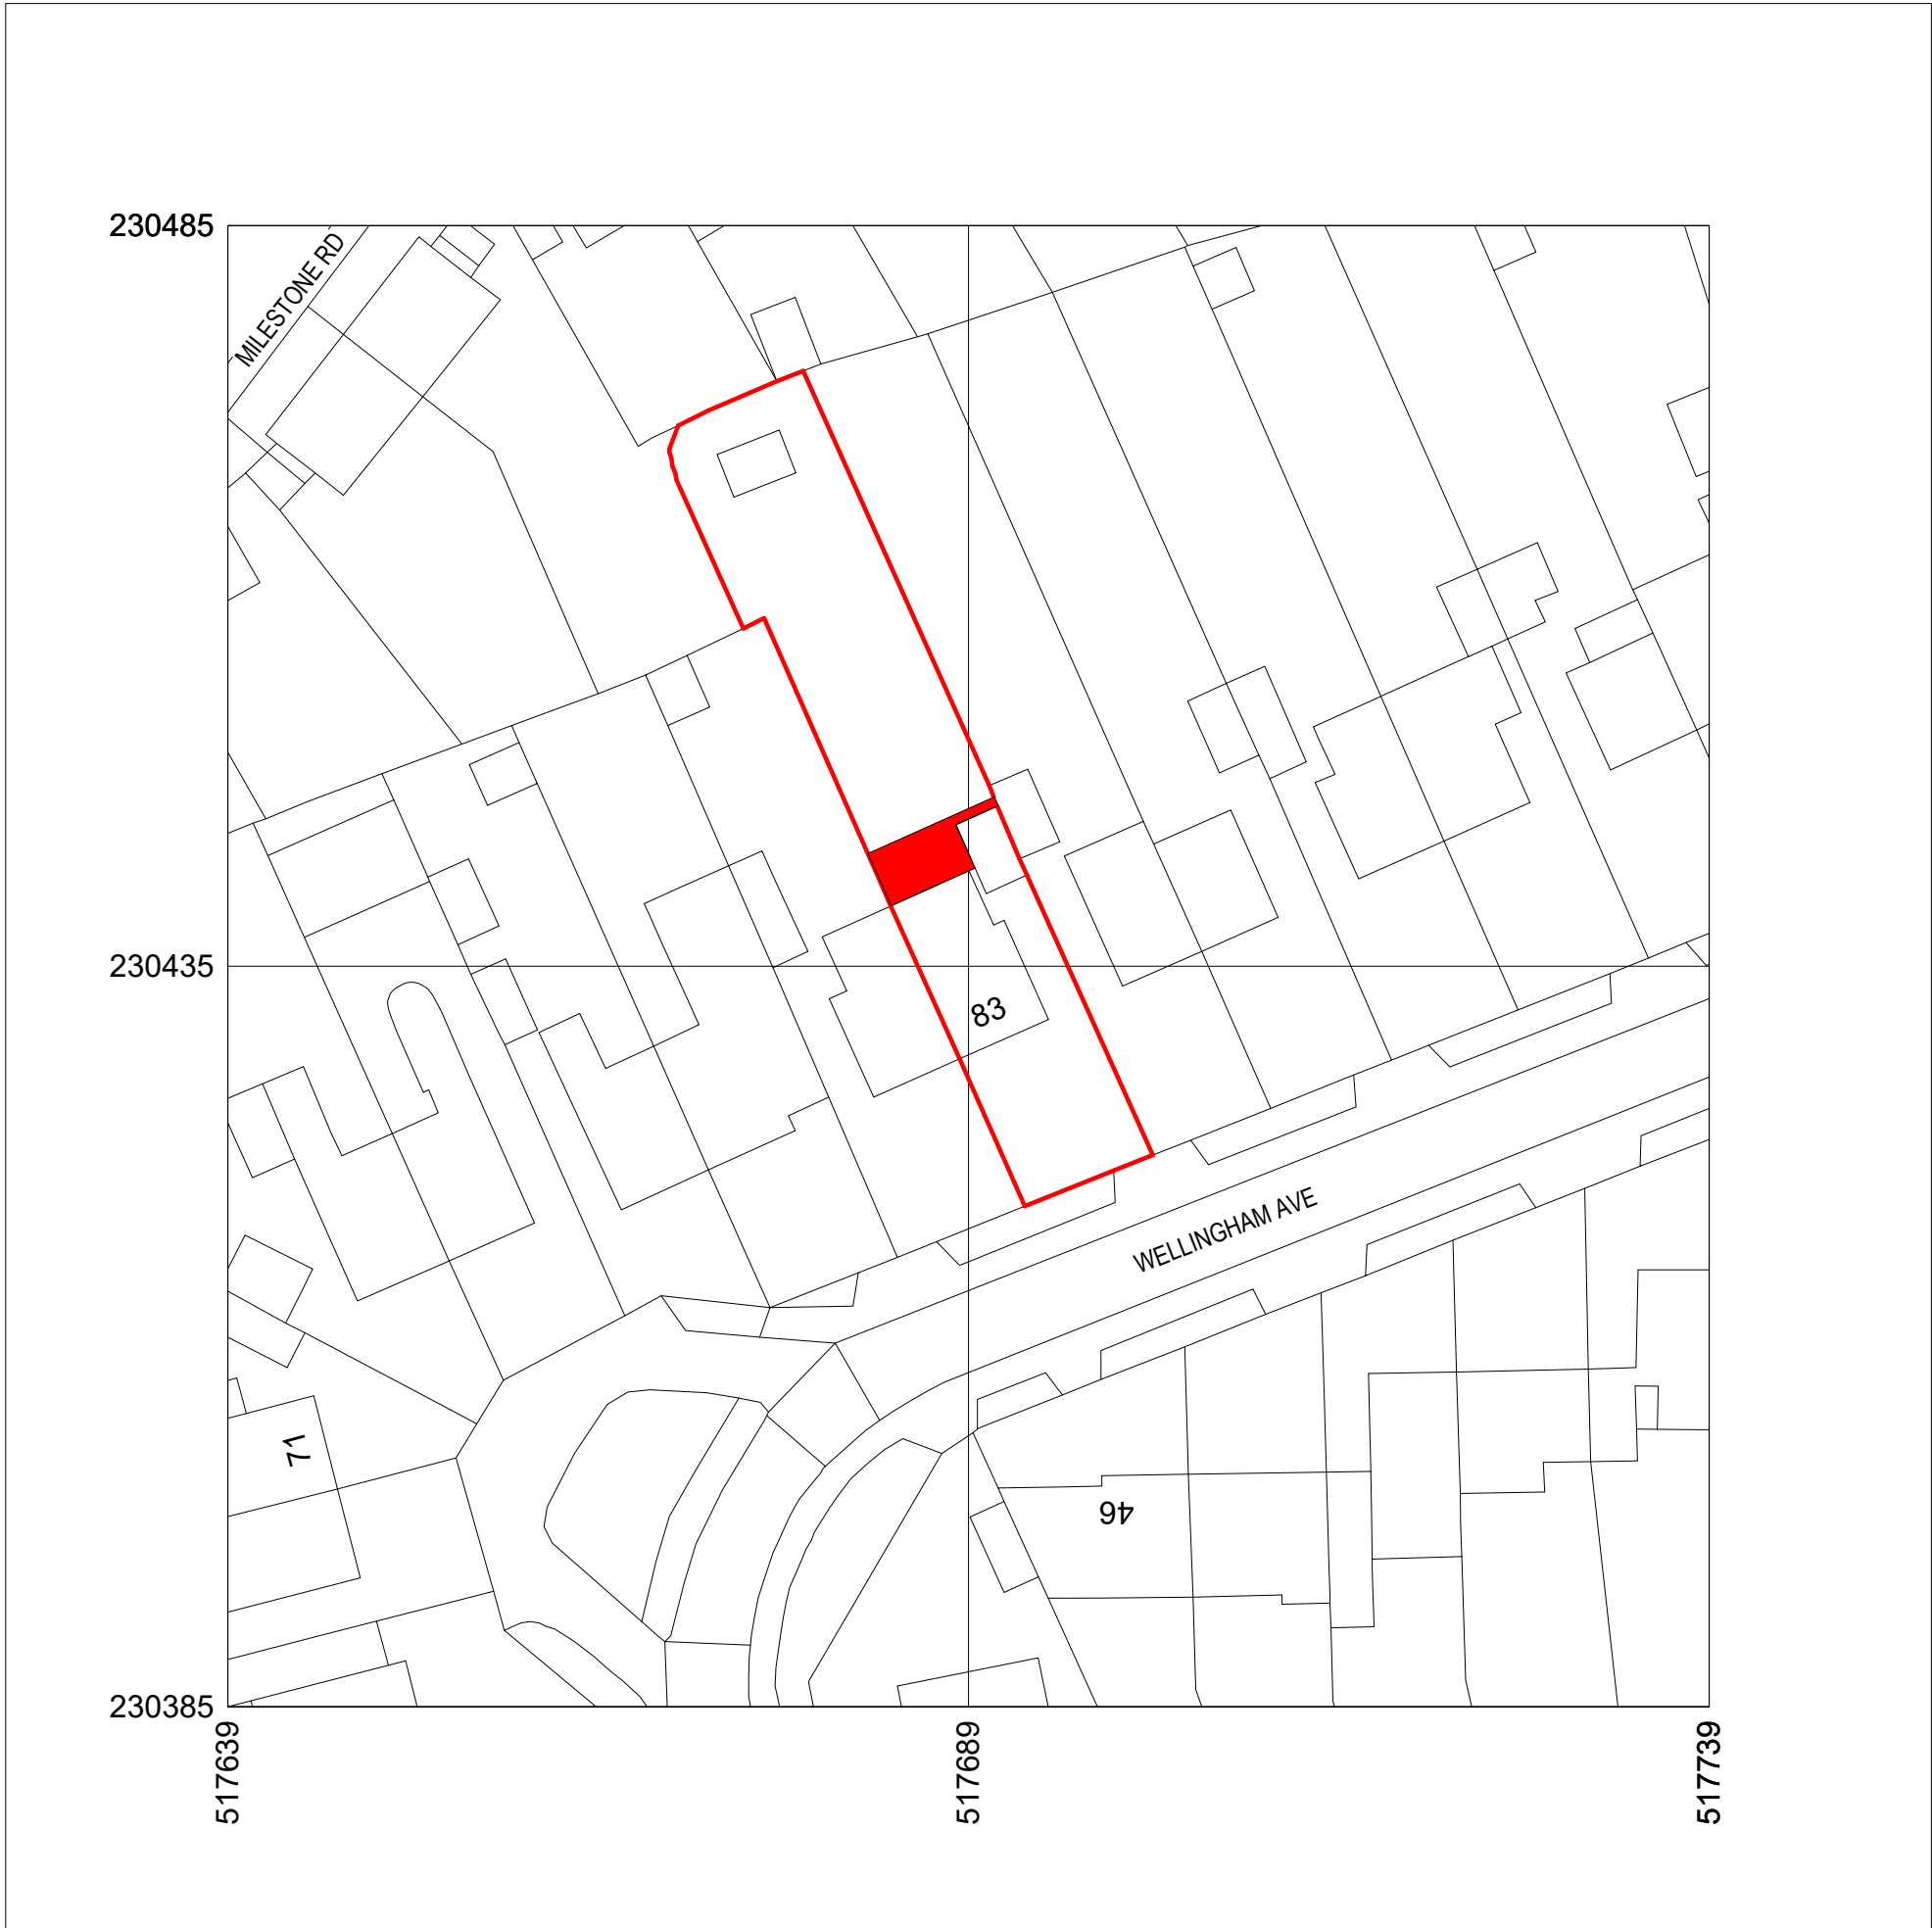

Produced on 22 July 2025 from the Ordnance Survey National Geographic Database and incorporating surveyed revision available at this date.
This map shows the area bounded by 517639 230385,517739 230385,517739 230485,517639 230485,517639 230385
Crown copyright and database rights 2025 OS 100054135. Supplied by copla ltd trading as UKPlanningMaps.com a licensed Ordnance Survey partner (OS 100054135).
Data licence expires 22 July 2026. Unique plan reference: v1f/1287501/1726653

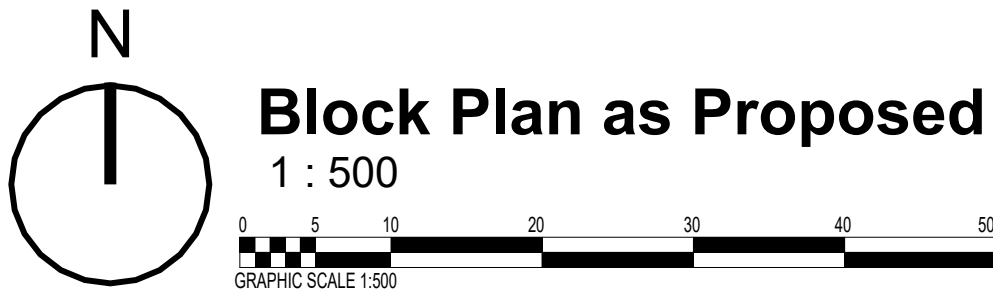

Block Plan as Proposed
1 : 500

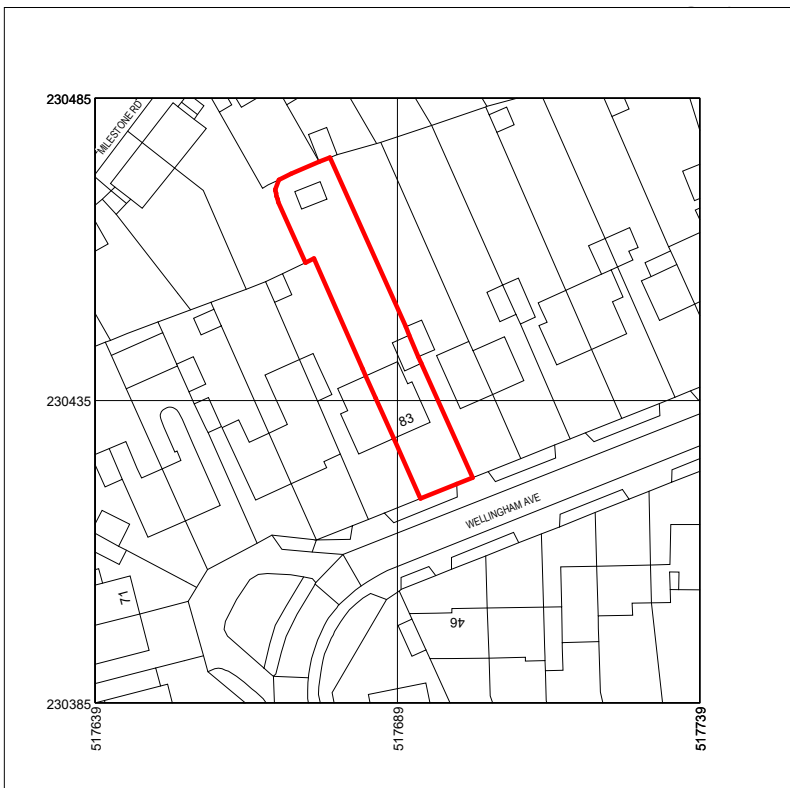

Produced on 22 July 2025 from the Ordnance Survey National Geographic Database and incorporating surveyed revision available at this date.
This map shows the area bounded by 517639 230385,517739 230385,517739 230485,517639 230485,517639 230385
Crown copyright and database rights 2025 OS 100054135. Supplied by copla ltd trading as UKPlanningMaps.com a licensed Ordnance Survey partner (OS 100054135).
Data licence expires 22 July 2026. Unique plan reference: v1f/1287501/1726653



Site Location Plan as Proposed
1 : 1250

Copyright retained in accordance with the copyright, design, and patents act 1988.

DO NOT SCALE OFF DRAWINGS
Dimensions to be checked on site.

CDM Regulations 2015
Denotes a significant hazard or difficult management procedure . Please refer to drawing notes for potential hazards. Main contractor to plan for mitigation measures in response to hazards.
CDM Regulations require that **all** projects are to:
· **Have workers to be competent and are suitably skilled for the work they carry out;**
· **Contractors to provide appropriate supervision, instruction and information to all on site workers to provide a safe working environment;**
· **Have a written construction phase plan.**

Worcester Lloyd are appointed as `Designer` only, unless a written appointment has been completed for the formal appointment as `Principal Designer`

REV	DATE	DESCRIPTION	DRAW	CHK
C	22.07.26	Scheme size reduced and internal fittings altered to full	BD	8
B	13.04.26	Extension amended following Planning Officer's comments	BD	5
A	22.10.25	Amended following client comments	BD	1



WORCESTER LLOYD
ARCHITECTS & ENGINEERS

Derby Office: 01332 498 770
www.worcesterlloyd.com



Project / Client:
83 Wellingham Avenue

Drawing Title: Location & Block plans as Proposed			
Scale: As indicated	Size: A1	Date: 01/08/2025	Status: Proposed
Drawn By: BD		Checked By: MW	
Drawing No: 108 2025 006			Revision: C