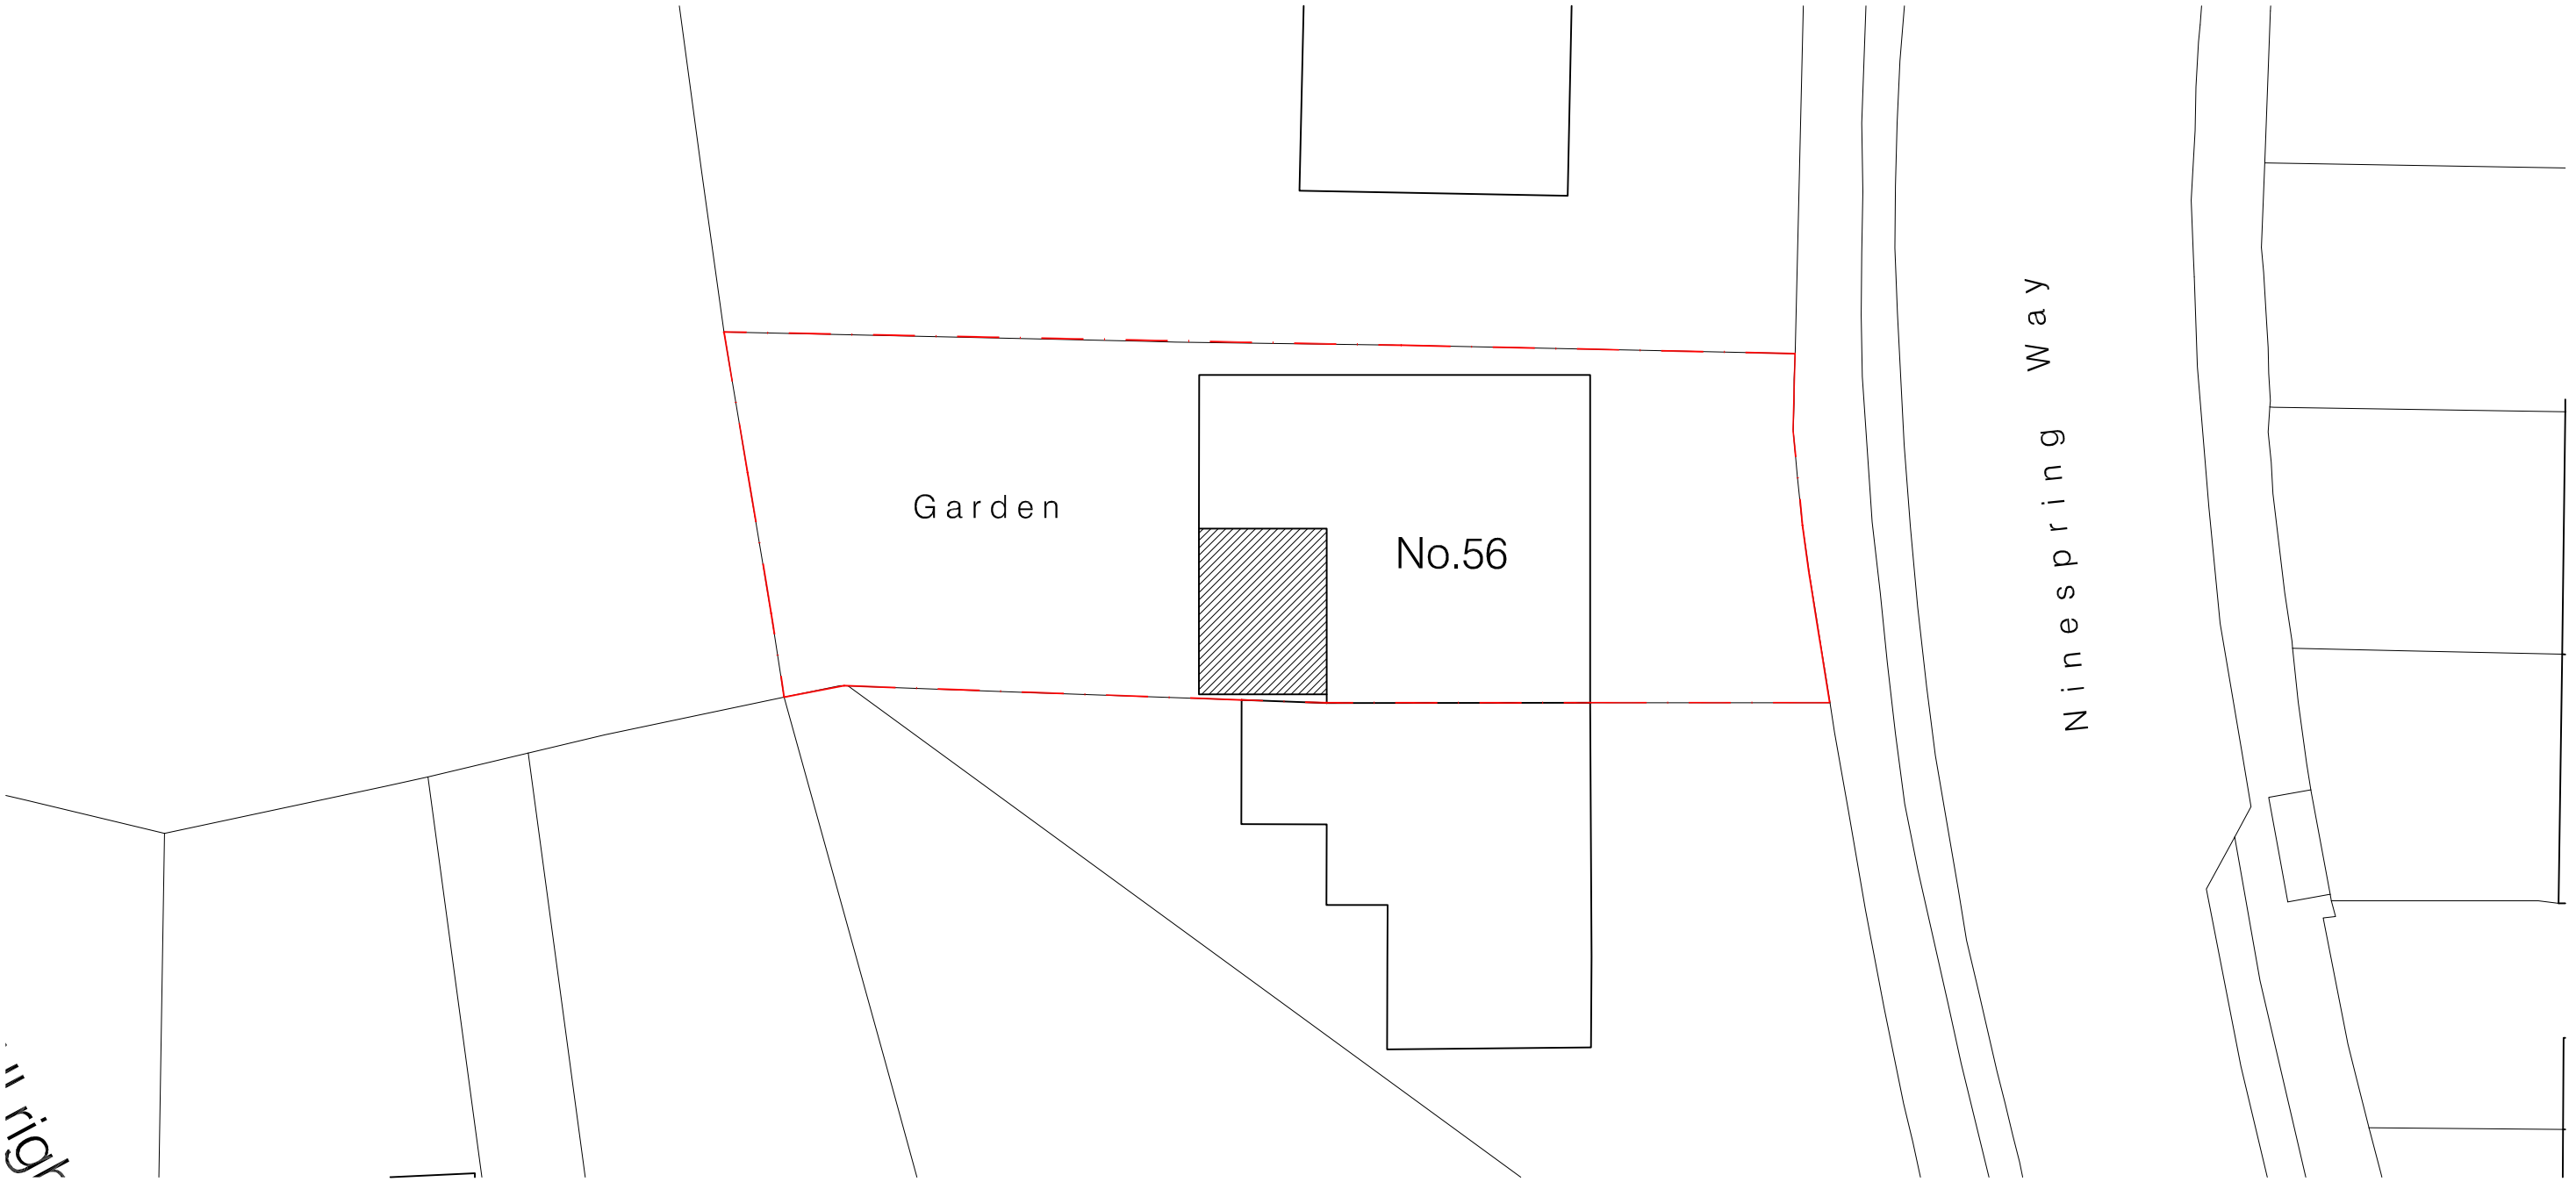

Site and Block Plan - scale 1:200



Ordnance Survey (c) Crown Copyright 2018. All rights reserved. Licence number 100022432

Site Location Plan - scale 1:1250

Notes

Setting Out Dimensions;
All dimensions and levels shown on drawings to be checked prior to commencement of work, any discrepancies to be reported to the Architect.

Information should be read in conjunction with the following ;

Subject to Statutory Approvals

1:	1	0.1 m
1:	20	2 m
1:	50	5 m
1:	100	10 m
1:	200	20 m
1:	500	50 m
1:	1250	125 m

This drawing is protected under © copy right

RED SHED design

preliminary

CONTRACT
Proposed garage conversion
56 Ninesprings Way, Hitchin, Hertfordshire

DRAWING TITLE
Elevations & Plans

SCALE varies@A3 DRAWING NUMBER PO1 REVISION

DATE

DRAWN JEI

JOB NUMBER AN-01 CHECKED BY

redshed design
47 Hoo Road
Meppershall
Bedfordshire
sg17 5lp

telephone: 01462 807175,07884008970
fax: 01462 807175
e-mail: james/karen@redsheddesign.co.uk
www.redsheddesign.co.uk