


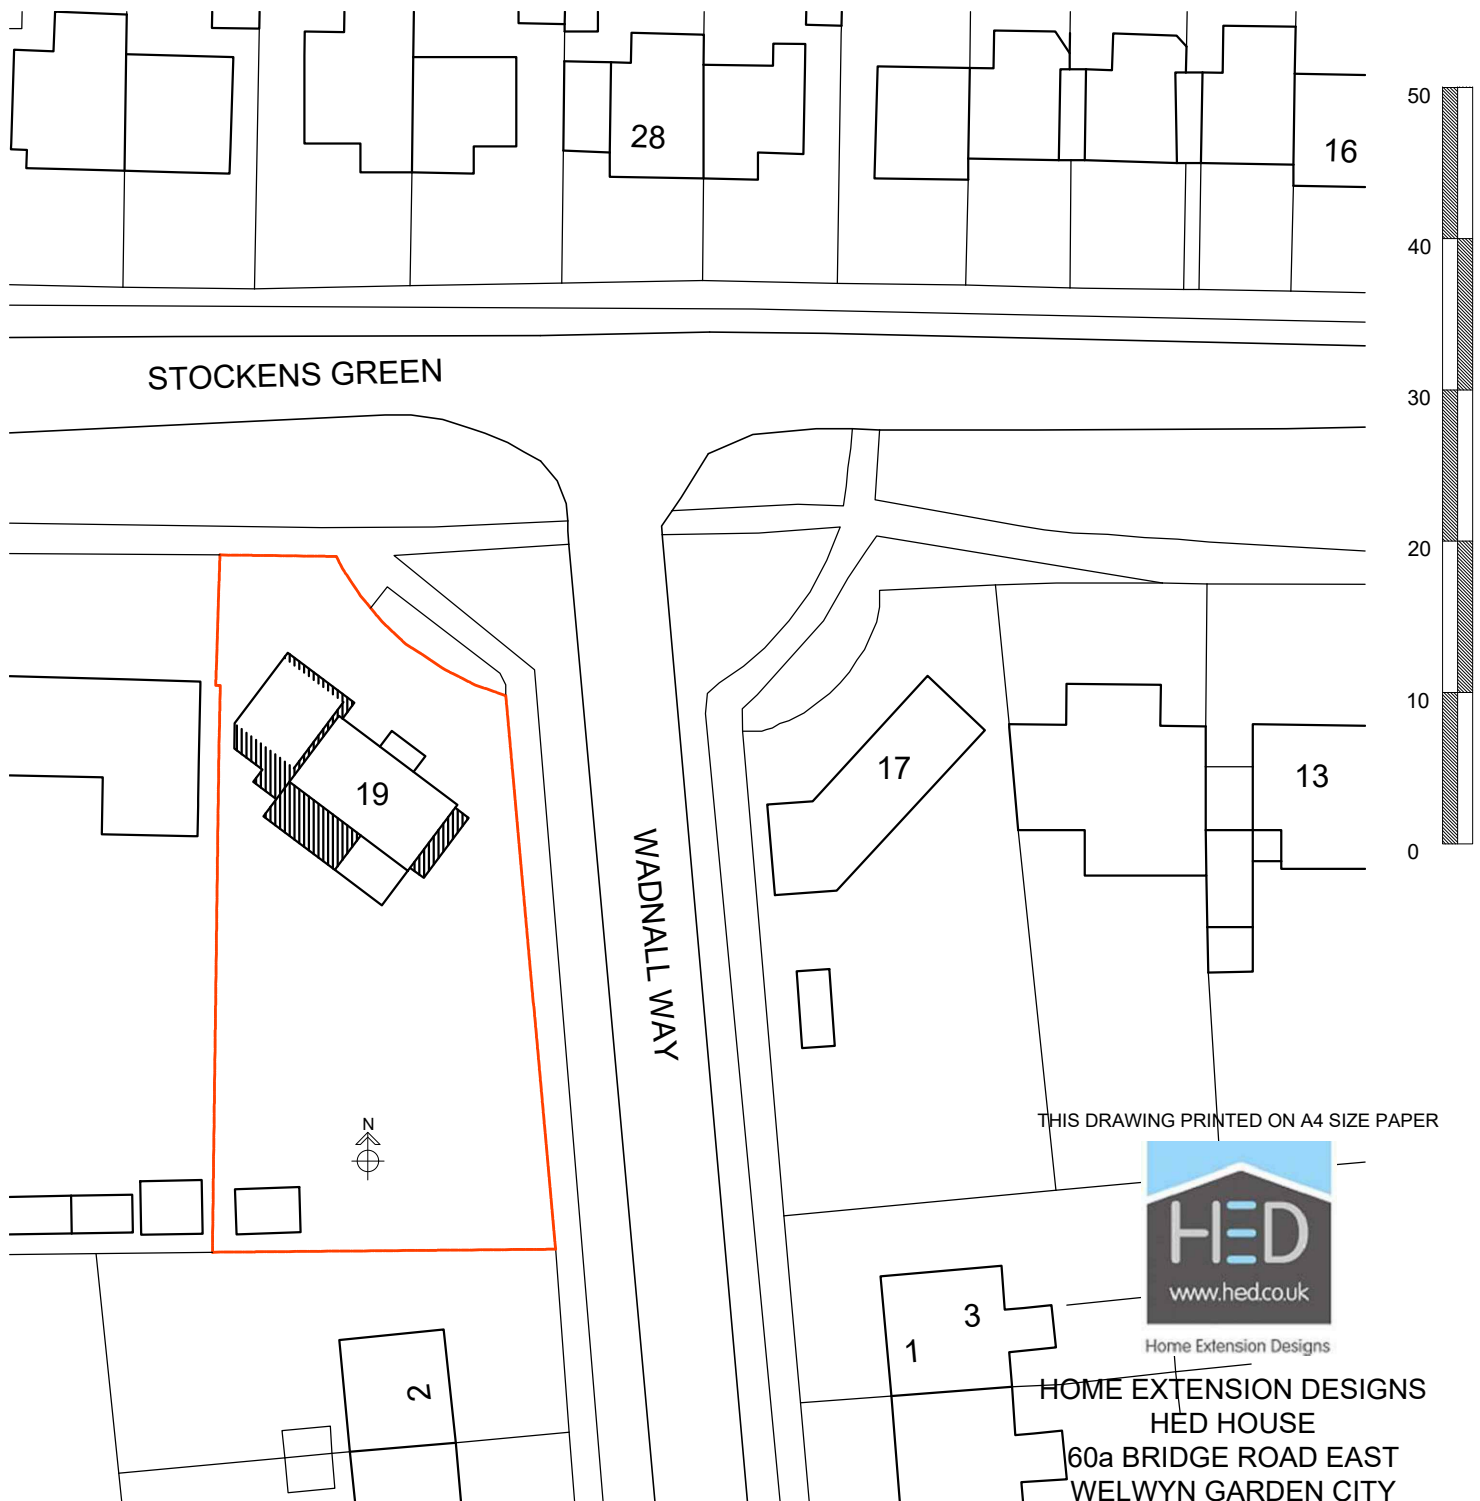

THIS DRAWING PRINTED ON A4 SIZE PAPER



Home Extension Designs

HOME EXTENSION DESIGNS
HED HOUSE
60a BRIDGE ROAD EAST
WELWYN GARDEN CITY
HERTS AL7 1JU
tel : 01707 393971
e:info@hed.co.uk

Project:

19 Stockens Green,
Knebworth

Ordnance Survey (c) Crown Copyright 2021. All rights reserved. Licence number 100022432

BLOCK PLAN

1:500



Drawing Title:

BLOCK PLAN

Drawn By:	ALI	Scale:	1:500	Date:	AUG 2024
Drng Status:	PLANNING	Checked:			
Drawing No :	5950-OS2	Revision:			