
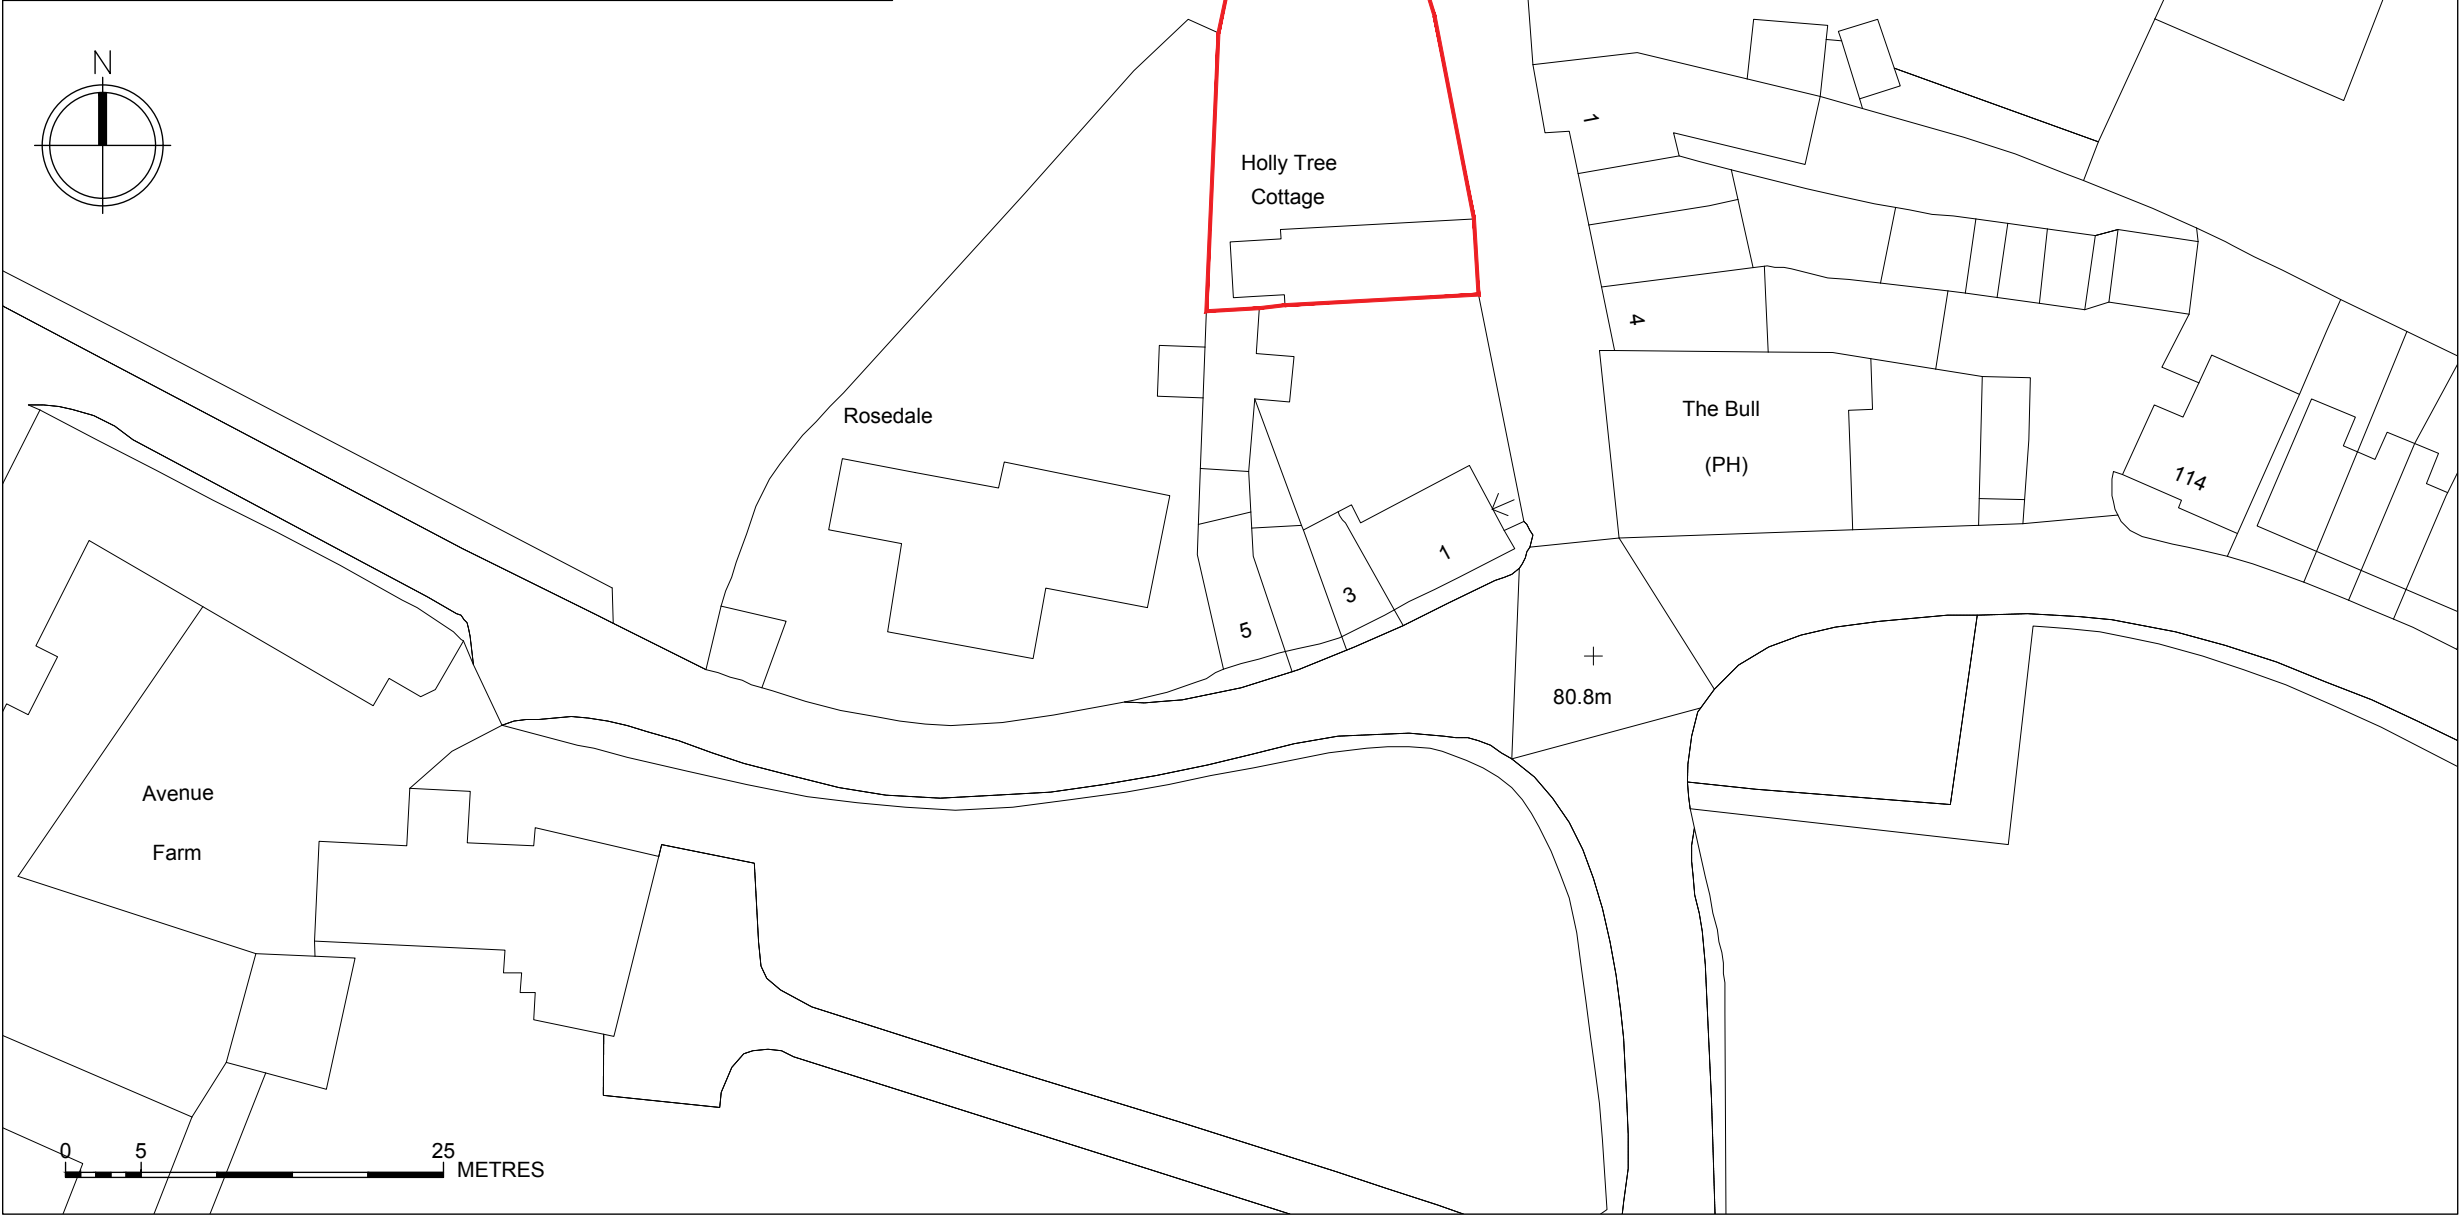


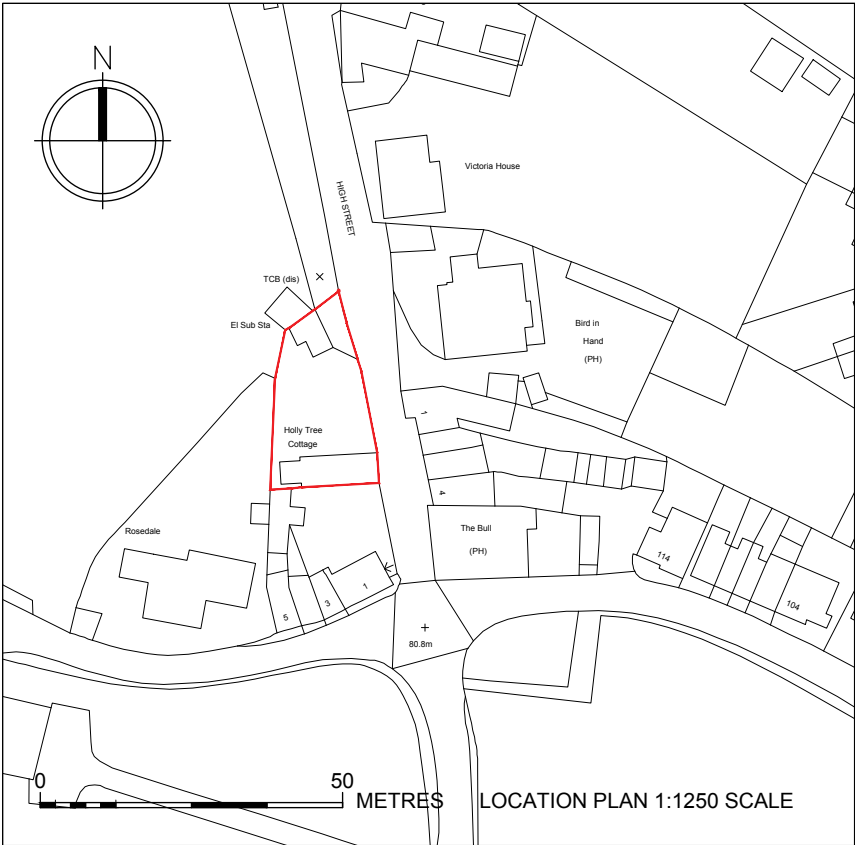

The measured areas and drawings within this scheme relate to the current state of design and are reliant upon the information available at the time. Any decisions to be made on the basis of these predictions should include due allowance for variations in the design development and construction process. Please note that this drawing is compiled with existing information available. All dimensions to be checked on site.

Ordnance Survey, (c) Crown Copyright 2024. All rights reserved.
Licence number 100022432.

revisions		
revision	date	notes
A	27.11.24	Red line updated.

STUDIO LUNET
ARCHITECTURE / INTERIOR DESIGN

27-28 Sun Street, Hitchin SG4 1AH

site

Holly Tree Cottage, High Street,
Gosmore, Hitchin SG4 7QG

client

Jo Charlton

title

PLANNING APPLICATION
Site Location

information

job no.	17 Pipers Ave
drawing no.	00-00
scale	1:500 / 1:1250 @ A3
date	October 2024
author	LM

DO NOT SCALE FROM THIS DRAWING : Verify all dimensions on site