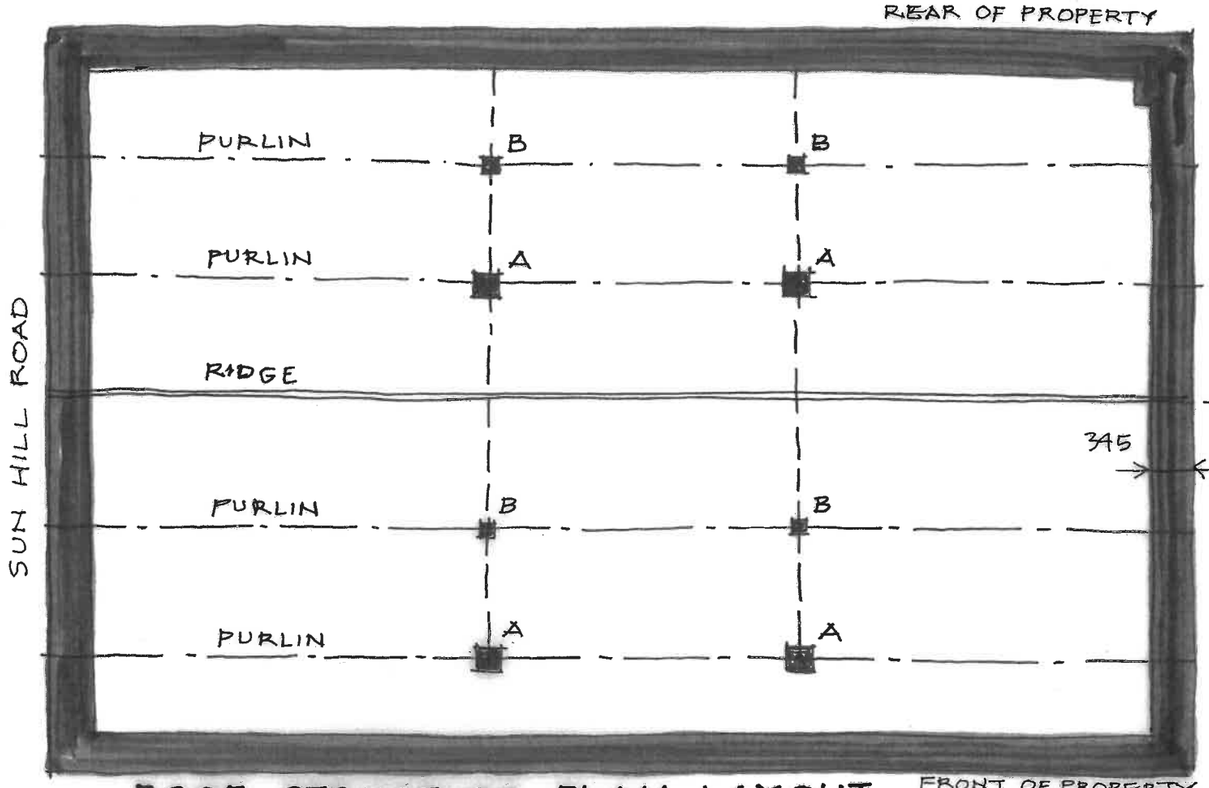

ROOF STRUCTURE PLAN LAYOUT

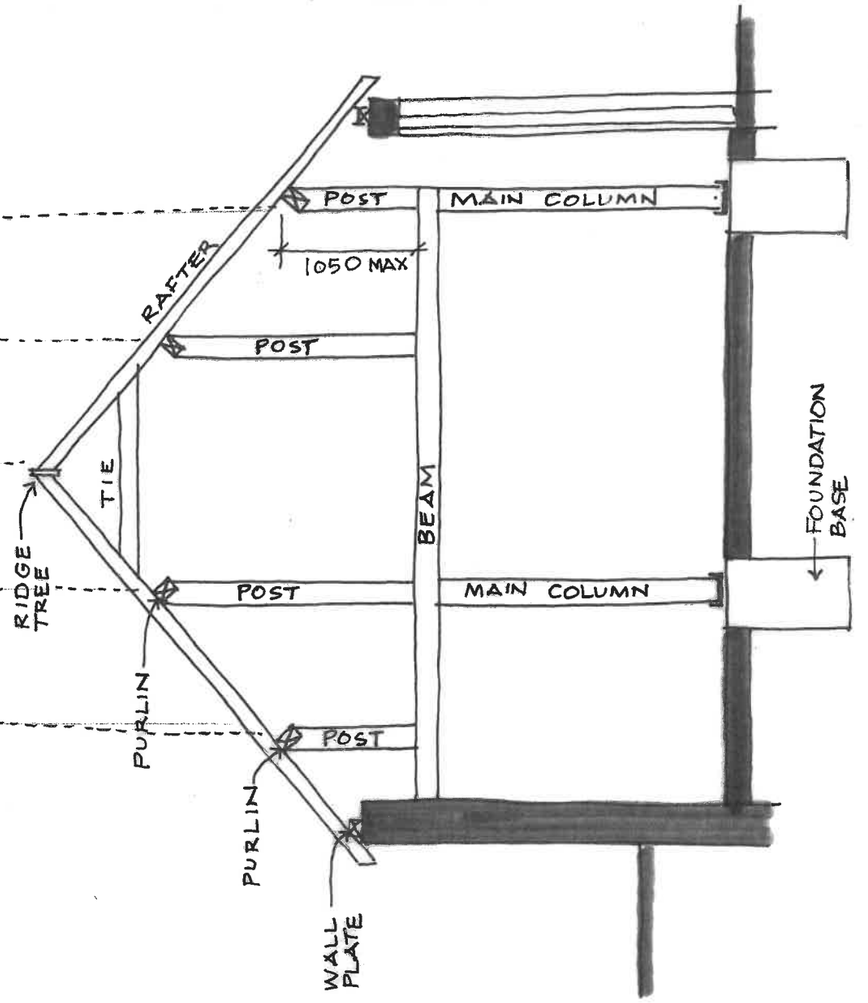

SECTION SHOWING STRUCTURAL FRAME

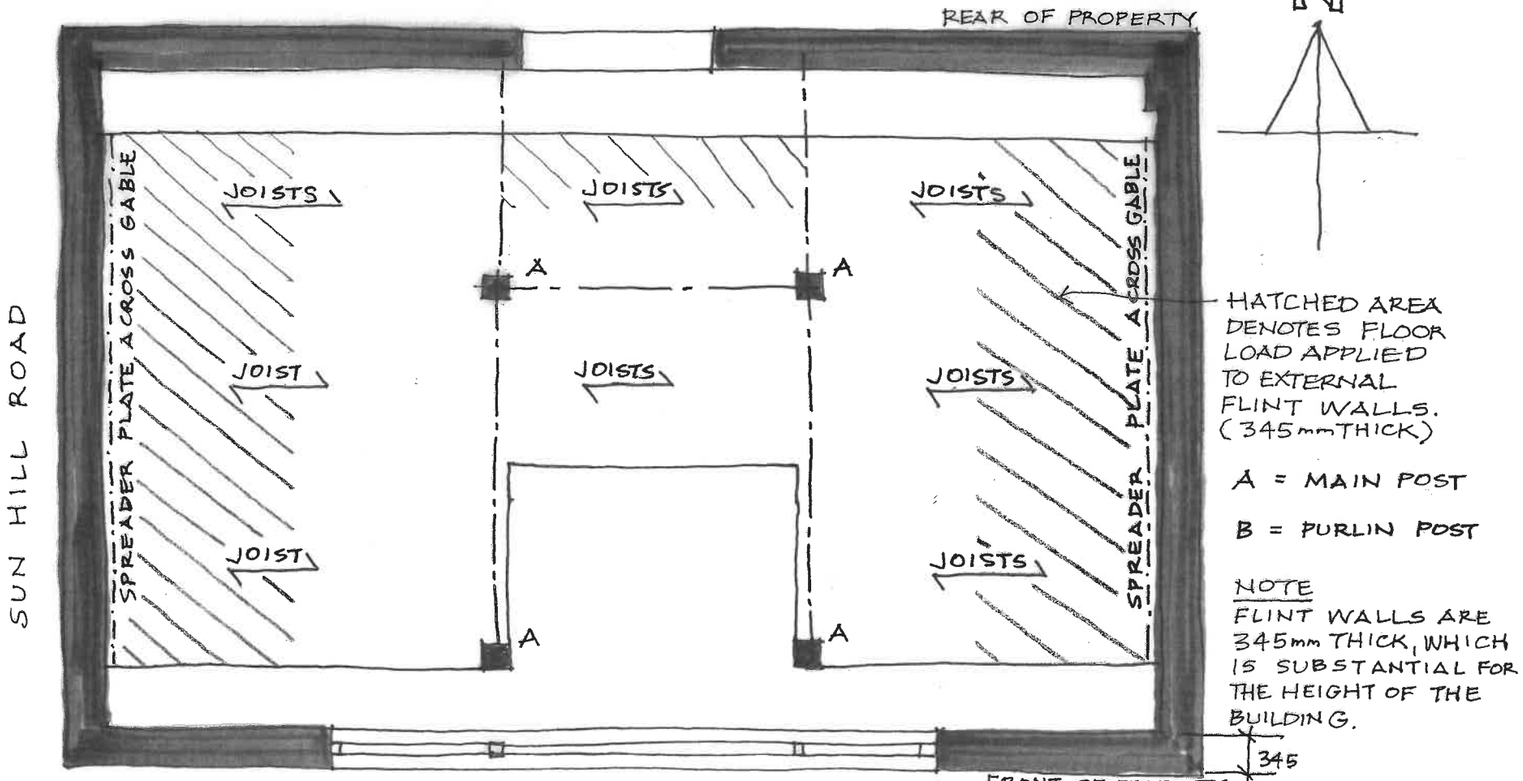

FIRST FLOOR STRUCTURE PLAN LAYOUT



SITE	SUN HILL COTTAGE ROYSTON
PROJECT	CONVERSION OF SMALL STORE
DRAWING	STRUCTURAL FRAME LAYOUT
SCALE	1:50 @ A3
DATE	FEB 2018
DRAWING Nº	1703 / 03