



SCALE: 1:100@A3

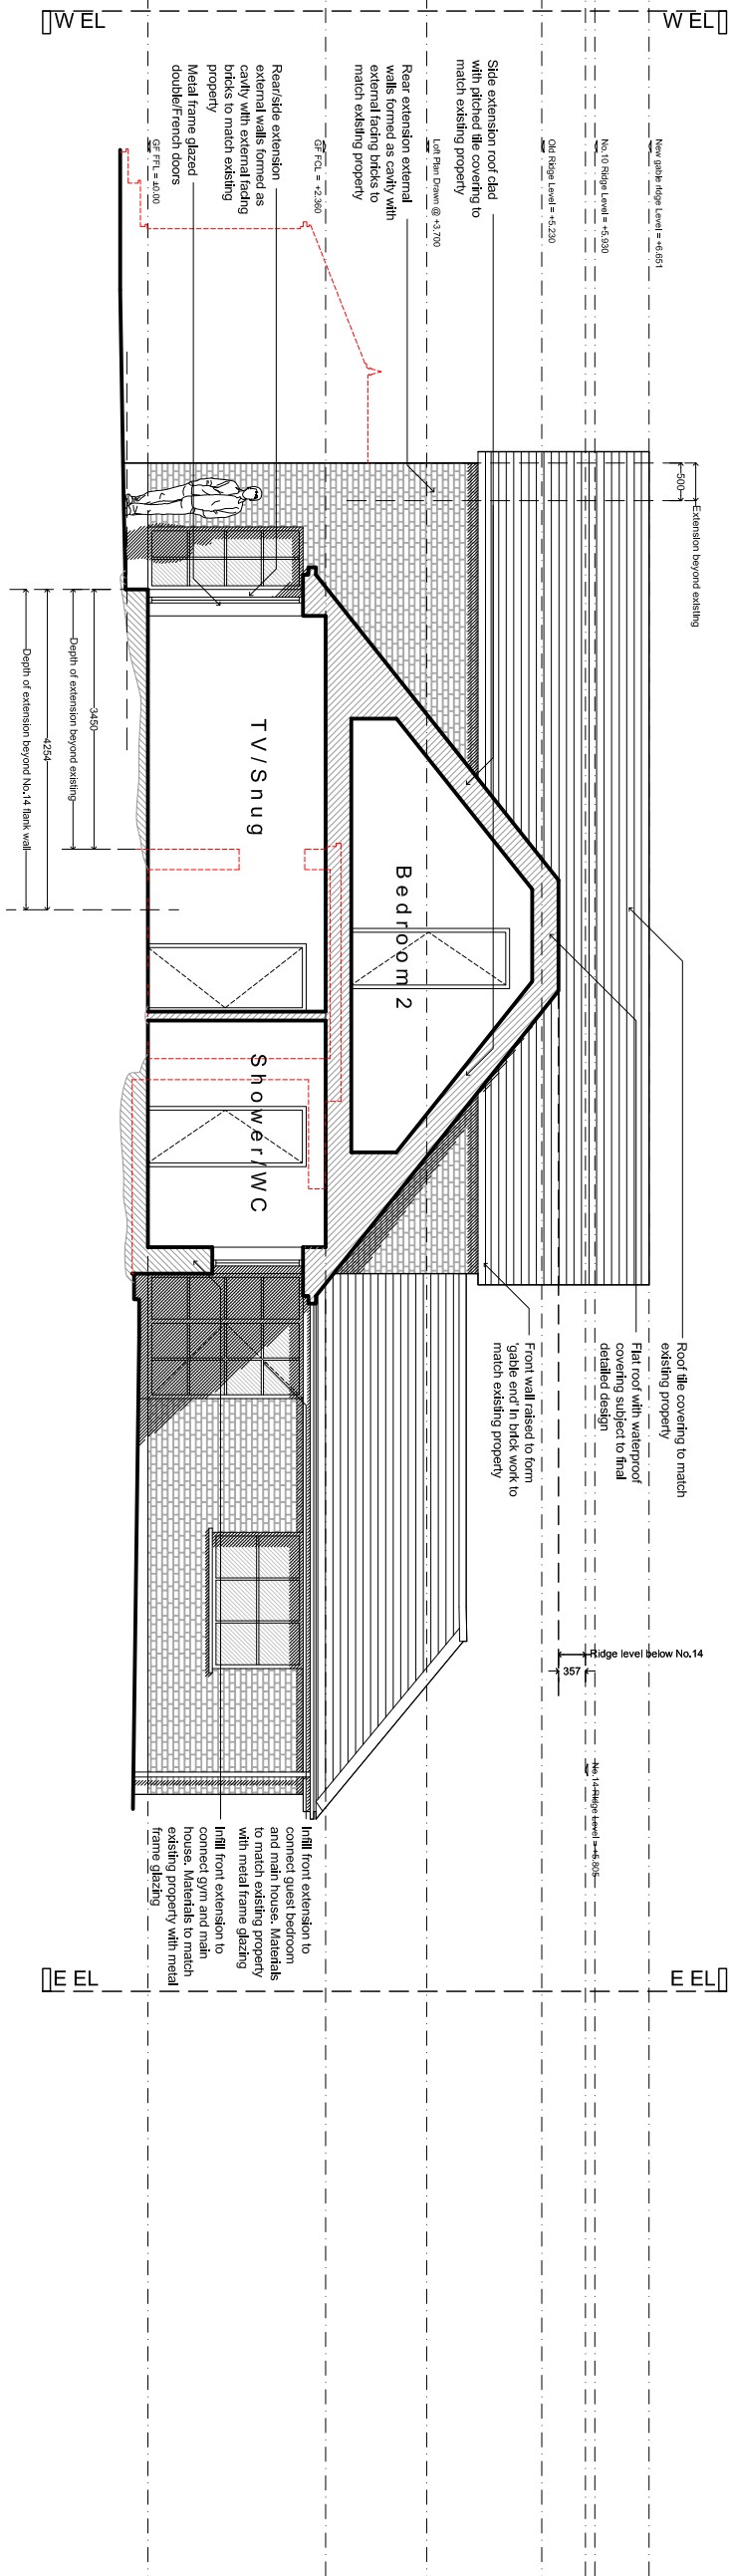

SCALE: 1:100@A3

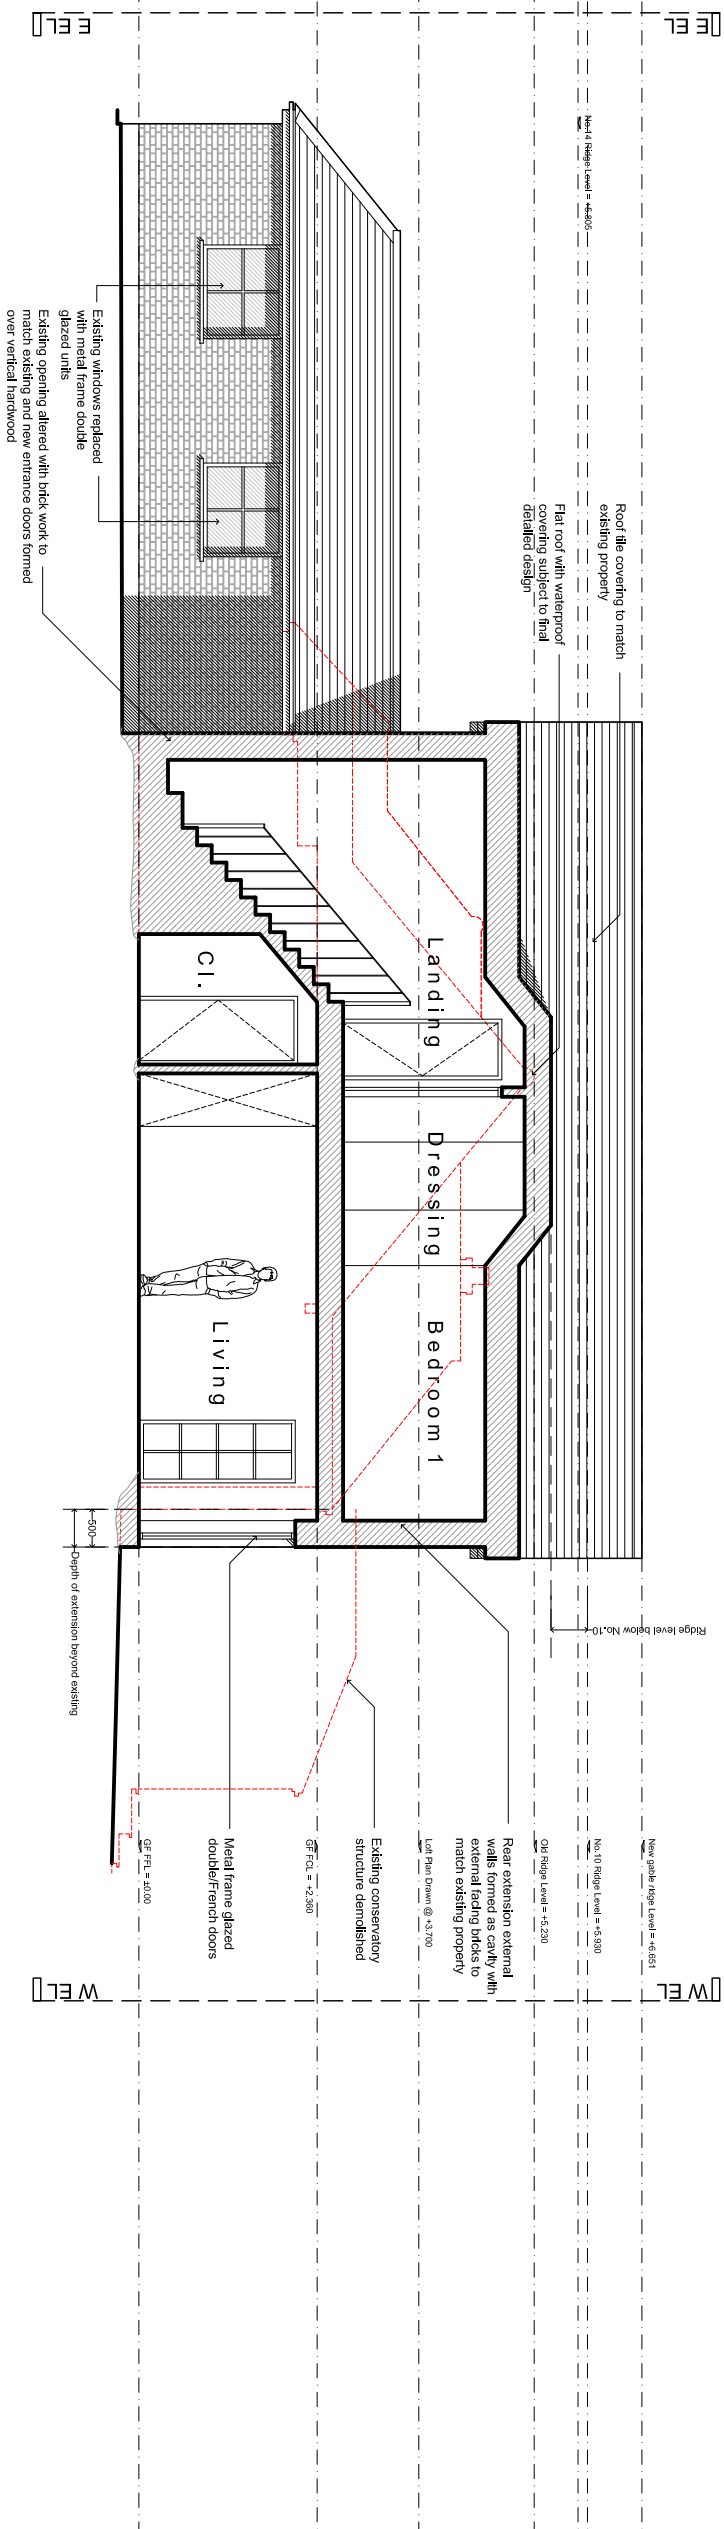

This drawing has been prepared for planning application purposes. It is not suitable for any other purpose.

Unless expressly stated and agreed in writing, Allen Architects Ltd has not been appointed to the role of Principal Designer in regard to both CDM and BSA legislation. It remains the building owner responsibility to arrange this appointment.

Denotes existing structure removed

Denotes structure retained

Denotes ceiling height below 1.8m

This drawing is to be read in conjunction with all other information issued by the architect and structural engineer, including architect's and structural engineer's drawings and specifications. Report any discrepancies to the architect. This drawing is prepared solely for design and planning purposes. It is not intended or suitable for other construction purposes. It is not intended or suitable for other construction purposes.

Building Regulations or construction purposes and should not be used for such

Copyright of Allen Architects Ltd

not be used for such construction purposes and should

DRAWING ISSUE	DRAWING TITLE	PROJECT TITLE	
		12 Brownfield Way	
Planning	Proposed Sections A - A & B - B	Wheatthorpe, St Albans	
Client		AL4 8LL	
Johnny Lovett	SCALE	DRAWN	CHECKED
	1:100@A3	CC	JA
			DWG NO.
			070_330
			REVISION
			B

B	08.12.2025	Blue hatch removed for consistency
REV	DATE	NOTE

Allen

architects