



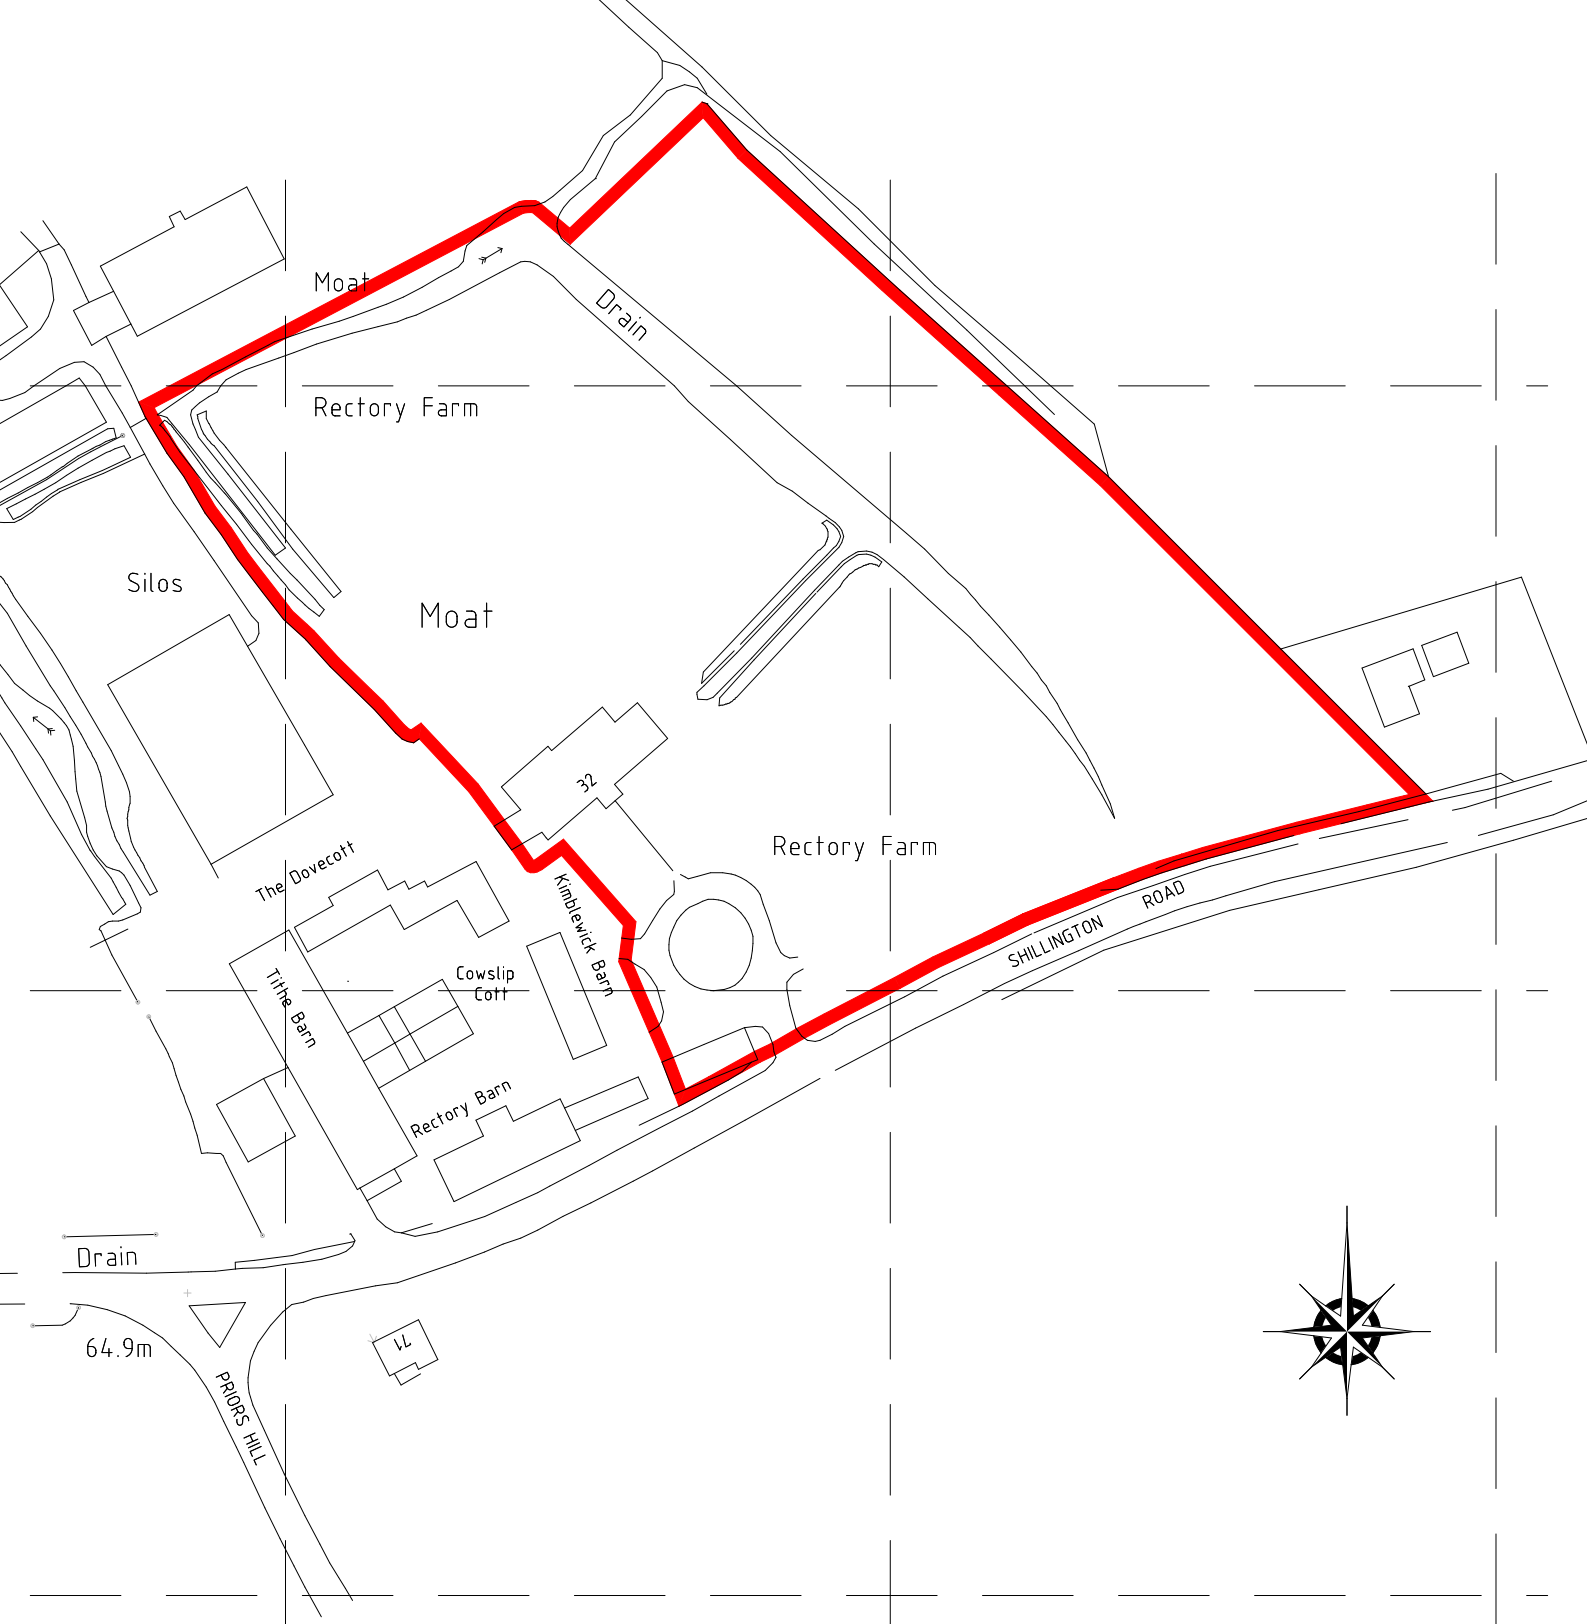

Ordnance Survey (c) Crown Copyright 2011. All rights reserved. Licence number 100020449

Revisions

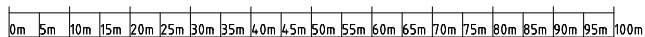

 AT4 Architects Ltd 84 TILEHOUSE STREET HITCHIN HERTFORDSHIRE • SG5 2DY TELEPHONE (01462) 422334/441593 FAX (01462) 455085 EMAIL office@at4architects.co.uk WEB SITE www.at4architects.co.uk DIRECTOR - EDMUND WRIGHT, R.I.B.A.	Project RECTORY MANOR PIRTON	
	Client MR M WILLIAMS	
	Title LOCATION PLAN	
	Scale 1:1250	Drawn by OS
	Date OCTOBER 2011	Drawing No. 11/33/04