


New pitched tiled roof over existing lobby, utility and boot room to replace existing leaking flat roof

Rebuilt and widened garage with new pitched roof and brickwork to match existing

Pitched tiled roof over Kitchen / Diner with Roof Lights

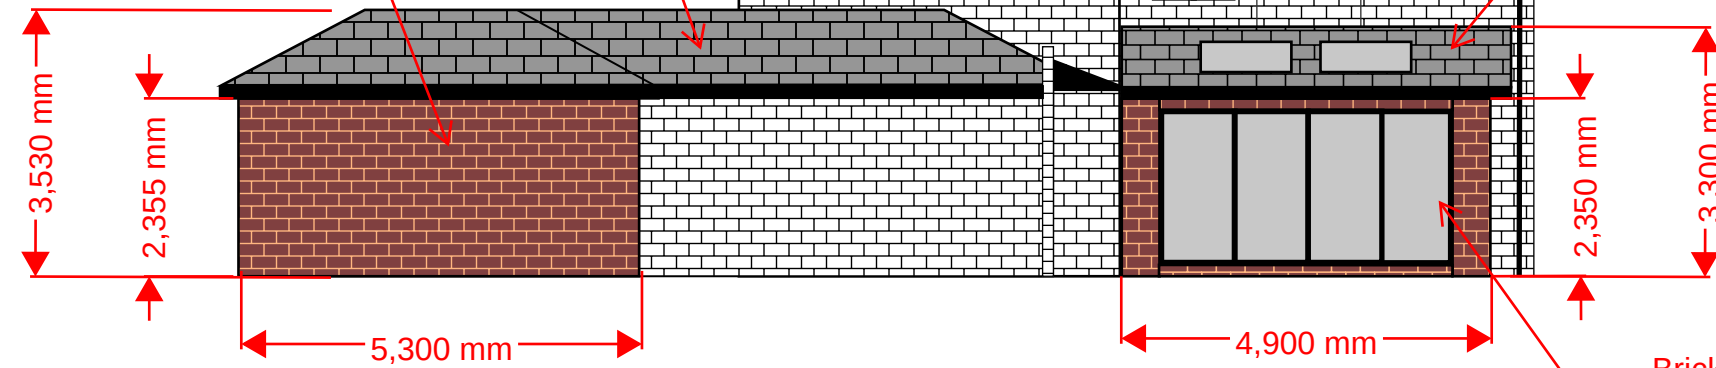


Proposed North Elevation

Brick Facade to Match Existing complete with Bifold Doors on both new facades.

New Annexe provided with new pitched roof and brickwork to match existing

New garage beyond, to match existing brick, but shown in grey for clarity

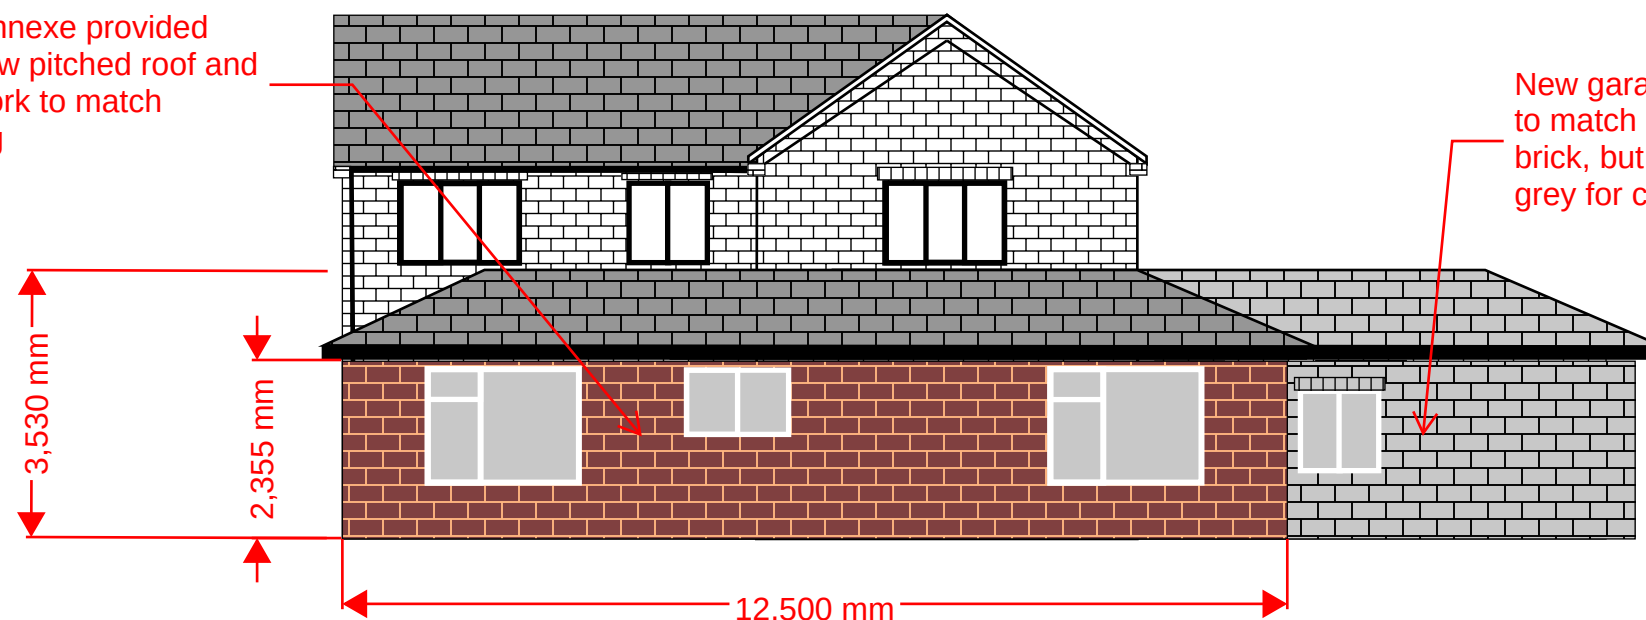

Proposed South Elevation

The Old Vicarage, Kings
Walden SG4 8JX

Elevations - Proposed 2 of 2
Planning Submission Issue

No. 2024/CP/008 1:100