
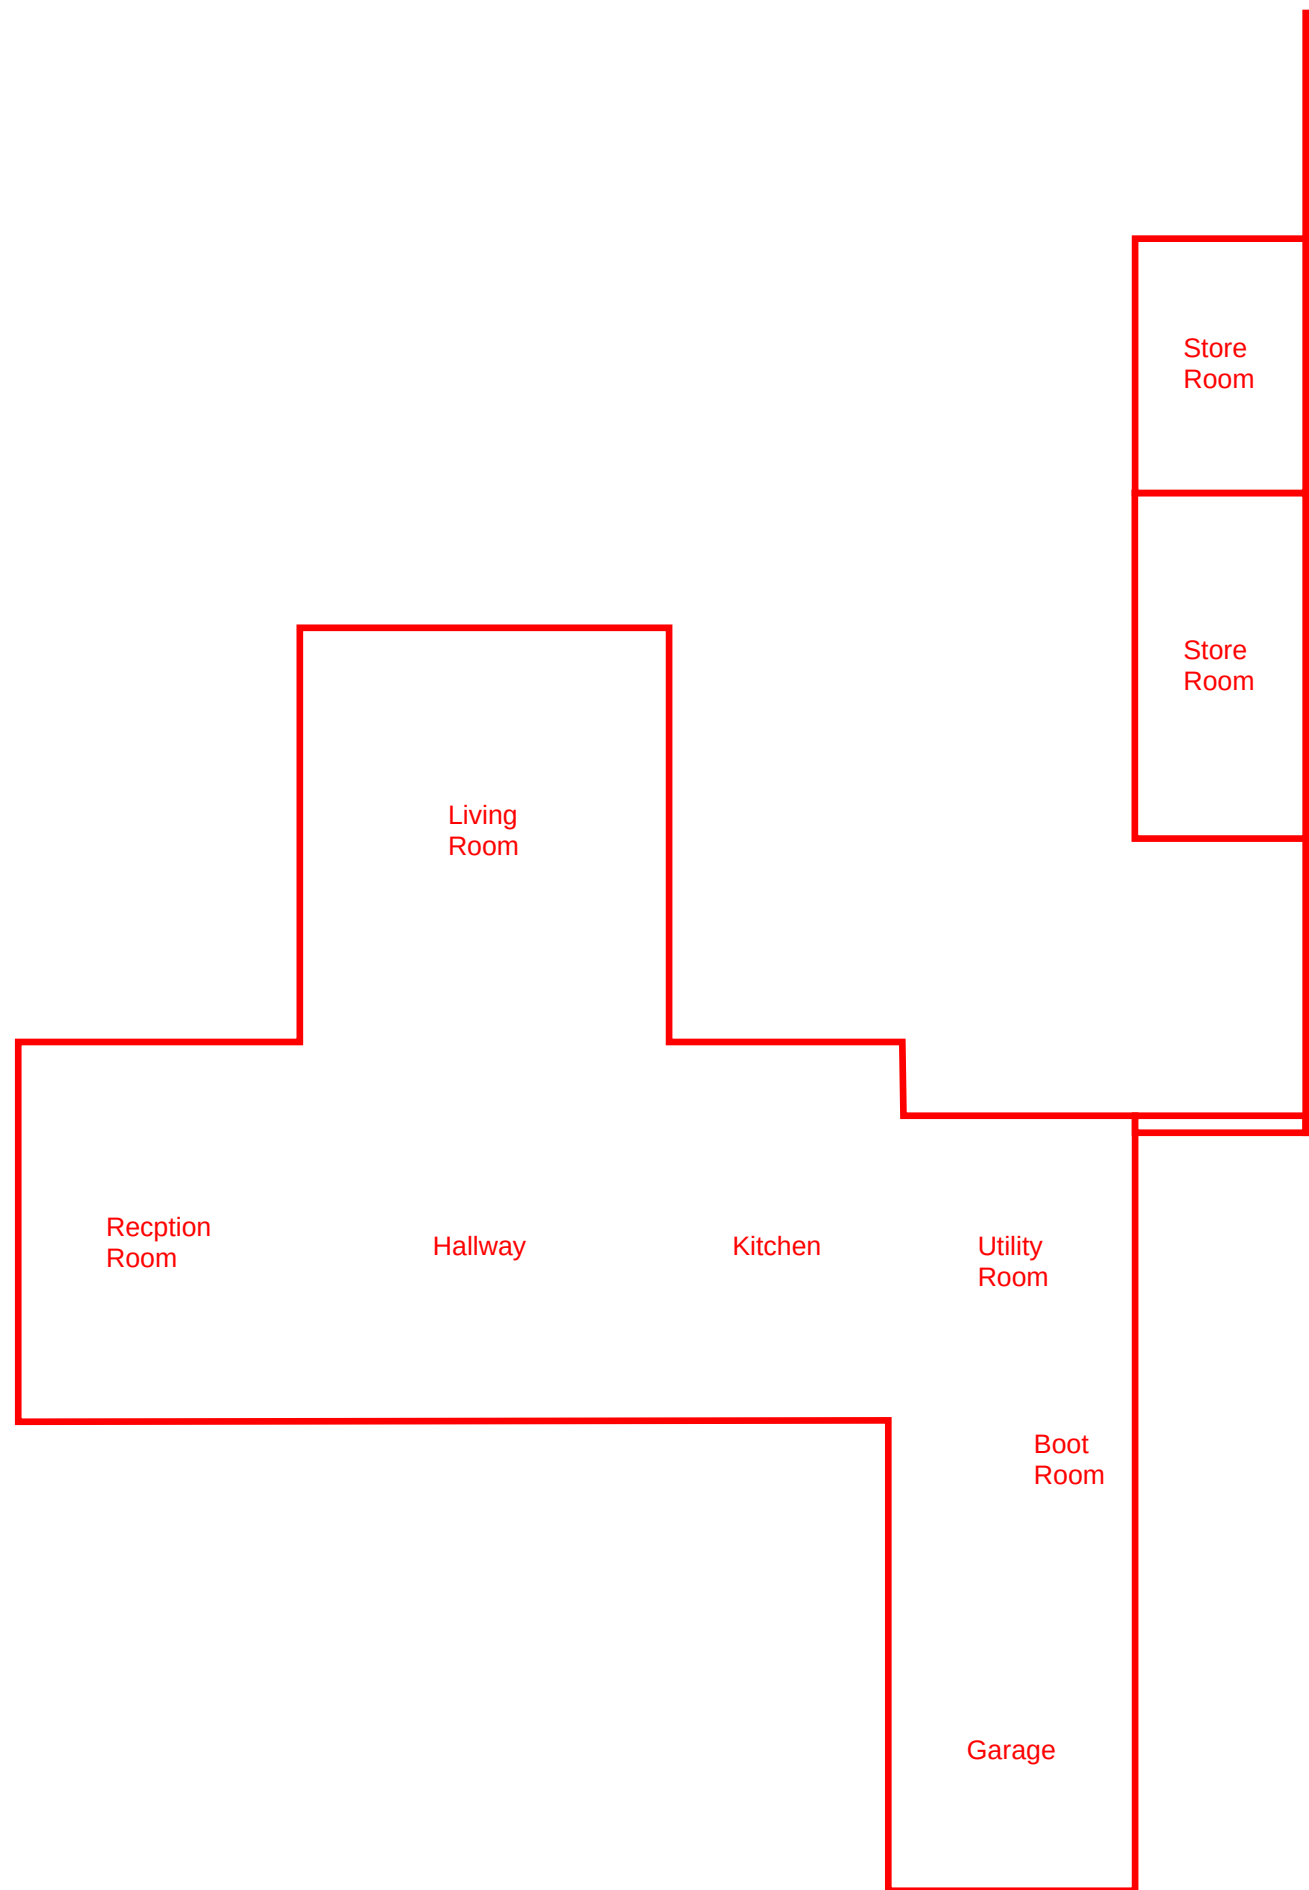


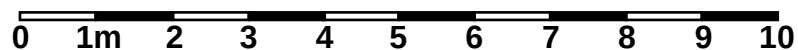

The Old Vicarage, Kings
Walden SG4 8JX

Existing Ground Floor Plan
Planning Submission Issue

No. 2024/CP/005 1:100