
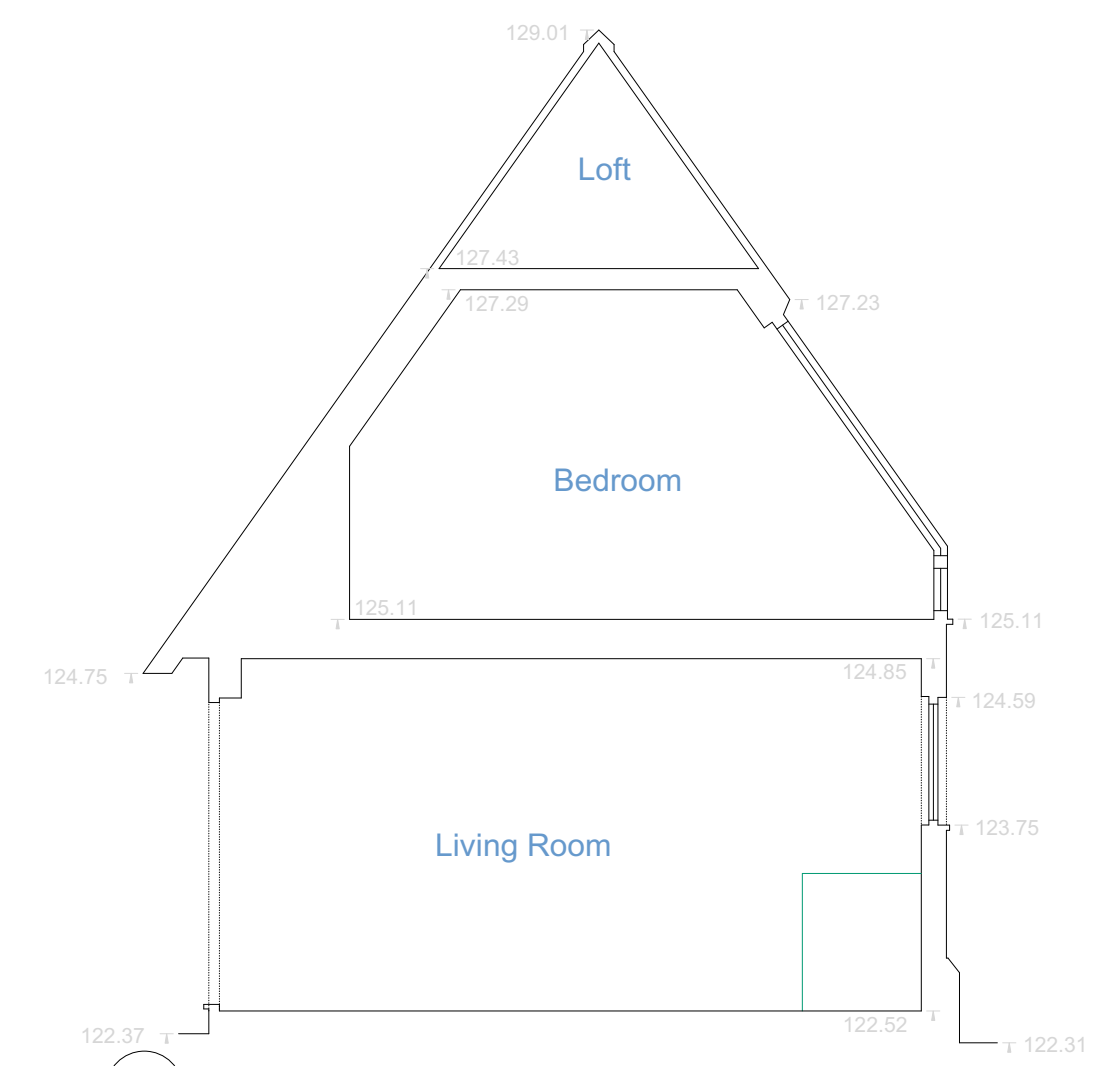
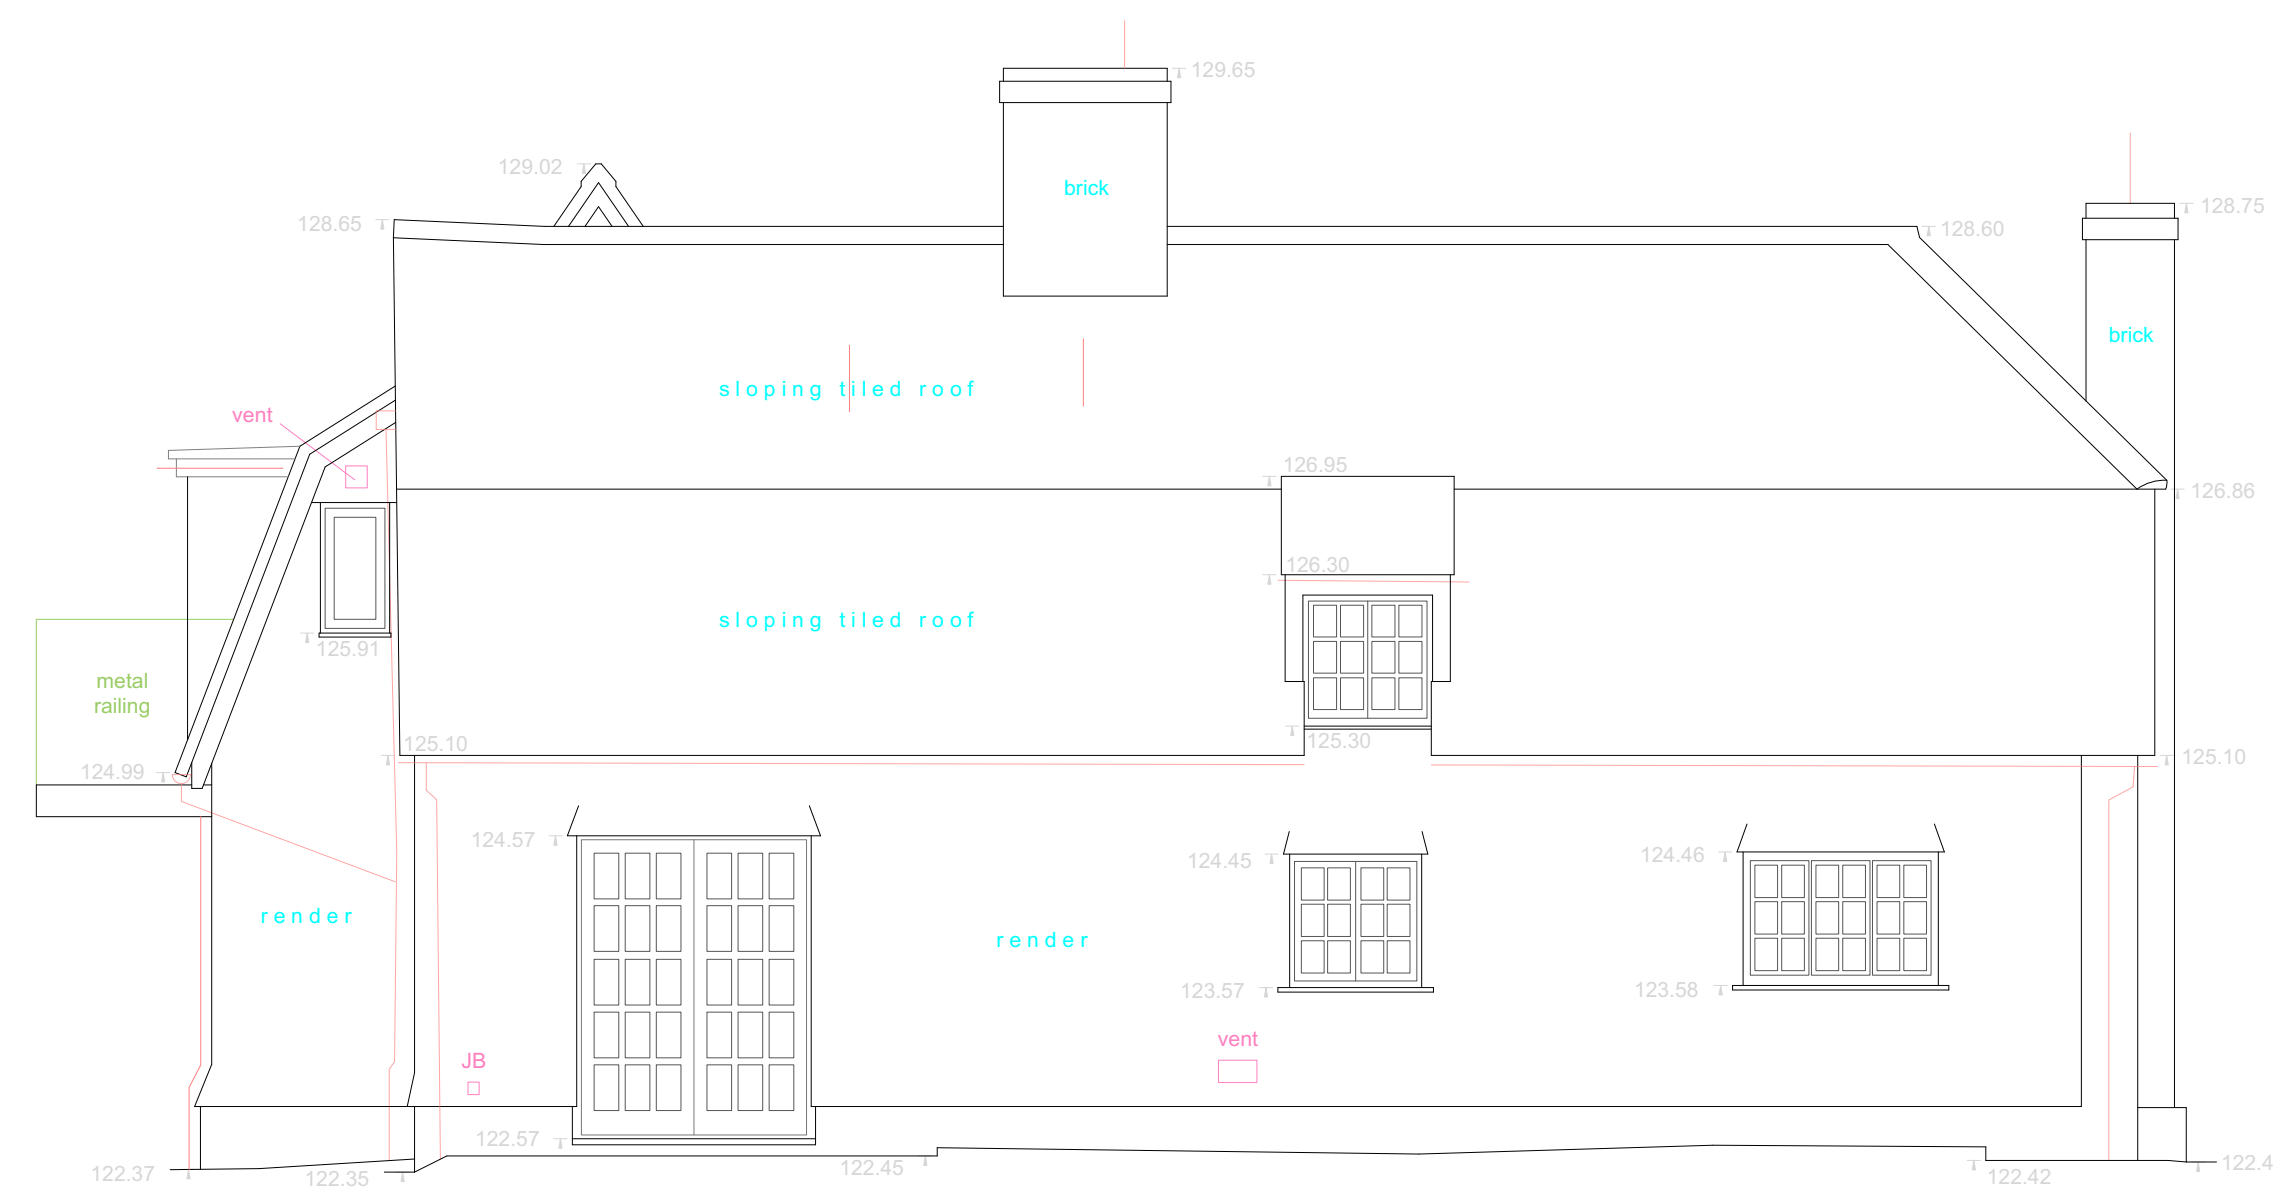
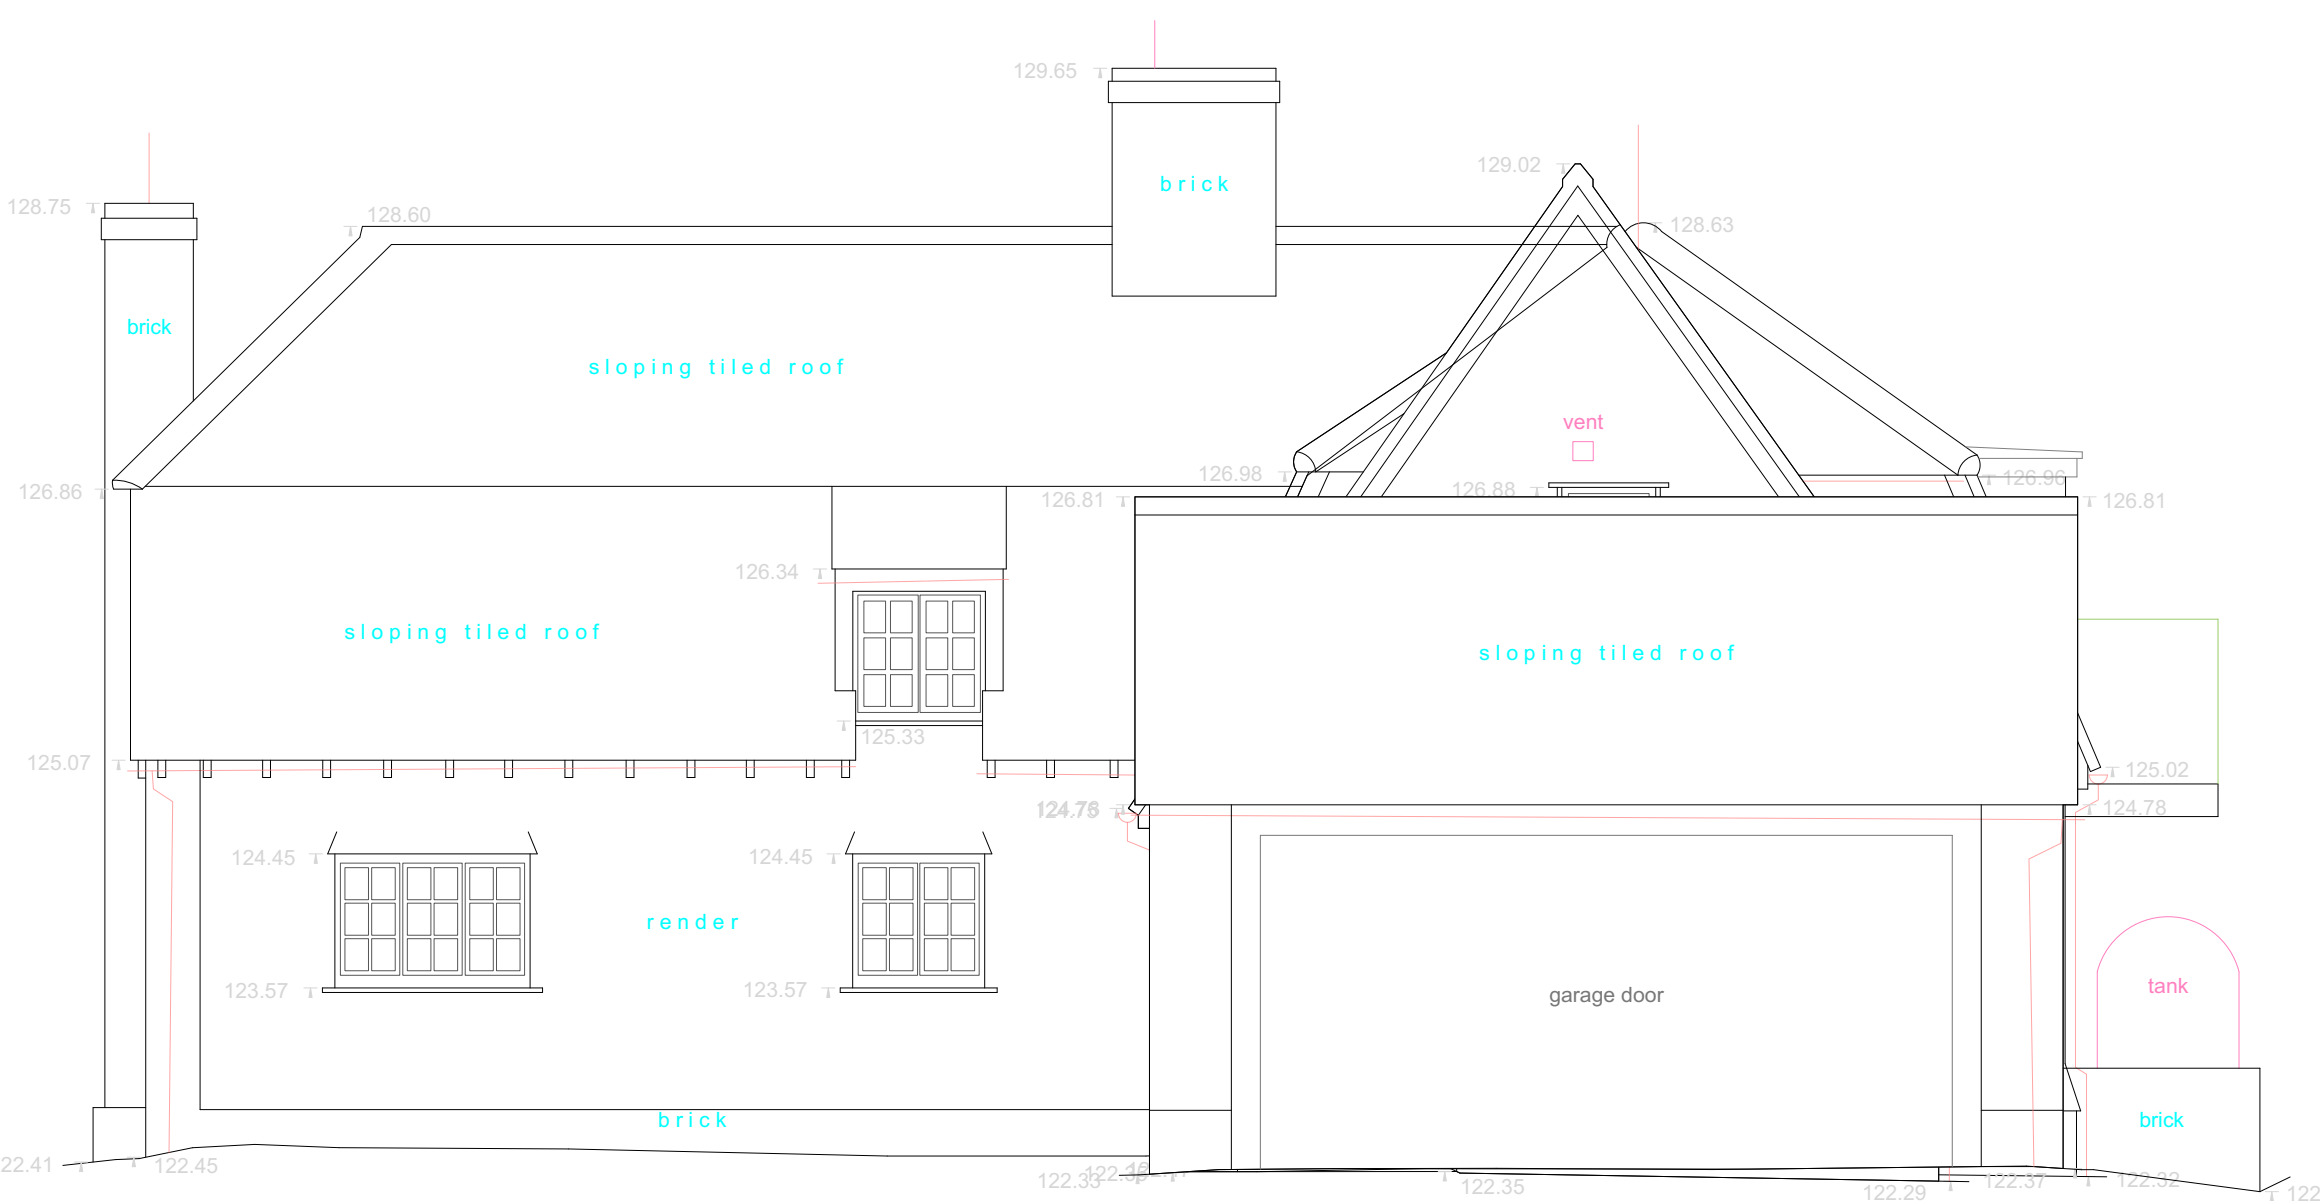
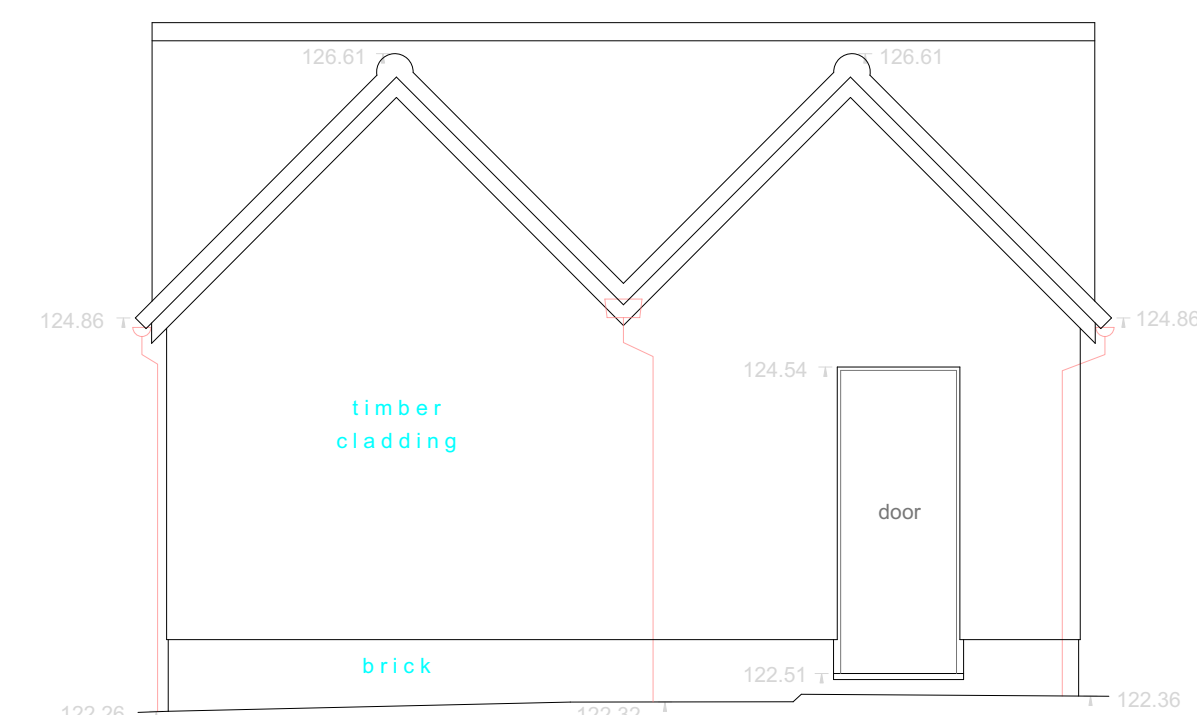
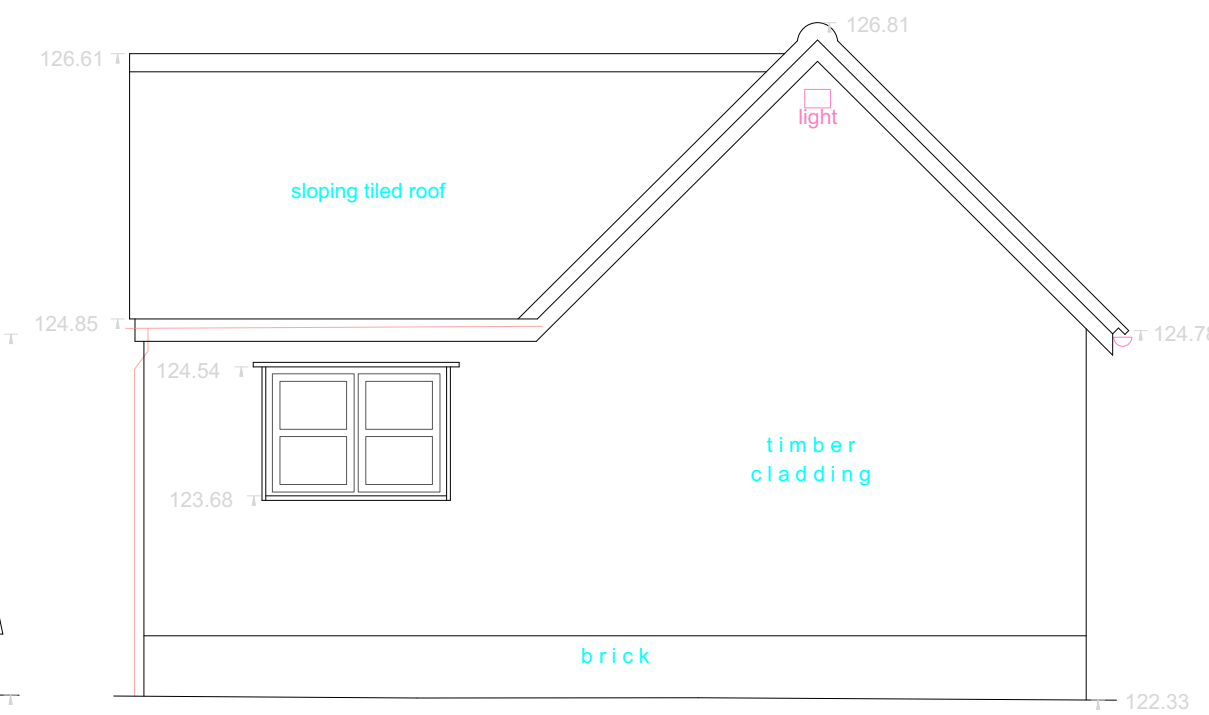
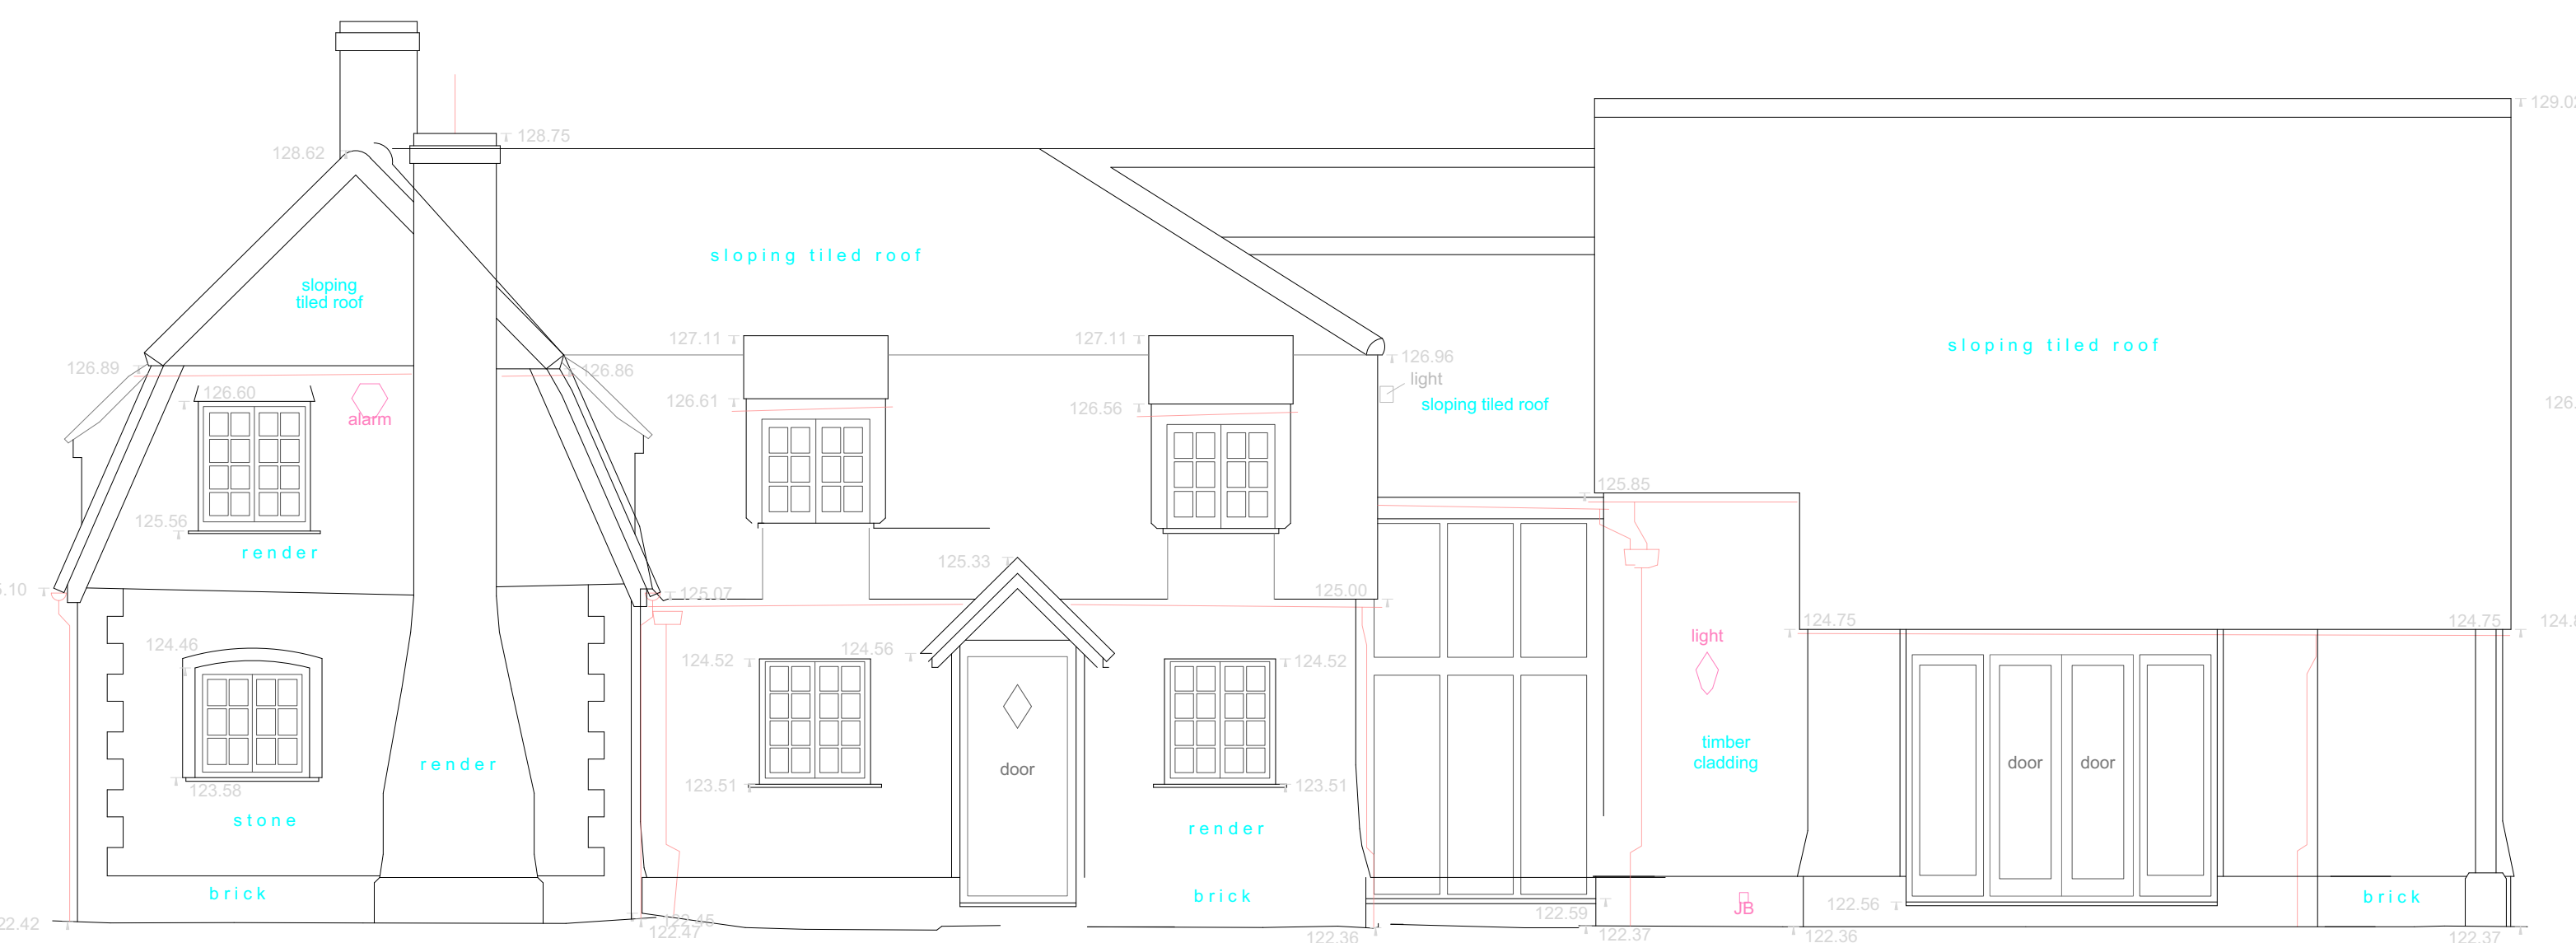


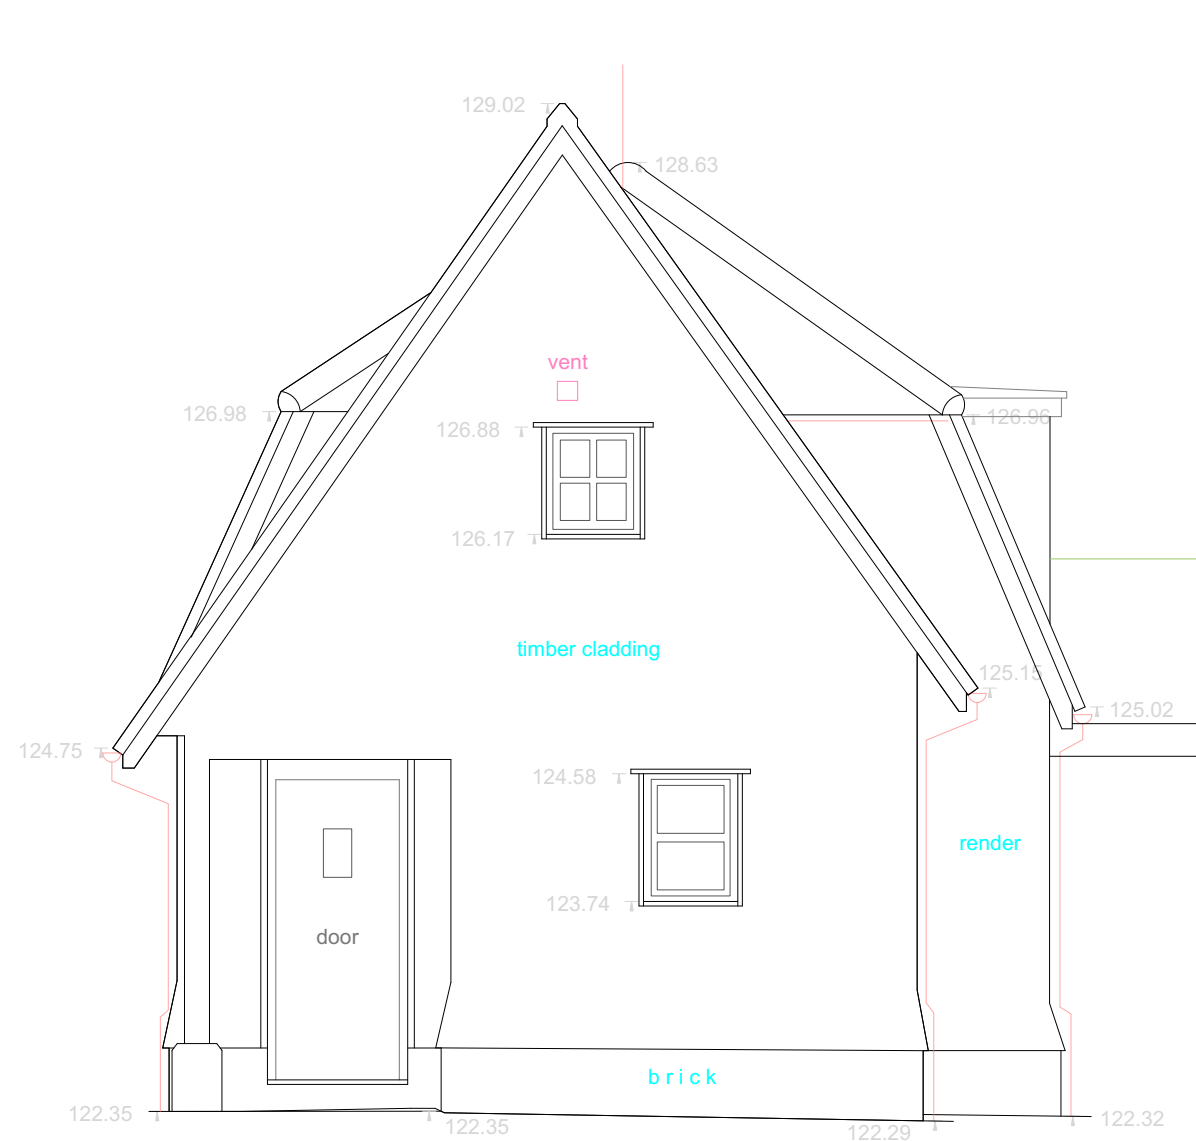

REV	DATE	NOTES	PROJECT	The Homestead		TITLE		Existing Sections and Elevations			
PP	25/01/2024	Planning Permission Application	House reorganisation with rear extension								
			CHECKED	SCALE	as shown	DATE	April 2023	NO	2303 / 004	REV	PP

DO NOT SCALE FROM THIS DRAWING FOR CONSTRUCTION PURPOSES AND CHECK ALL DIMENSIONS ON SITE
THIS DRAWING IS TO BE READ IN CONJUNCTION WITH ALL OTHER RELEVANT INFORMATION FROM OTHER CONSULTANTS

ann@bassettarchitects.co.uk

BASSETT
ARCHITECTS