



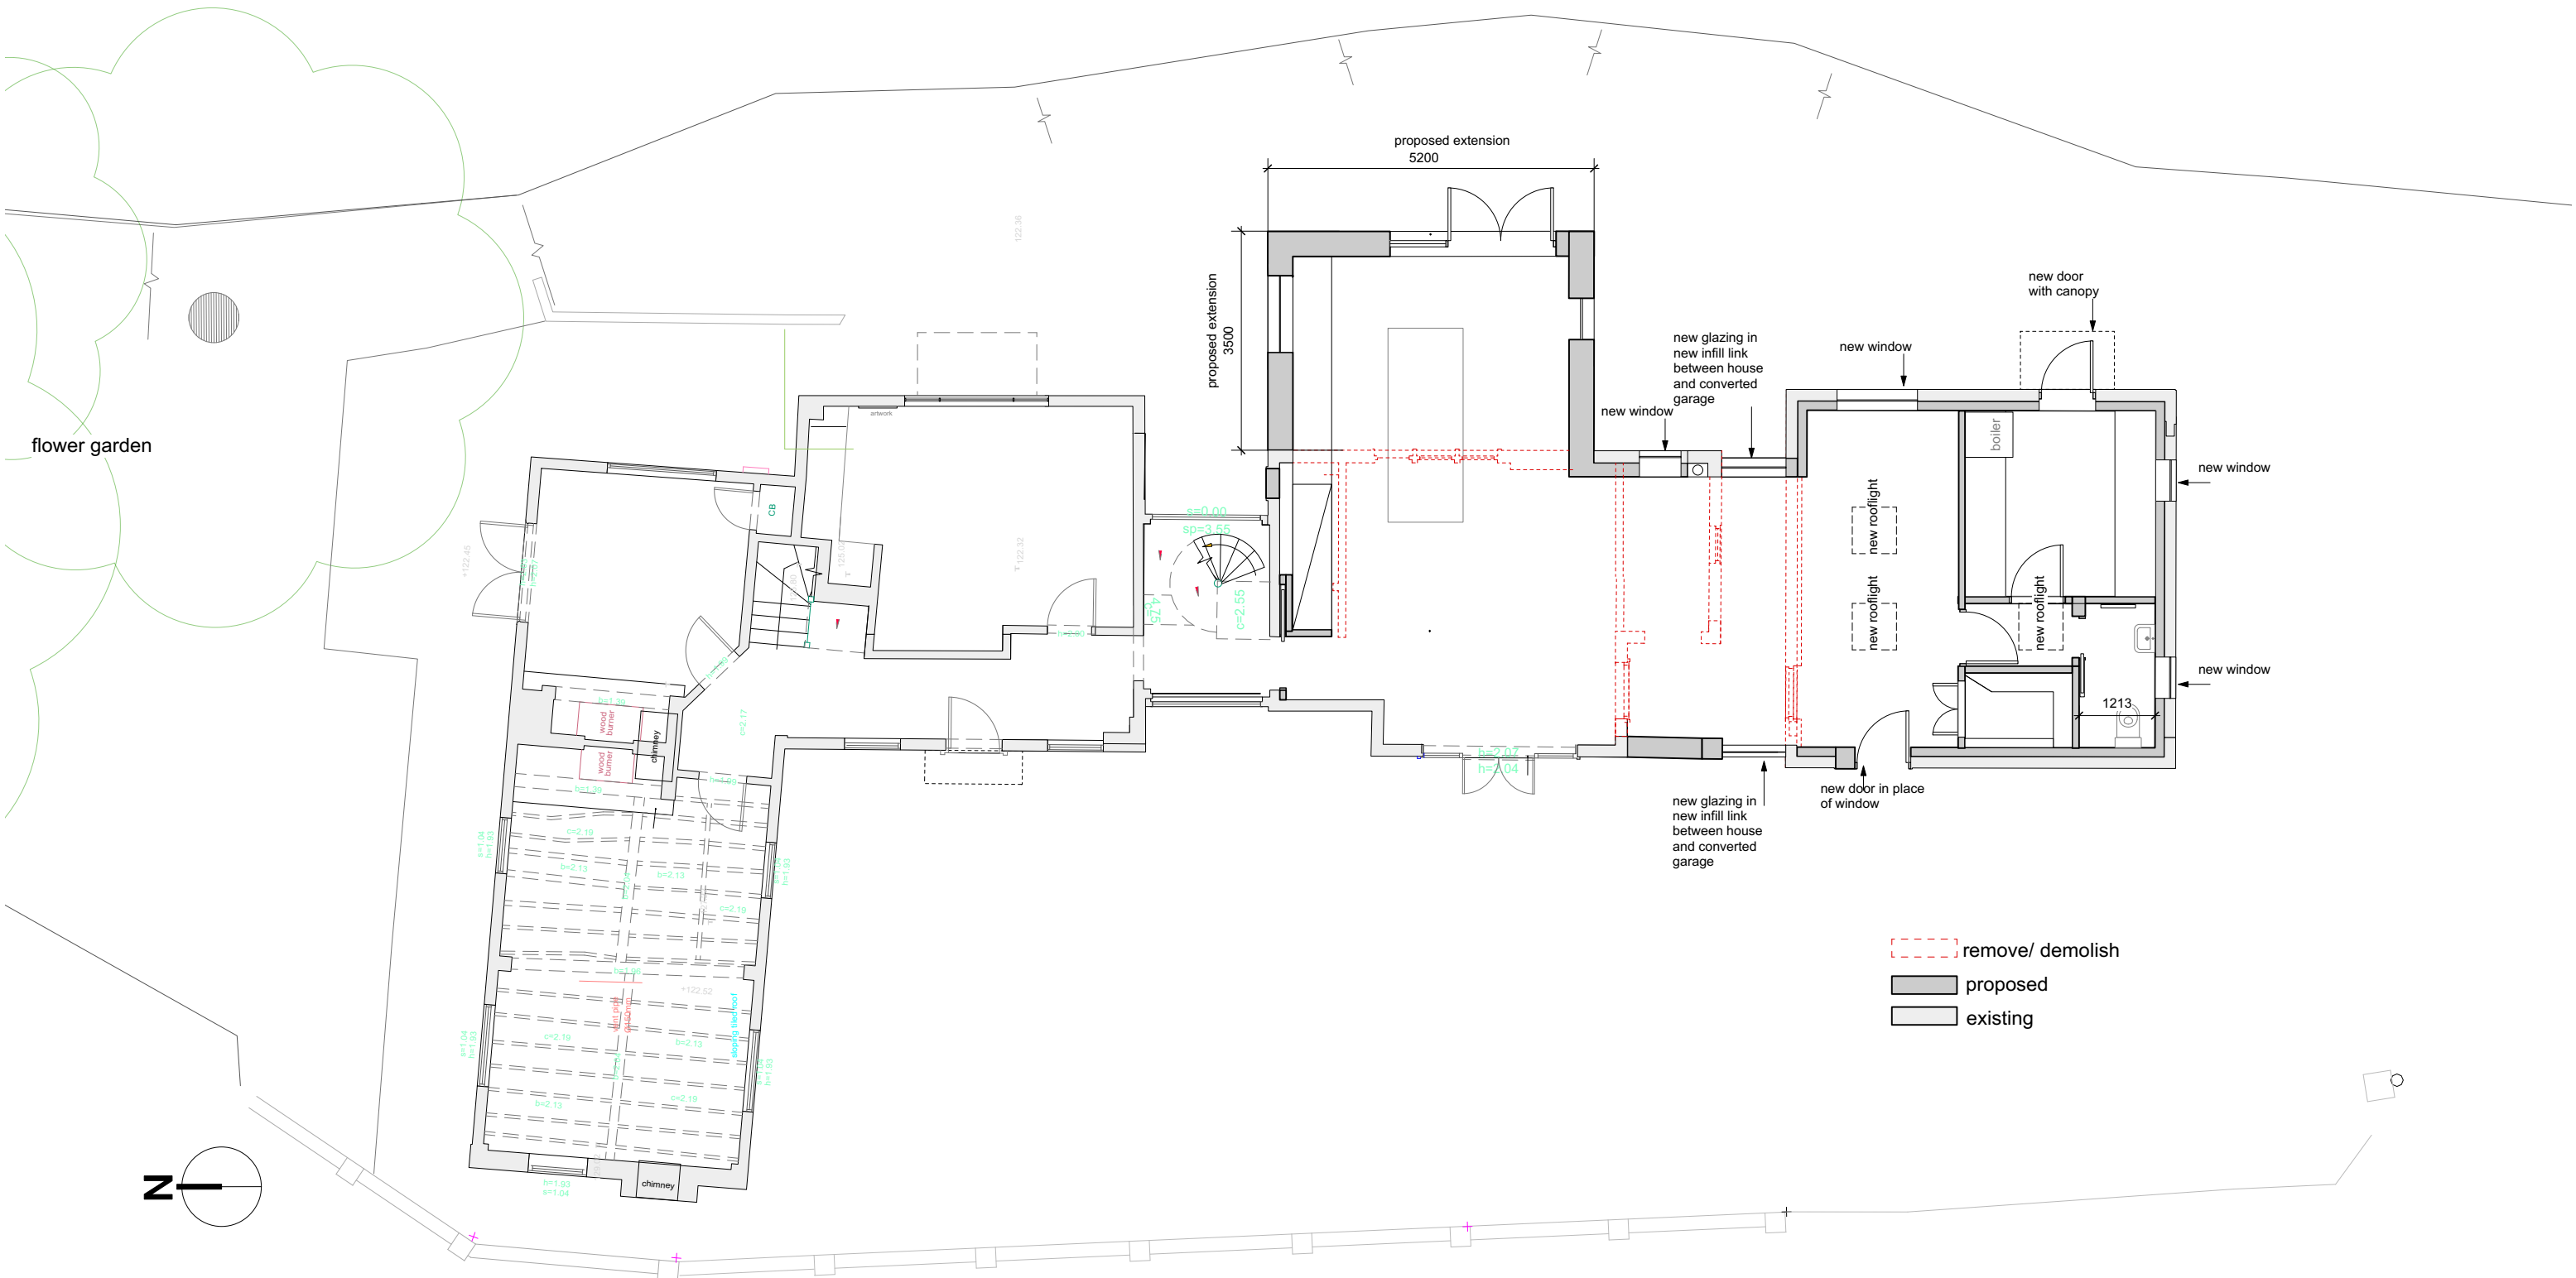

- remove/ demolish
- proposed
- existing

1 Ground Floor
Scale: 1:100

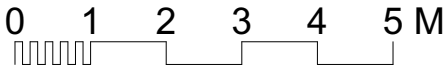

REV	DATE	NOTES	PROJECT	TITLE
A	20/05/2025	for planning permission application	The Homestead	GF plan
House reorganisation with rear extension				
CHECKED	SCALE	as shown	DATE	April 2023
			NO	2303 / 120
			REV	A

DO NOT SCALE FROM THIS DRAWING FOR CONSTRUCTION PURPOSES AND CHECK ALL DIMENSIONS ON SITE
THIS DRAWING IS TO BE READ IN CONJUNCTION WITH ALL OTHER RELEVANT INFORMATION FROM OTHER CONSULTANTS

ann@bassettarchitects.co.uk

BASSETT
ARCHITECTS