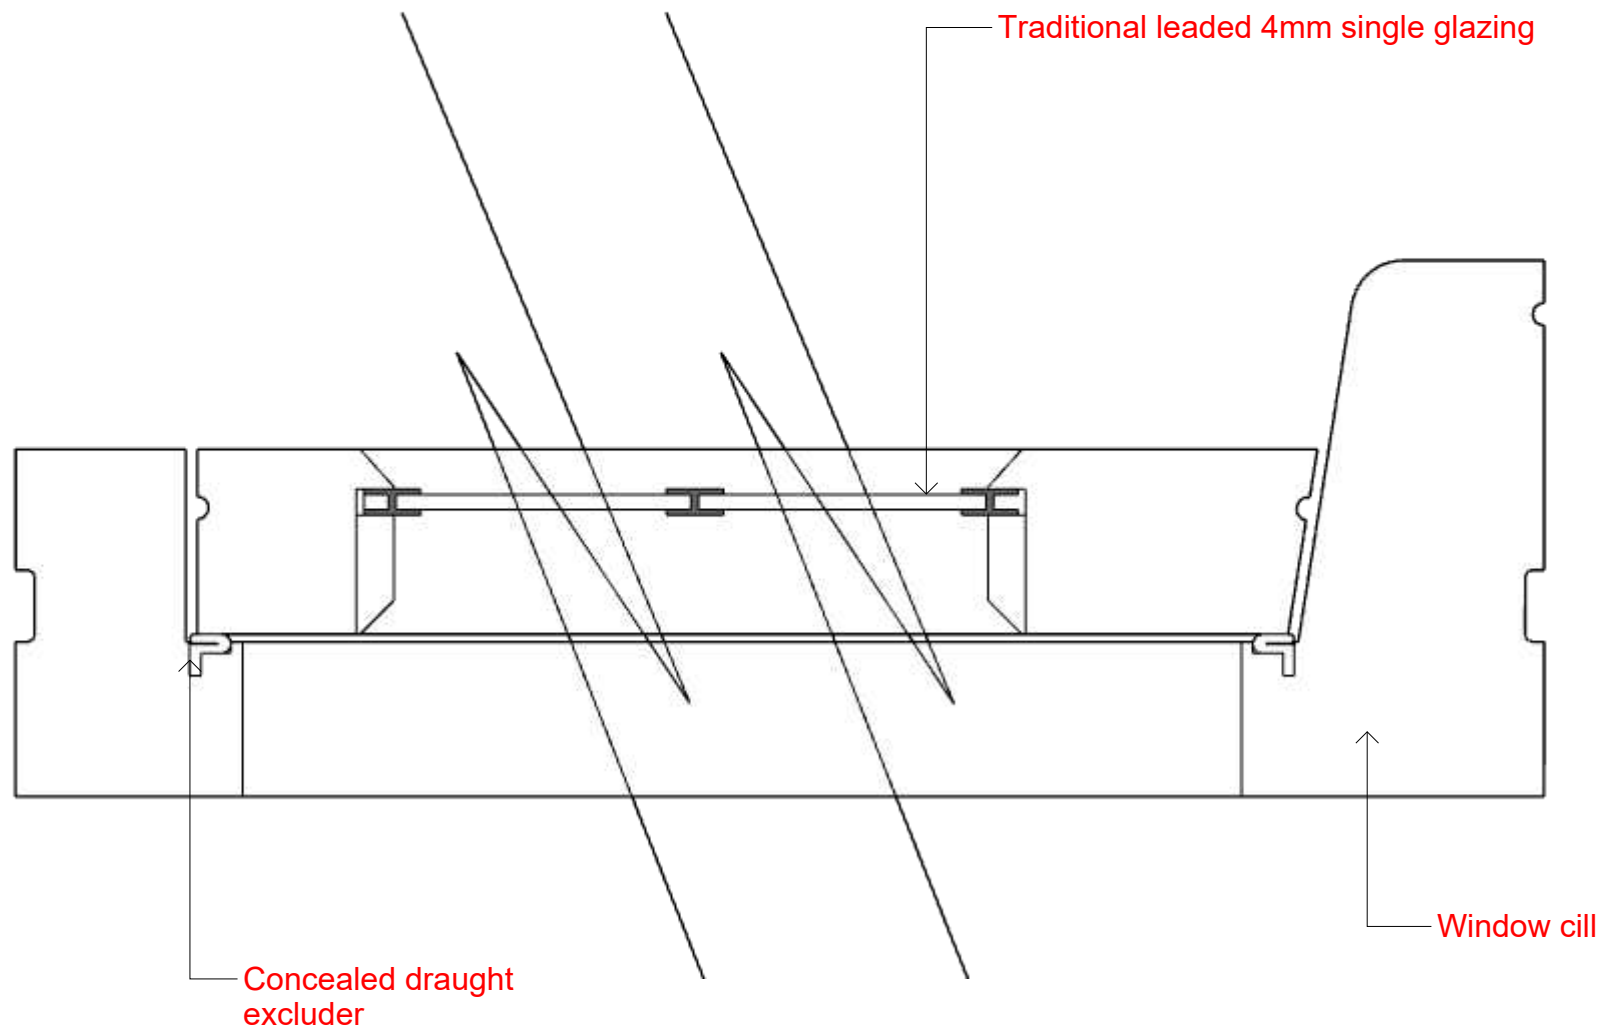


Client -
Graham Reed,
32 Sollershot East

Scale - N/A
Project group-
Architectural

Drawing - Proposed sectional drawing

Notes -
Manufactured from Hardwood timber,
Spray painted white satin.

Unit C3-5, Stondon Manor Farm,
Upper Stondon, SG166LJ.

WAGTAIL
JOINERY

