



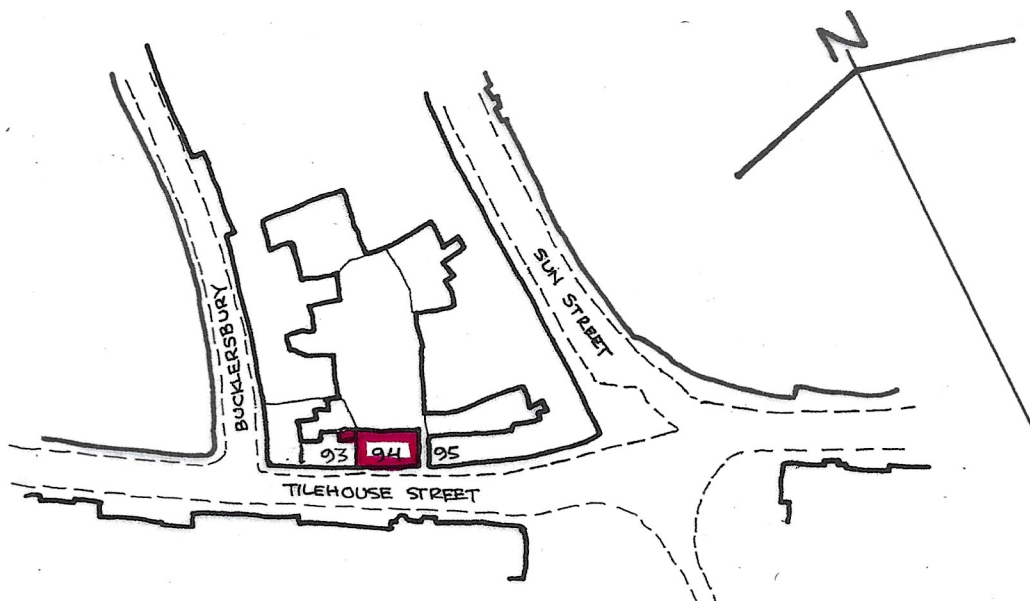

LOCATION PLAN SCALE 1:1,250

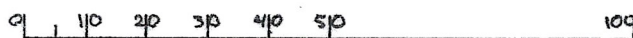

94 TILEHOUSE STREET, HITCHIN, HERTFORDSHIRE

LOCATION PLAN

	BRENT SMITH ASSOCIATES	DRAWING NUMBER
	1 Mews Court, 22 Bancroft, Hitchin, Herts SG5 1JW	05
	Tel: 01462 442979 Email: brent@walden7.uk	
	SCALE 1:1250@A4 JUNE 2024 JOB NO. 610	