
Redline Plan
Dog Kennel Farm

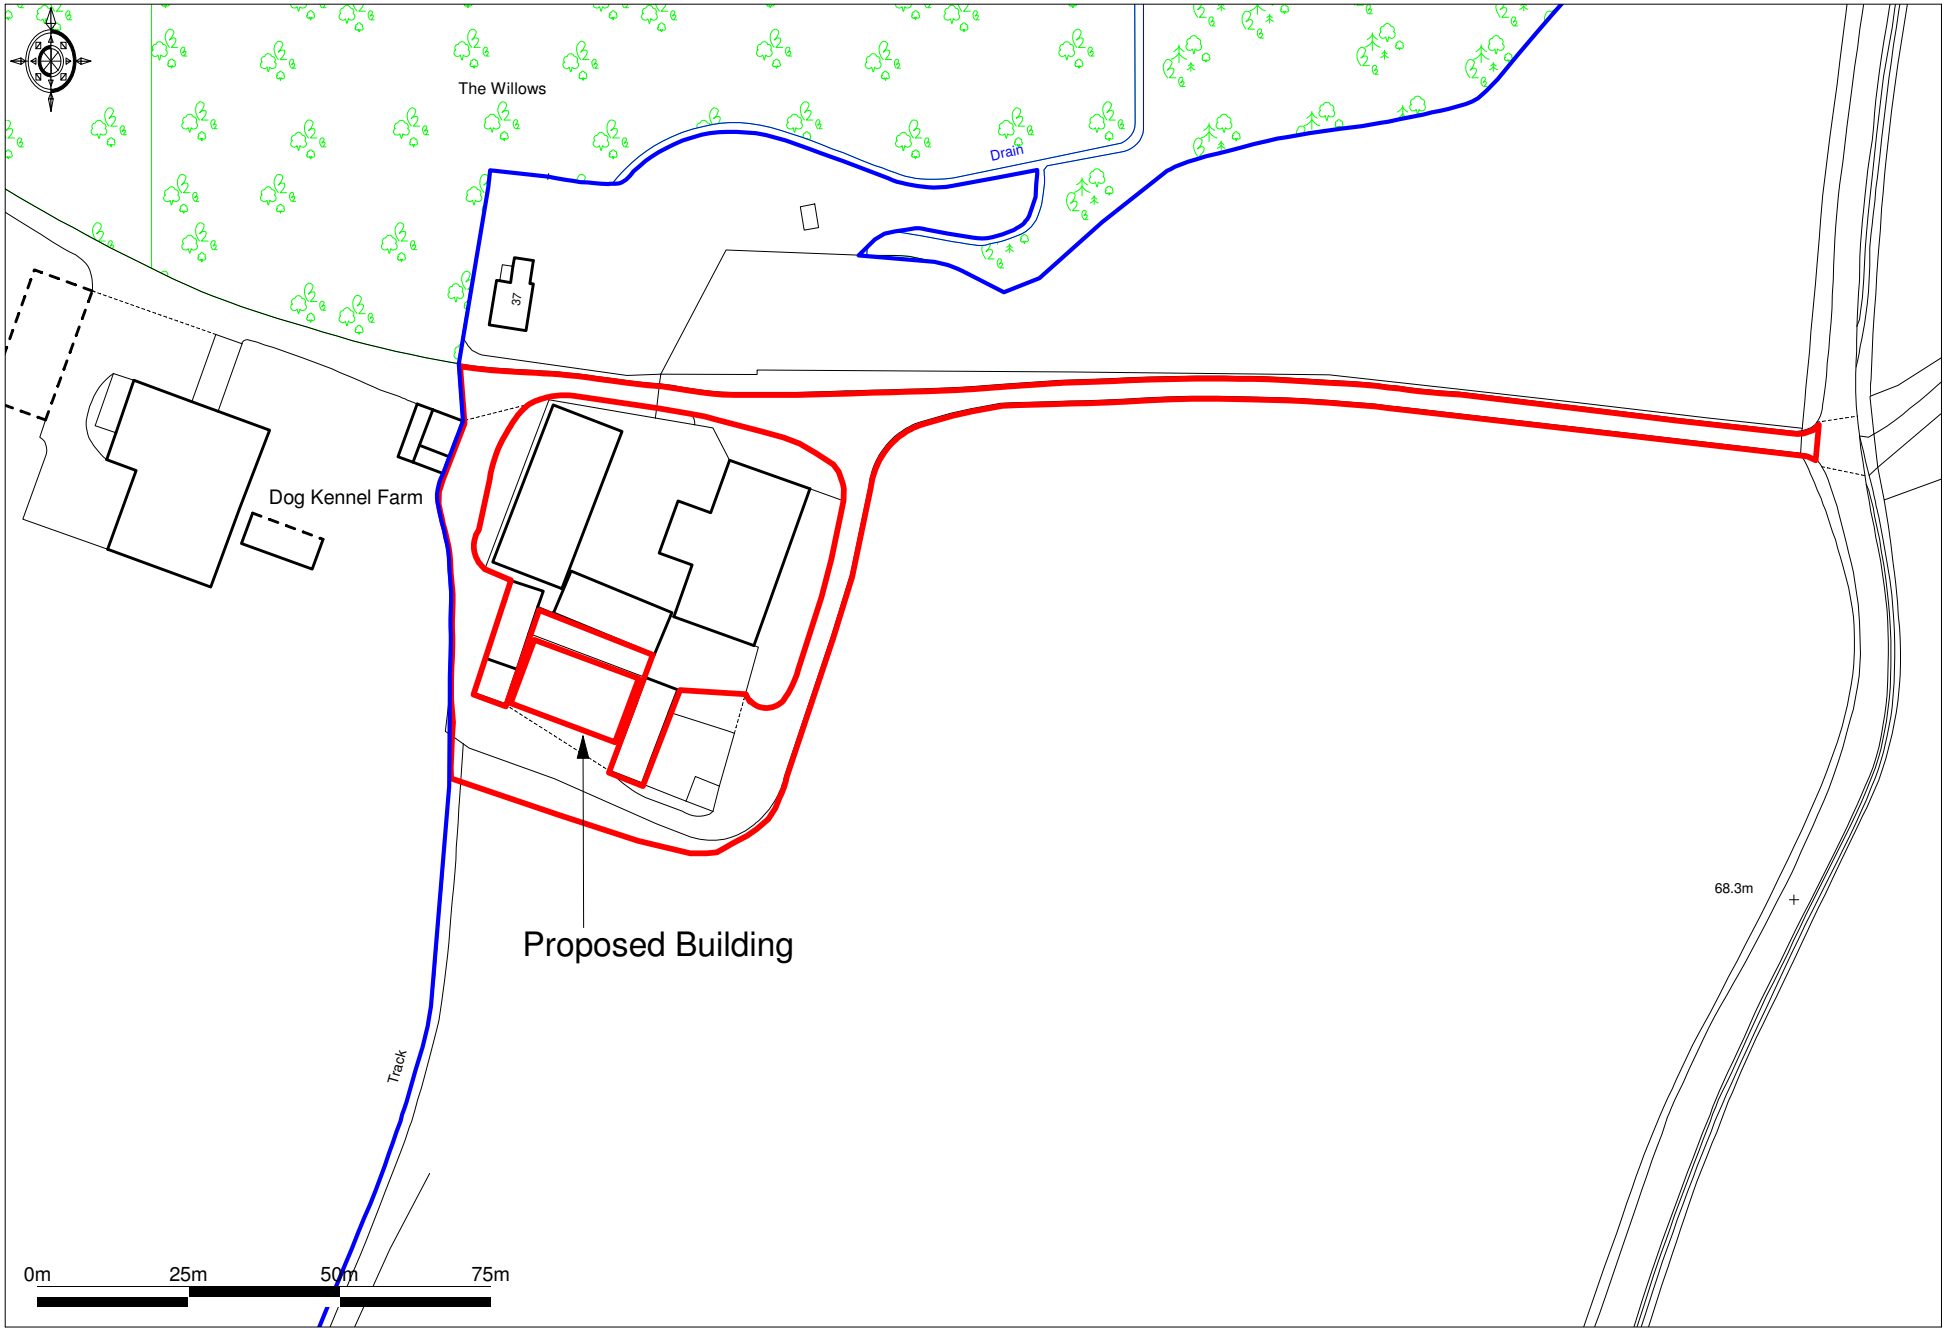

Ordnance Survey © Crown Copyright 2018. All rights reserved. Licence number 100022432. Plotted Scale - **1:1250**

Promap®

NGS/AT/02