




KEY	
	Affordable Houses
	Indicative Tree Planting

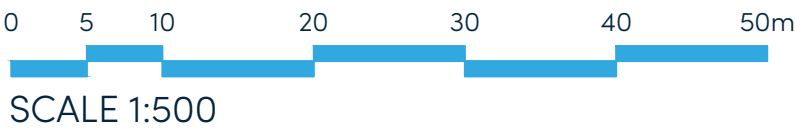

SCALE 1:500



Rev	Date	Amendment	Initials
E	10/01/25	AMENDED RED LINE BOUNDARY	EBC
D	30/01/25	AMENDED TITLE BLOCK	EBC
C	14/01/25	ROAD ADJACENT TO PLOT 8 ADJUSTED	CT
B	06/01/25	AMENDED TO HIGHWAYS COMMENTS	CT
A	18/12/24	AMENDED TO CLIENT COMMENTS	CT

Project:
**LAND AT HIGH STREET,
GRAVELEY, HITCHIN, SG4 7LA**

Client:
GADE HOMES

Drawing:
PROPOSED SITE LAYOUT

Drawing no:	24.2039.1000	Rev:	E
Scale@A1:	1:500	Date:	NOV '24
Drawn:	CT	Checked:	__

finc Architects Ltd
61-63 New London Road | Chelmsford | Essex | CM2 0ND
T: +44 (0)1245 933988
W: www.fincarchitects.com
E: company@fincarchitects.com

Disclaimers:
© Finc Architects Limited holds the copyright to all the information contained within this document and their written consent must be obtained before copying or using the data other than for the purpose it was originally supplied.
All dimensions and measurements to be checked on site.
This drawing is to be printed in colour.

PLANNING